



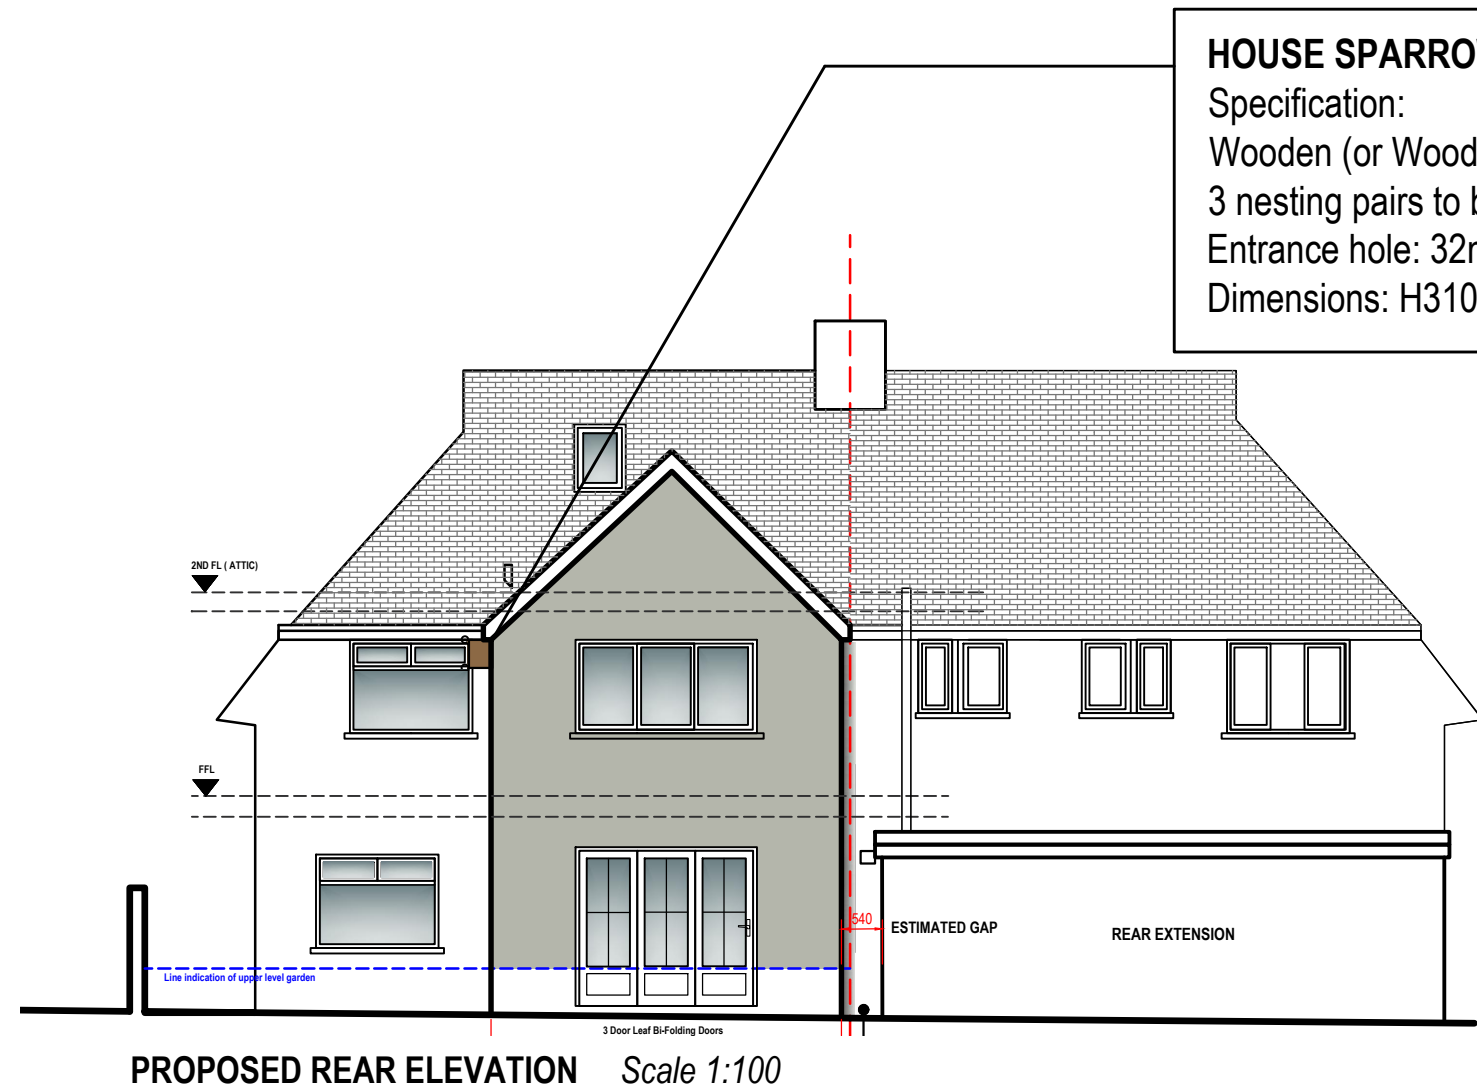

PROPOSED REAR ELEVATION Scale 1:100

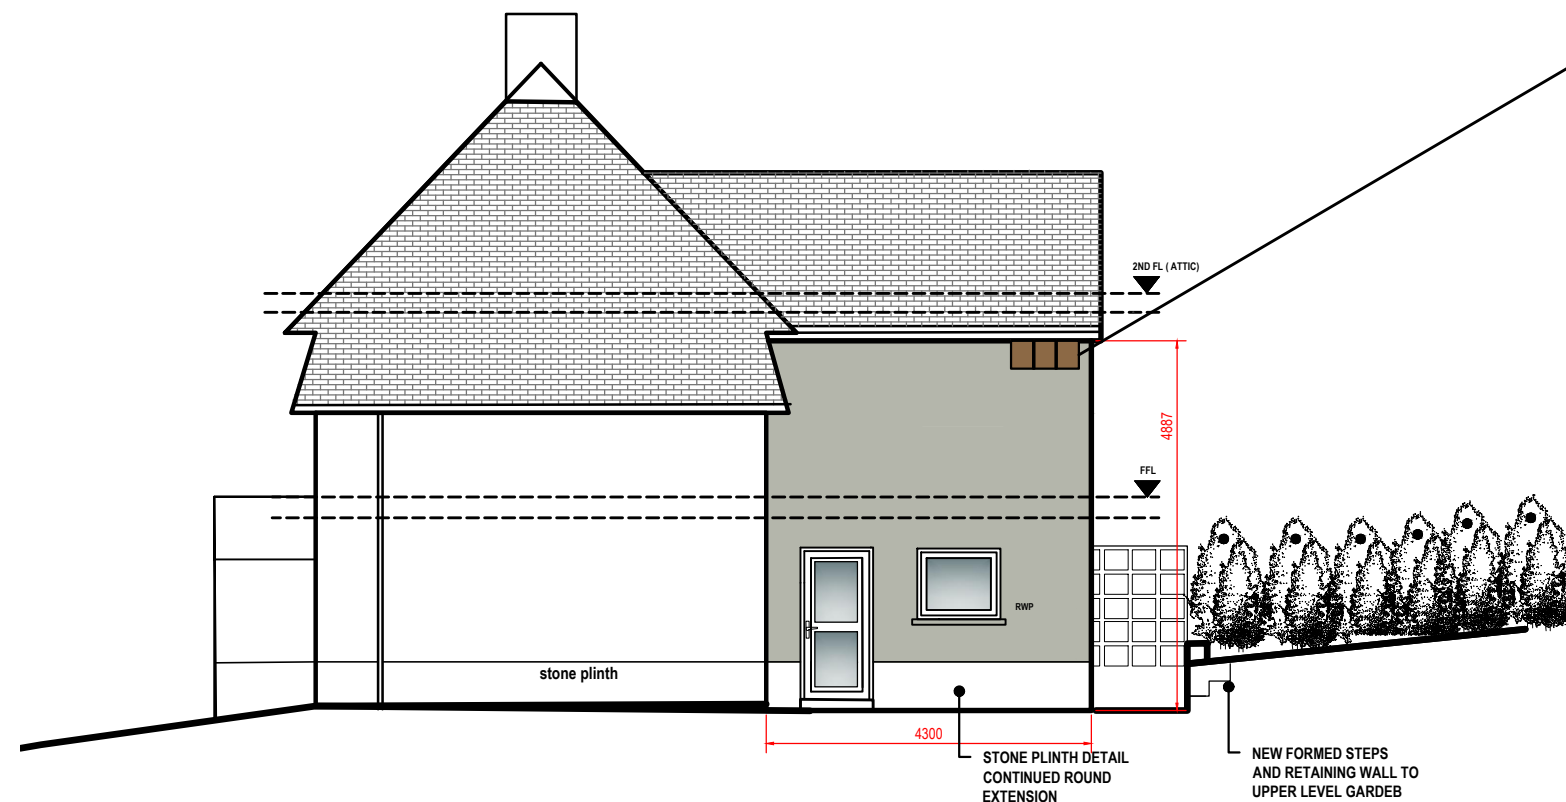

PROPOSED SIDE ELEVATION Scale 1:100

HOUSE SPARROW TERRACE NEST BOX

Specification:

Wooden (or Woodcrete) nest box with 3 sub-divisions to support 3 nesting pairs to be placed under the eaves of main dwelling.

Entrance hole: 32mm diameter

Dimensions: H310 x W370 x D185mm



IMAGE EXAMPLES

House sparrow nest box at high level, away from windows



IMAGE EXAMPLES

NOTE: BIODIVERSITY MEASURES TO BE IMPLEMENTED AS PER SUBMITTED SCHEME

NOTE:

The Contractor is to check and verify all building and site dimensions, levels and sewer invert levels at connection points before work starts.

This drawing must be read with and checked against any structural or other specialist drawings provided.

The Contractor is to comply in all respects with the current Building Regulations whether or not specifically stated on these drawings.

This drawing is not intended to show details of foundation or ground conditions. Each area of ground relied upon to support the structure depicted must be investigated by the Contractor and suitable methods of foundation be provided.

Rev.		By	Date

DESIGN VISION 5

Contact: Angharad Randall
Email: Design_Vision_5@hotmail.com
Tel No: 07853 169 142

SITE ADDRESS:

46 THE GREENWAY
LLANDARCY
SA10 6JB

DRAWING TITLE:

**PROPOSED DETAILS
OF BIODIVERSITY
ENHANCEMENT**

Arch/Designer	DRAWN BY:	SCALE:	DATE:
AR	AR	A3 @ 1:100	03/2024
	SYSTEM PROJECT NUMBER:	DRWG NO:	REVISION:
	120 - 2024 PLANNING	08	-