




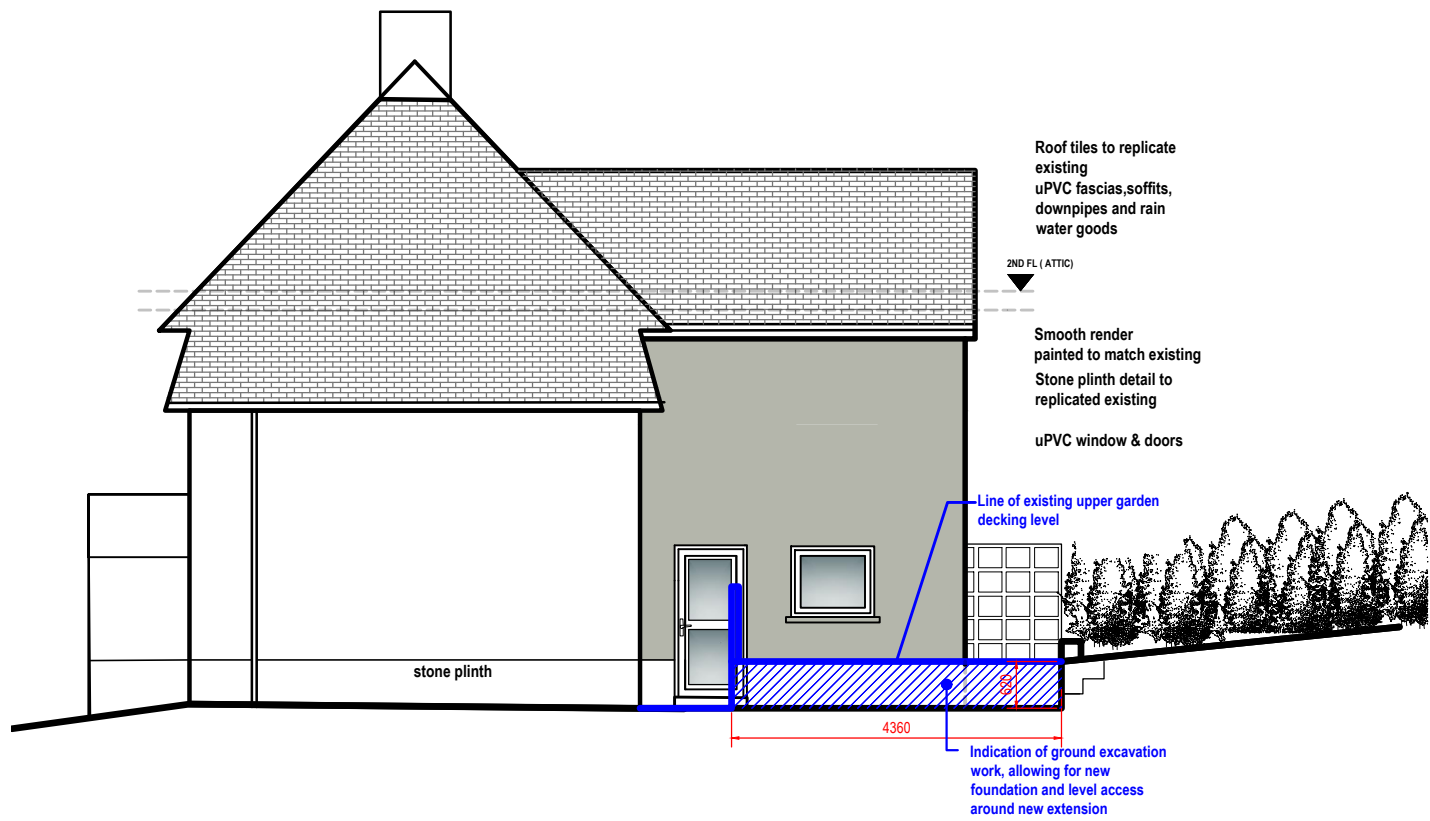

EXISTING SECTION ELEVATION    Scale 1:100  
REAR GARDEN EXCAVATION WORK

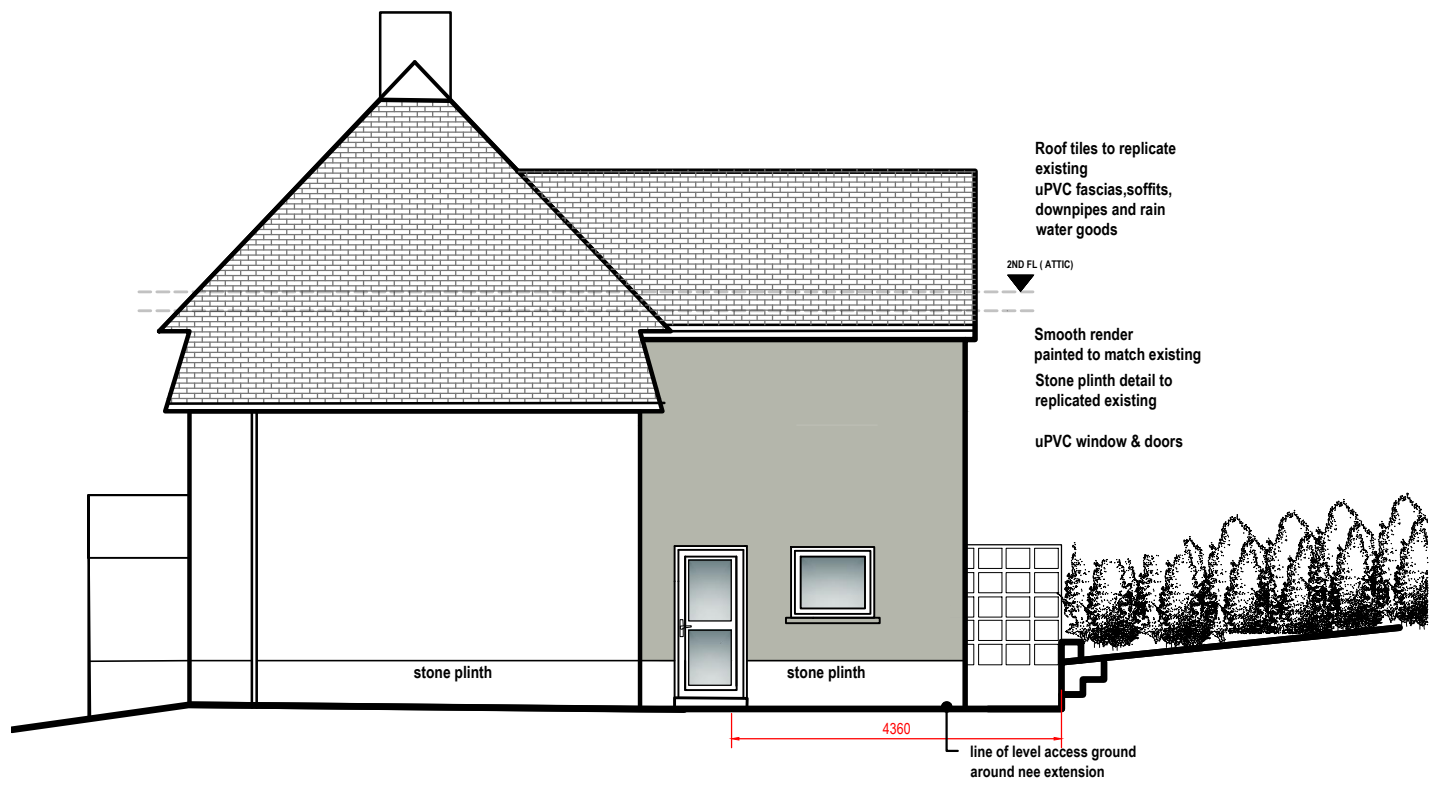

PROPOSED SECTION ELEVATION    Scale 1:100  
REAR GARDEN EXCAVATION WORK

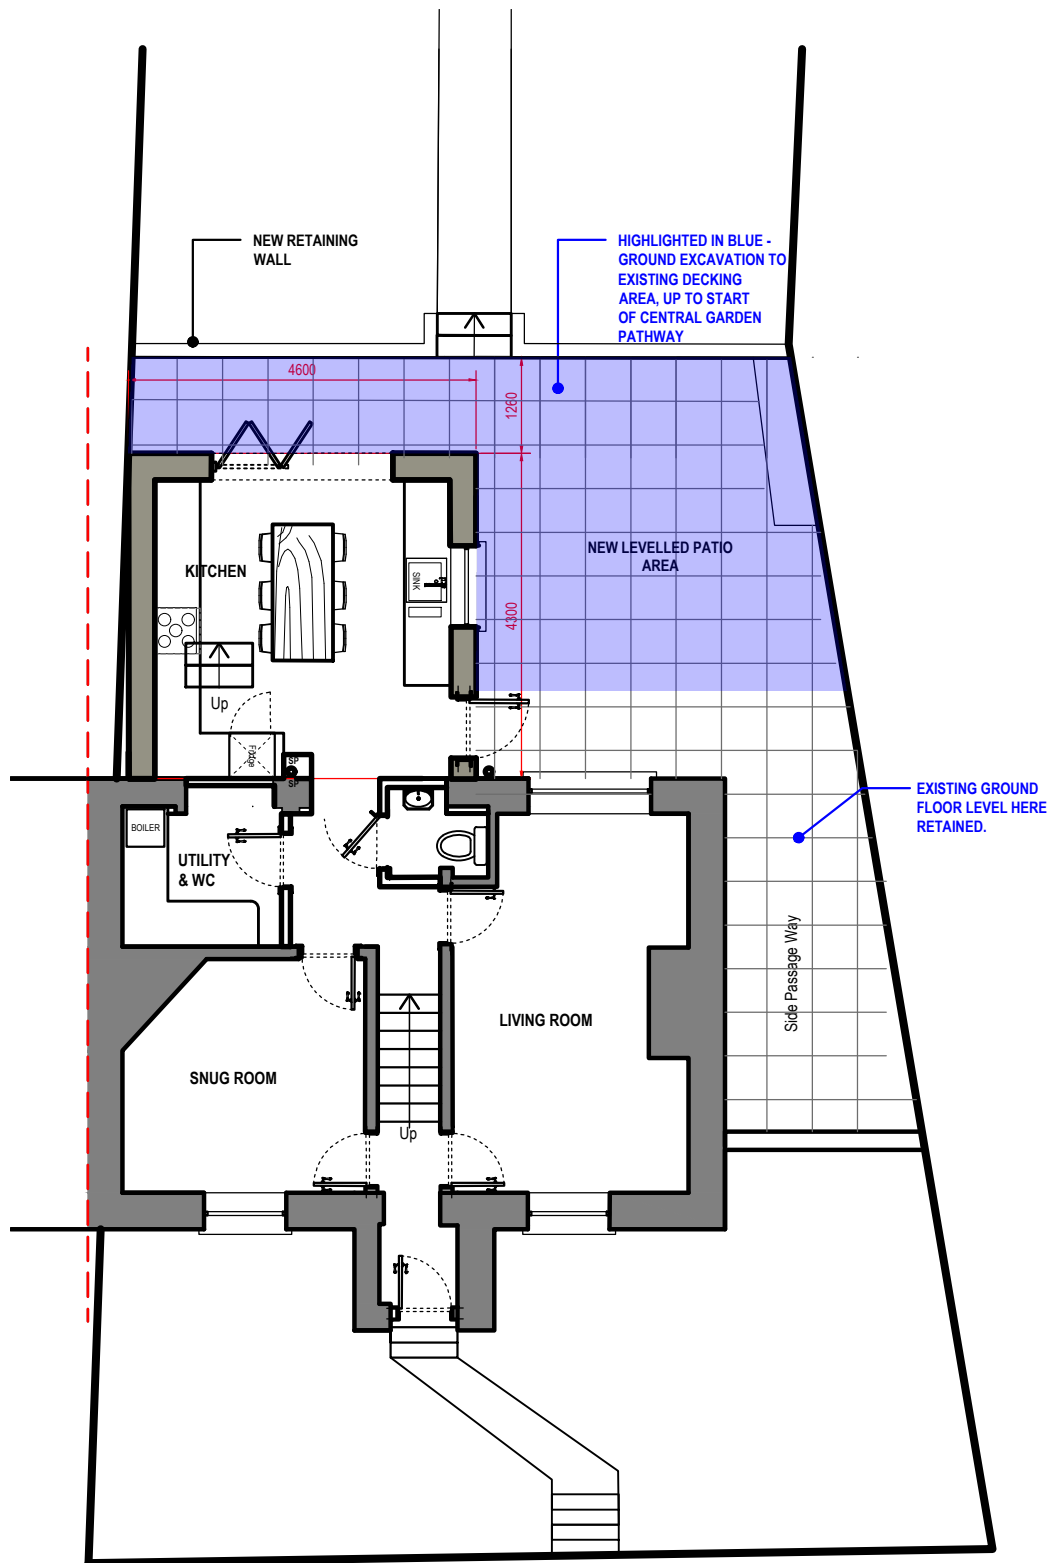

PROPOSED GROUND FLOOR PLAN    Scale 1:100  
REAR GARDEN EXCAVATION WORK

NOTE:

The Contractor is to check and verify all building and site dimensions, levels and sewer invert levels at connection points before work starts.

This drawing must be read with and checked against any structural or other specialist drawings provided.

The Contractor is to comply in all respects with the current Building Regulations whether or not specifically stated on these drawings.

This drawing is not intended to show details of foundation or ground conditions. Each area of ground relied upon to support the structure depicted must be investigated by the Contractor and suitable methods of foundation be provided.

| Rev. |  | By | Date |
|------|--|----|------|
|      |  |    |      |
|      |  |    |      |
DESIGN VISION 5

Contact: Angharad Randall  
Email: Design\_Vision\_5@hotmail.com  
Tel No: 07853 169 142

SITE ADDRESS:  
46 THE GREENWAY  
LLANDARCY  
SA10 6JB

DRAWING TITLE:  
SECTION PLAN OF  
PROPOSED GROUND  
LEVELS TO REAR  
GARDEN

| Arch/Designer | SYSTEM PROJECT NUMBER: | DRWG NO: | REVISION |
|---------------|------------------------|----------|----------|
| AR            | 120 - 2024 PLANNING    | 09       |          |

| DRAWN BY: | SCALE:    | DATE:   |
|-----------|-----------|---------|
| AR        | A3 @ 1100 | 03/2024 |

PLANNING