


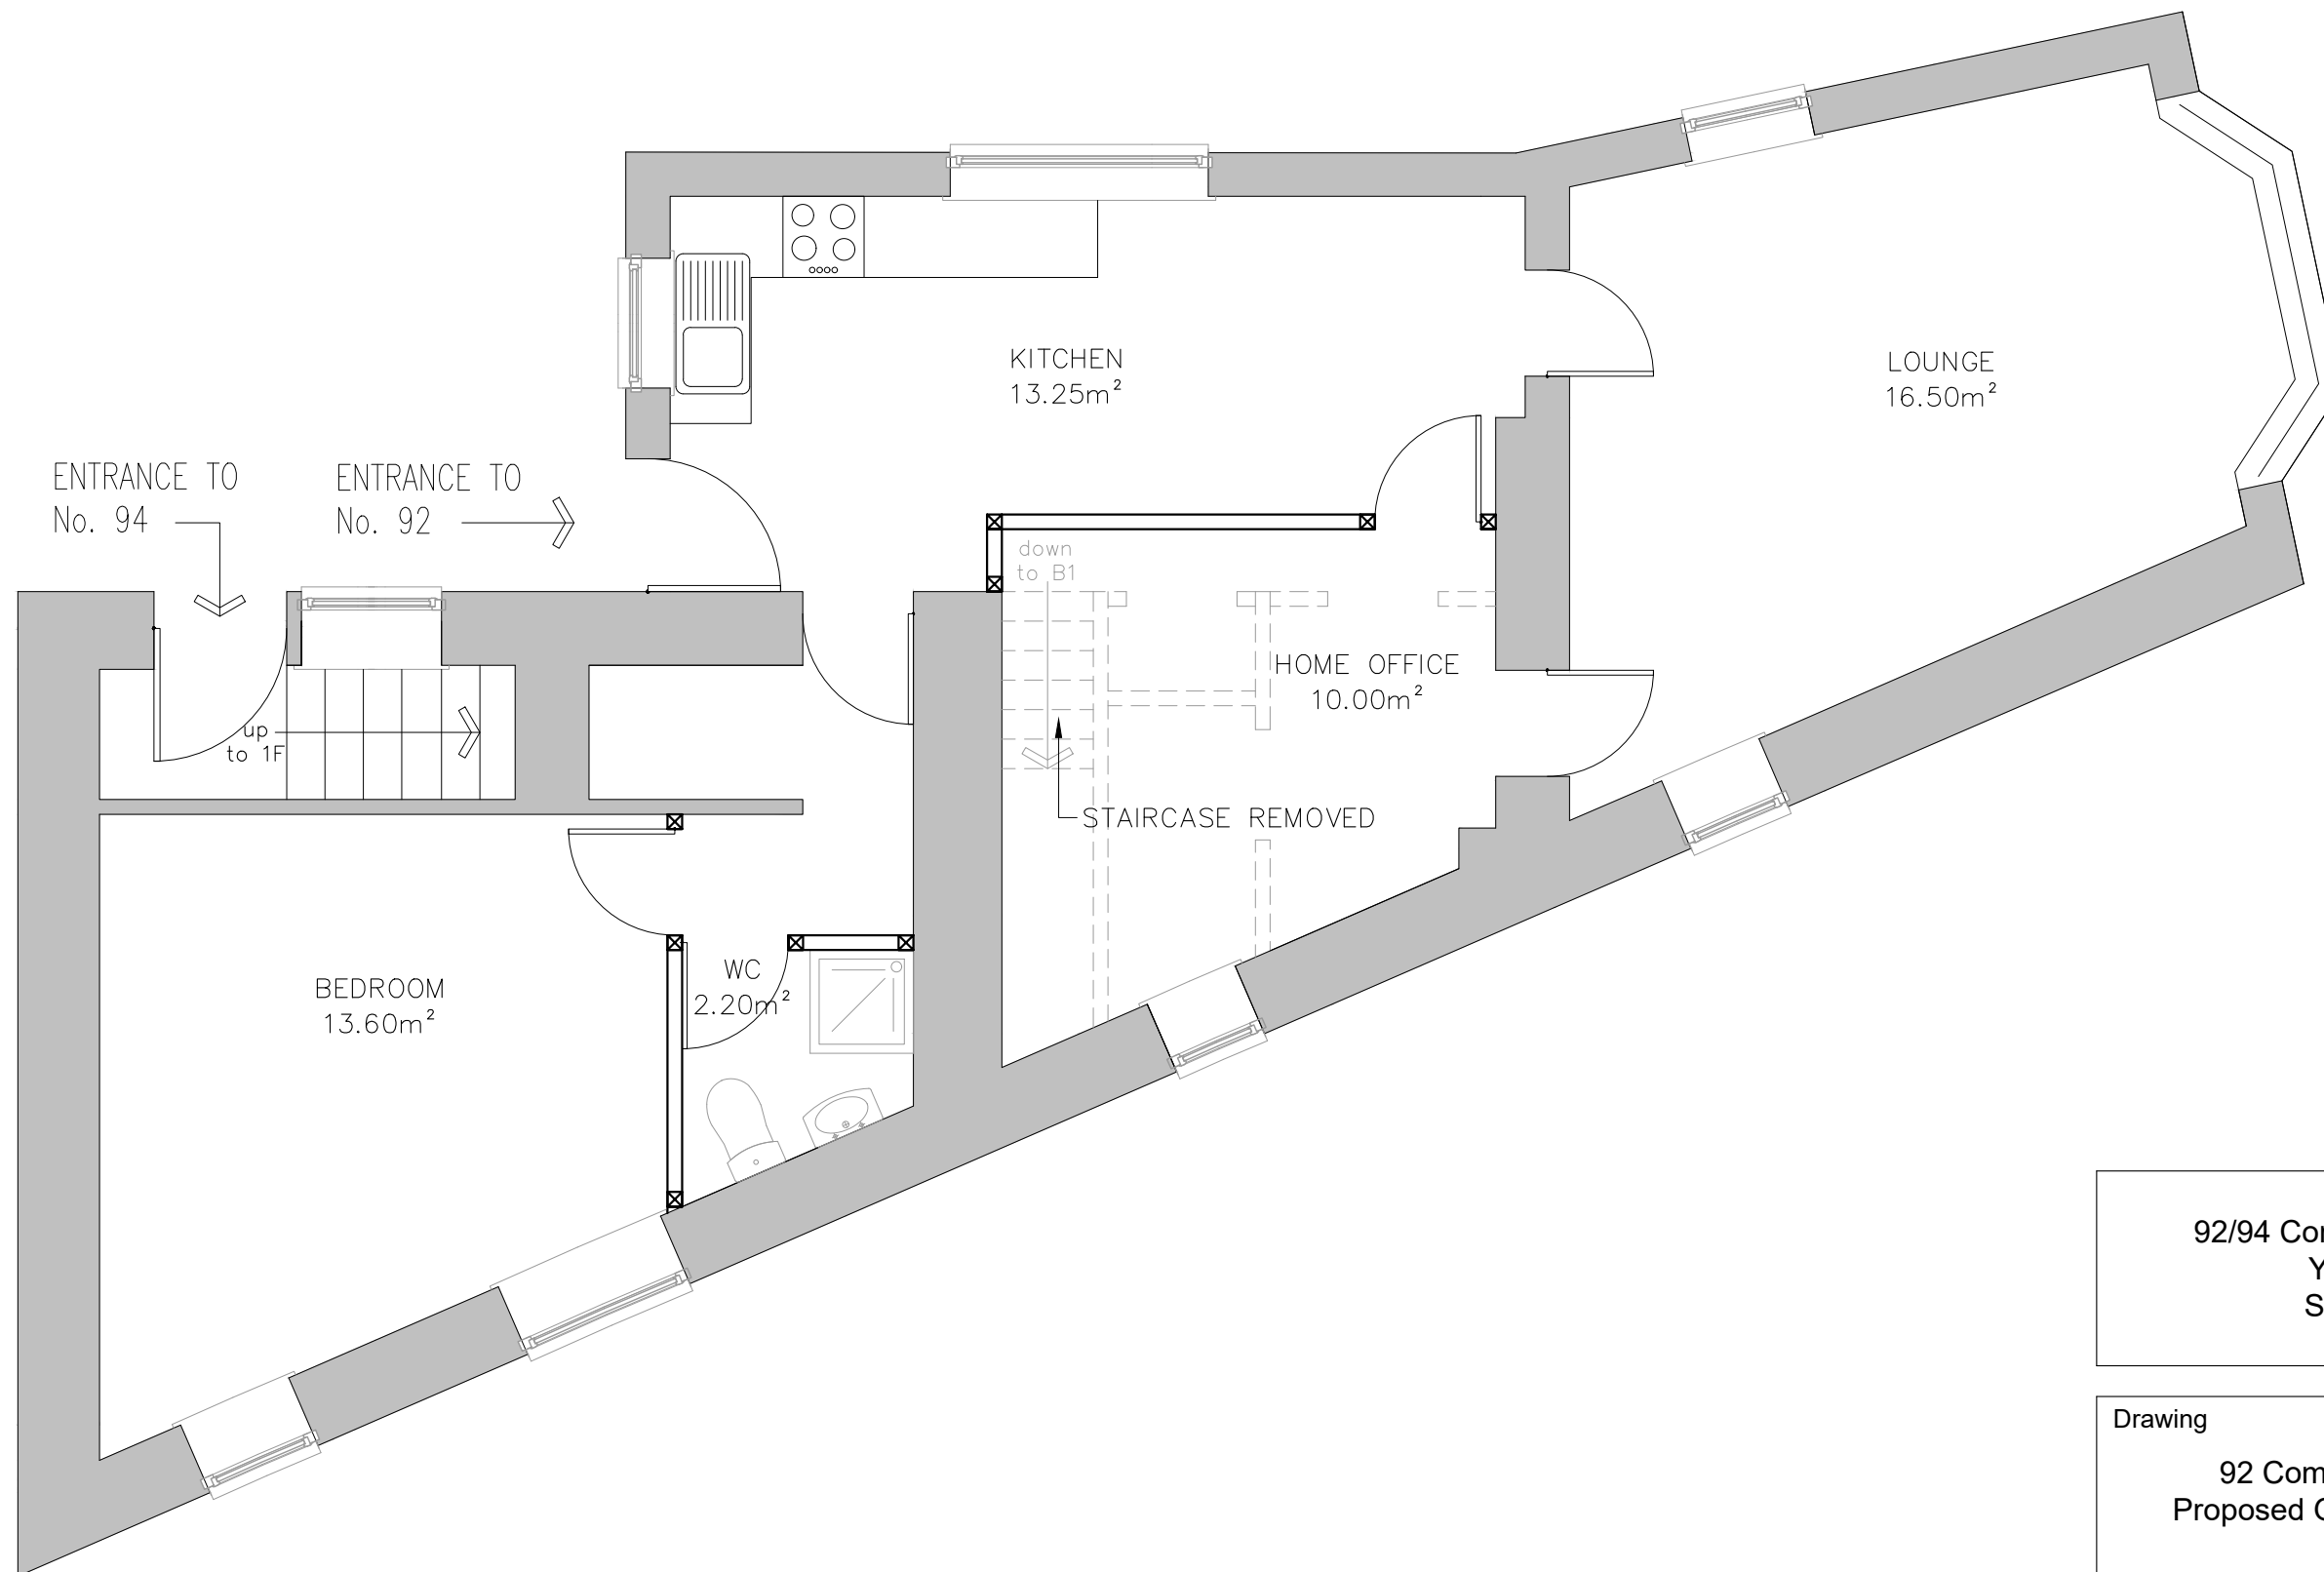

92 COMMERCIAL STREET, YSTLYFERA
GF FLOOR
PROPOSED
SCALE 1:50

92/94 Commercial Street,
Ystlyfera
SA9 2HU

Drawing
92 Commercial Street
Proposed Ground Floor Plan

Scale 1:50 @ A3	Date JAN 2024	Drawn by SC
		Chkd by RB

Drawing No.
24002/04

S.Clement
4 Bryngwyn Avenue,
Garden Village,
Swasea
SA4 4EX
Tel. 07842510578