


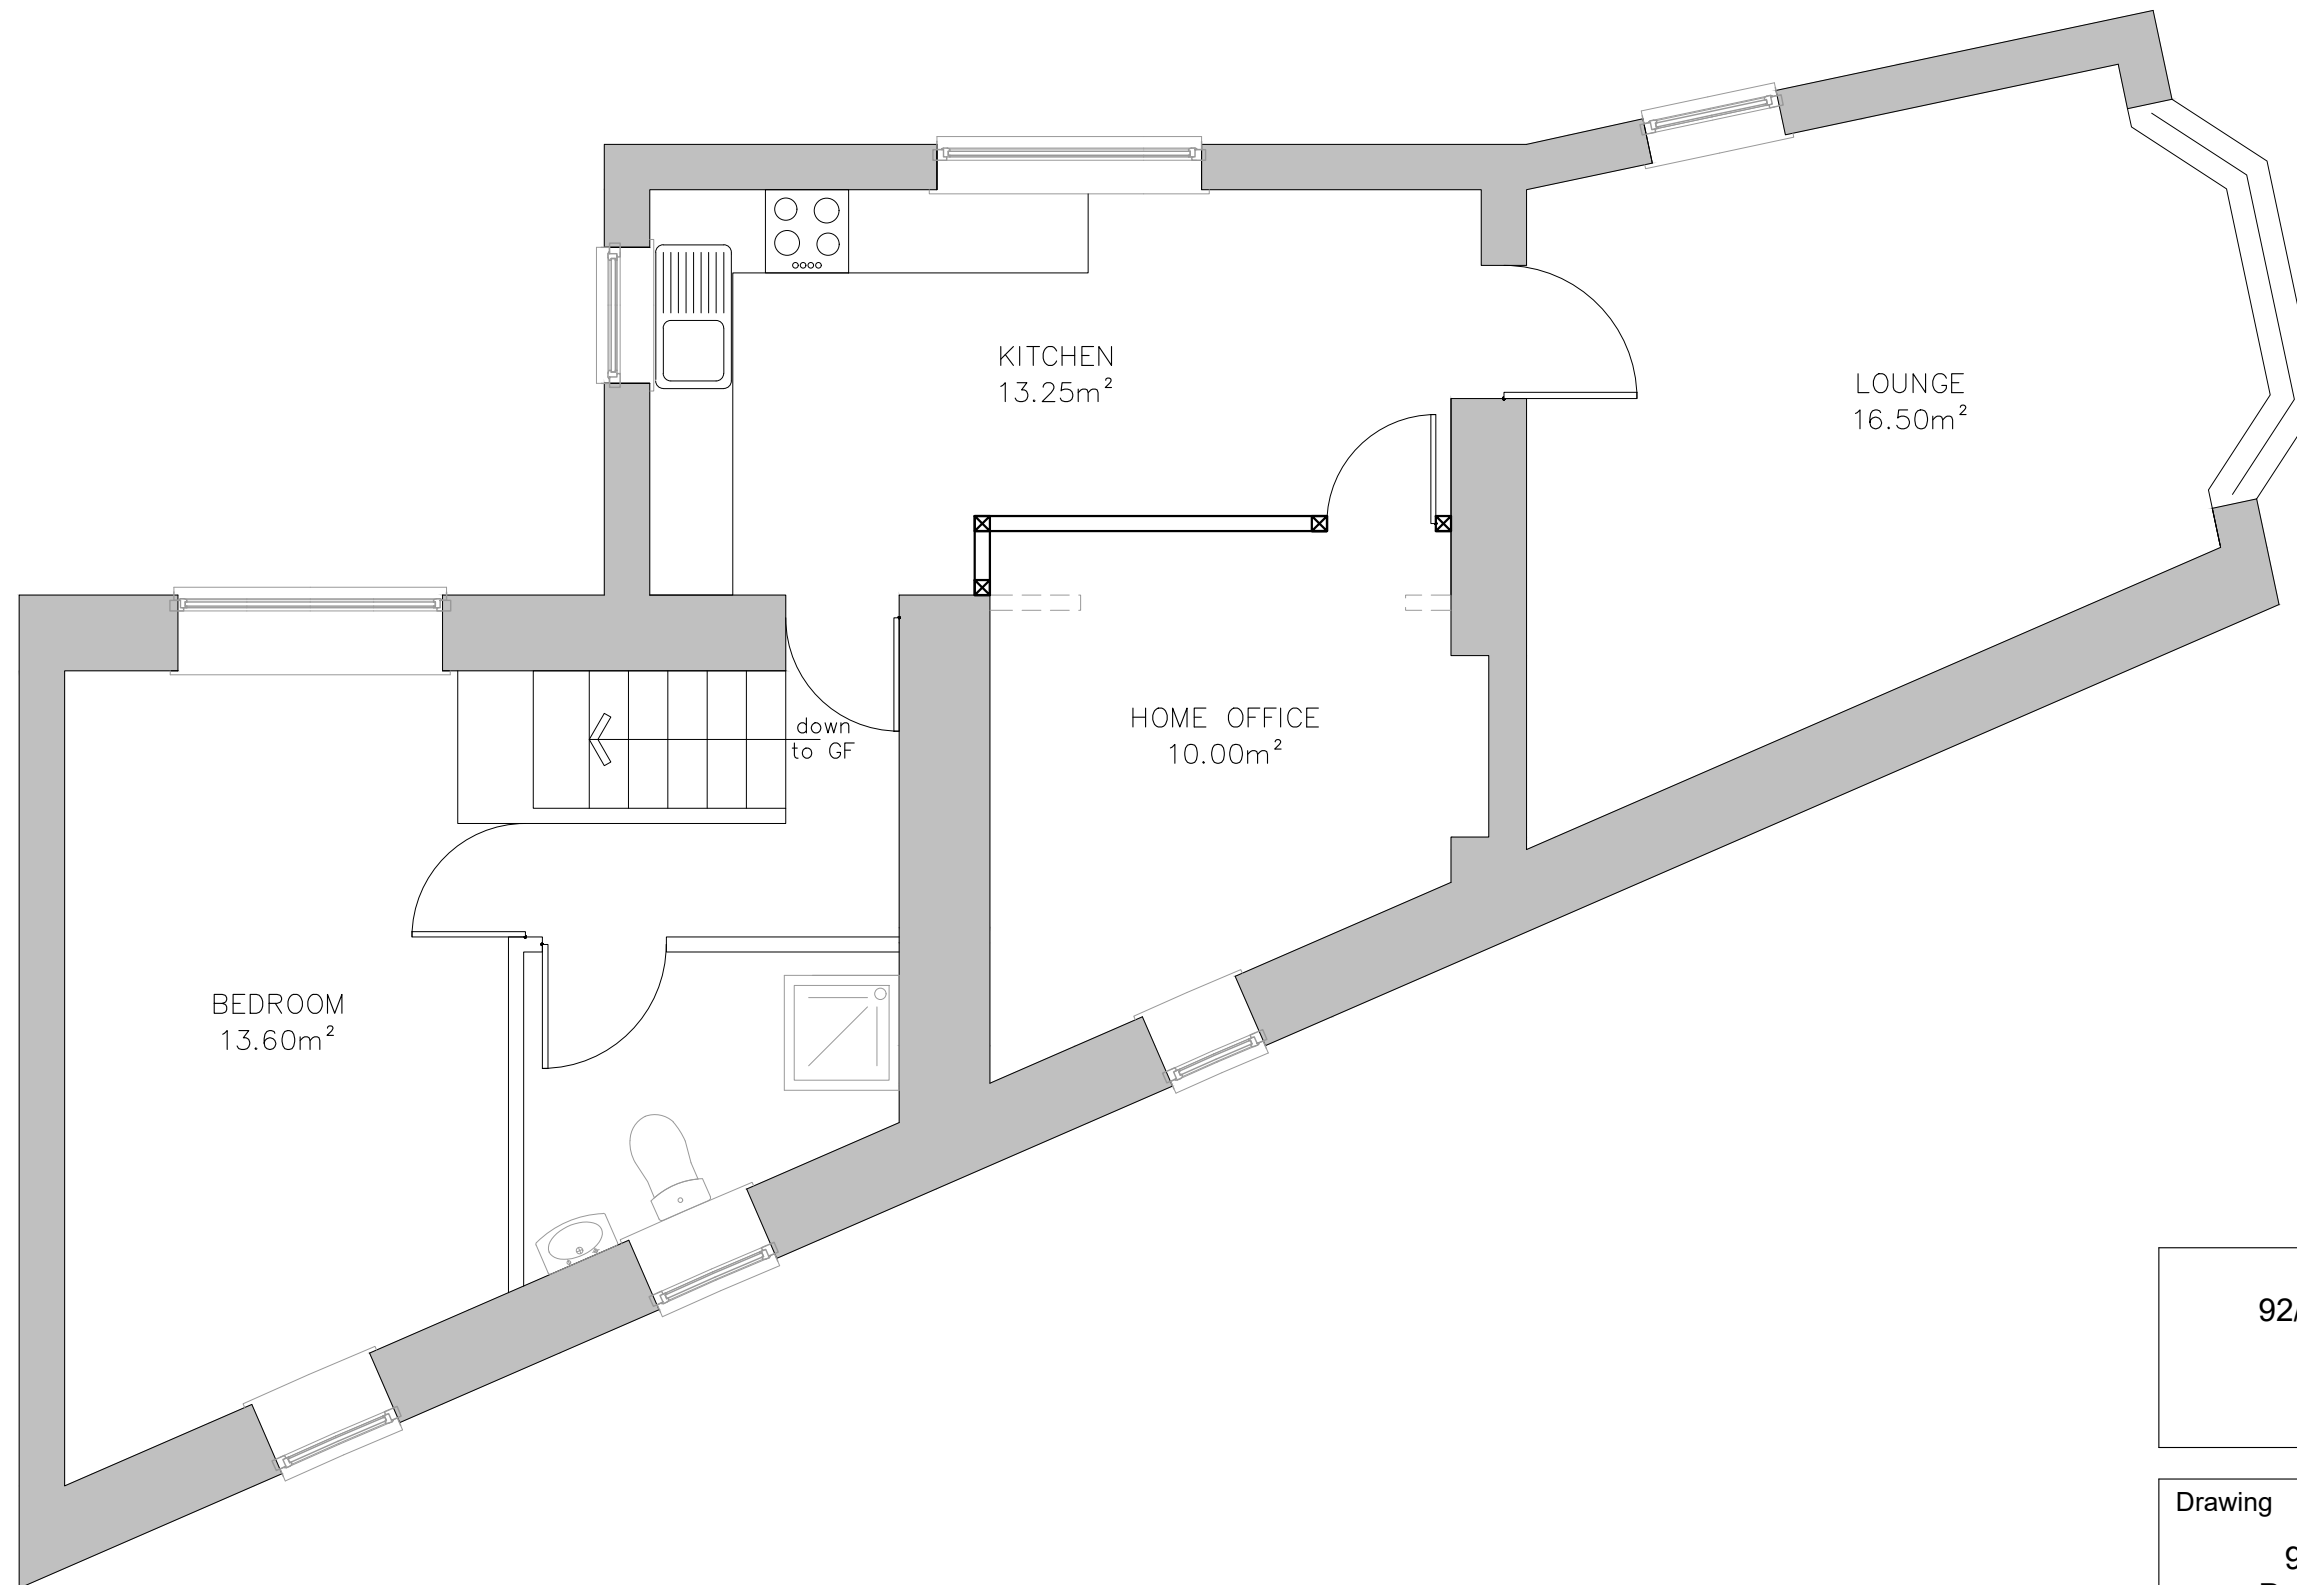

92/94 Commercial Street,
Ystlyfera
SA9 2HU

Drawing

94 Commercial Street
Proposed First Floor Plan

Scale
1:50 @ A3

Date
JAN 2024

Drawn by
SC
Chkd by
RB

Drawing No.

24002/05

S.Clement
4 Bryngwyn Avenue,
Garden Village,
Swasea
SA4 4EX
Tel. 07842510578

94 COMMERCIAL STREET, YSTLYFERA
FIRST FLOOR
PROPOSED
SCALE 1:50