


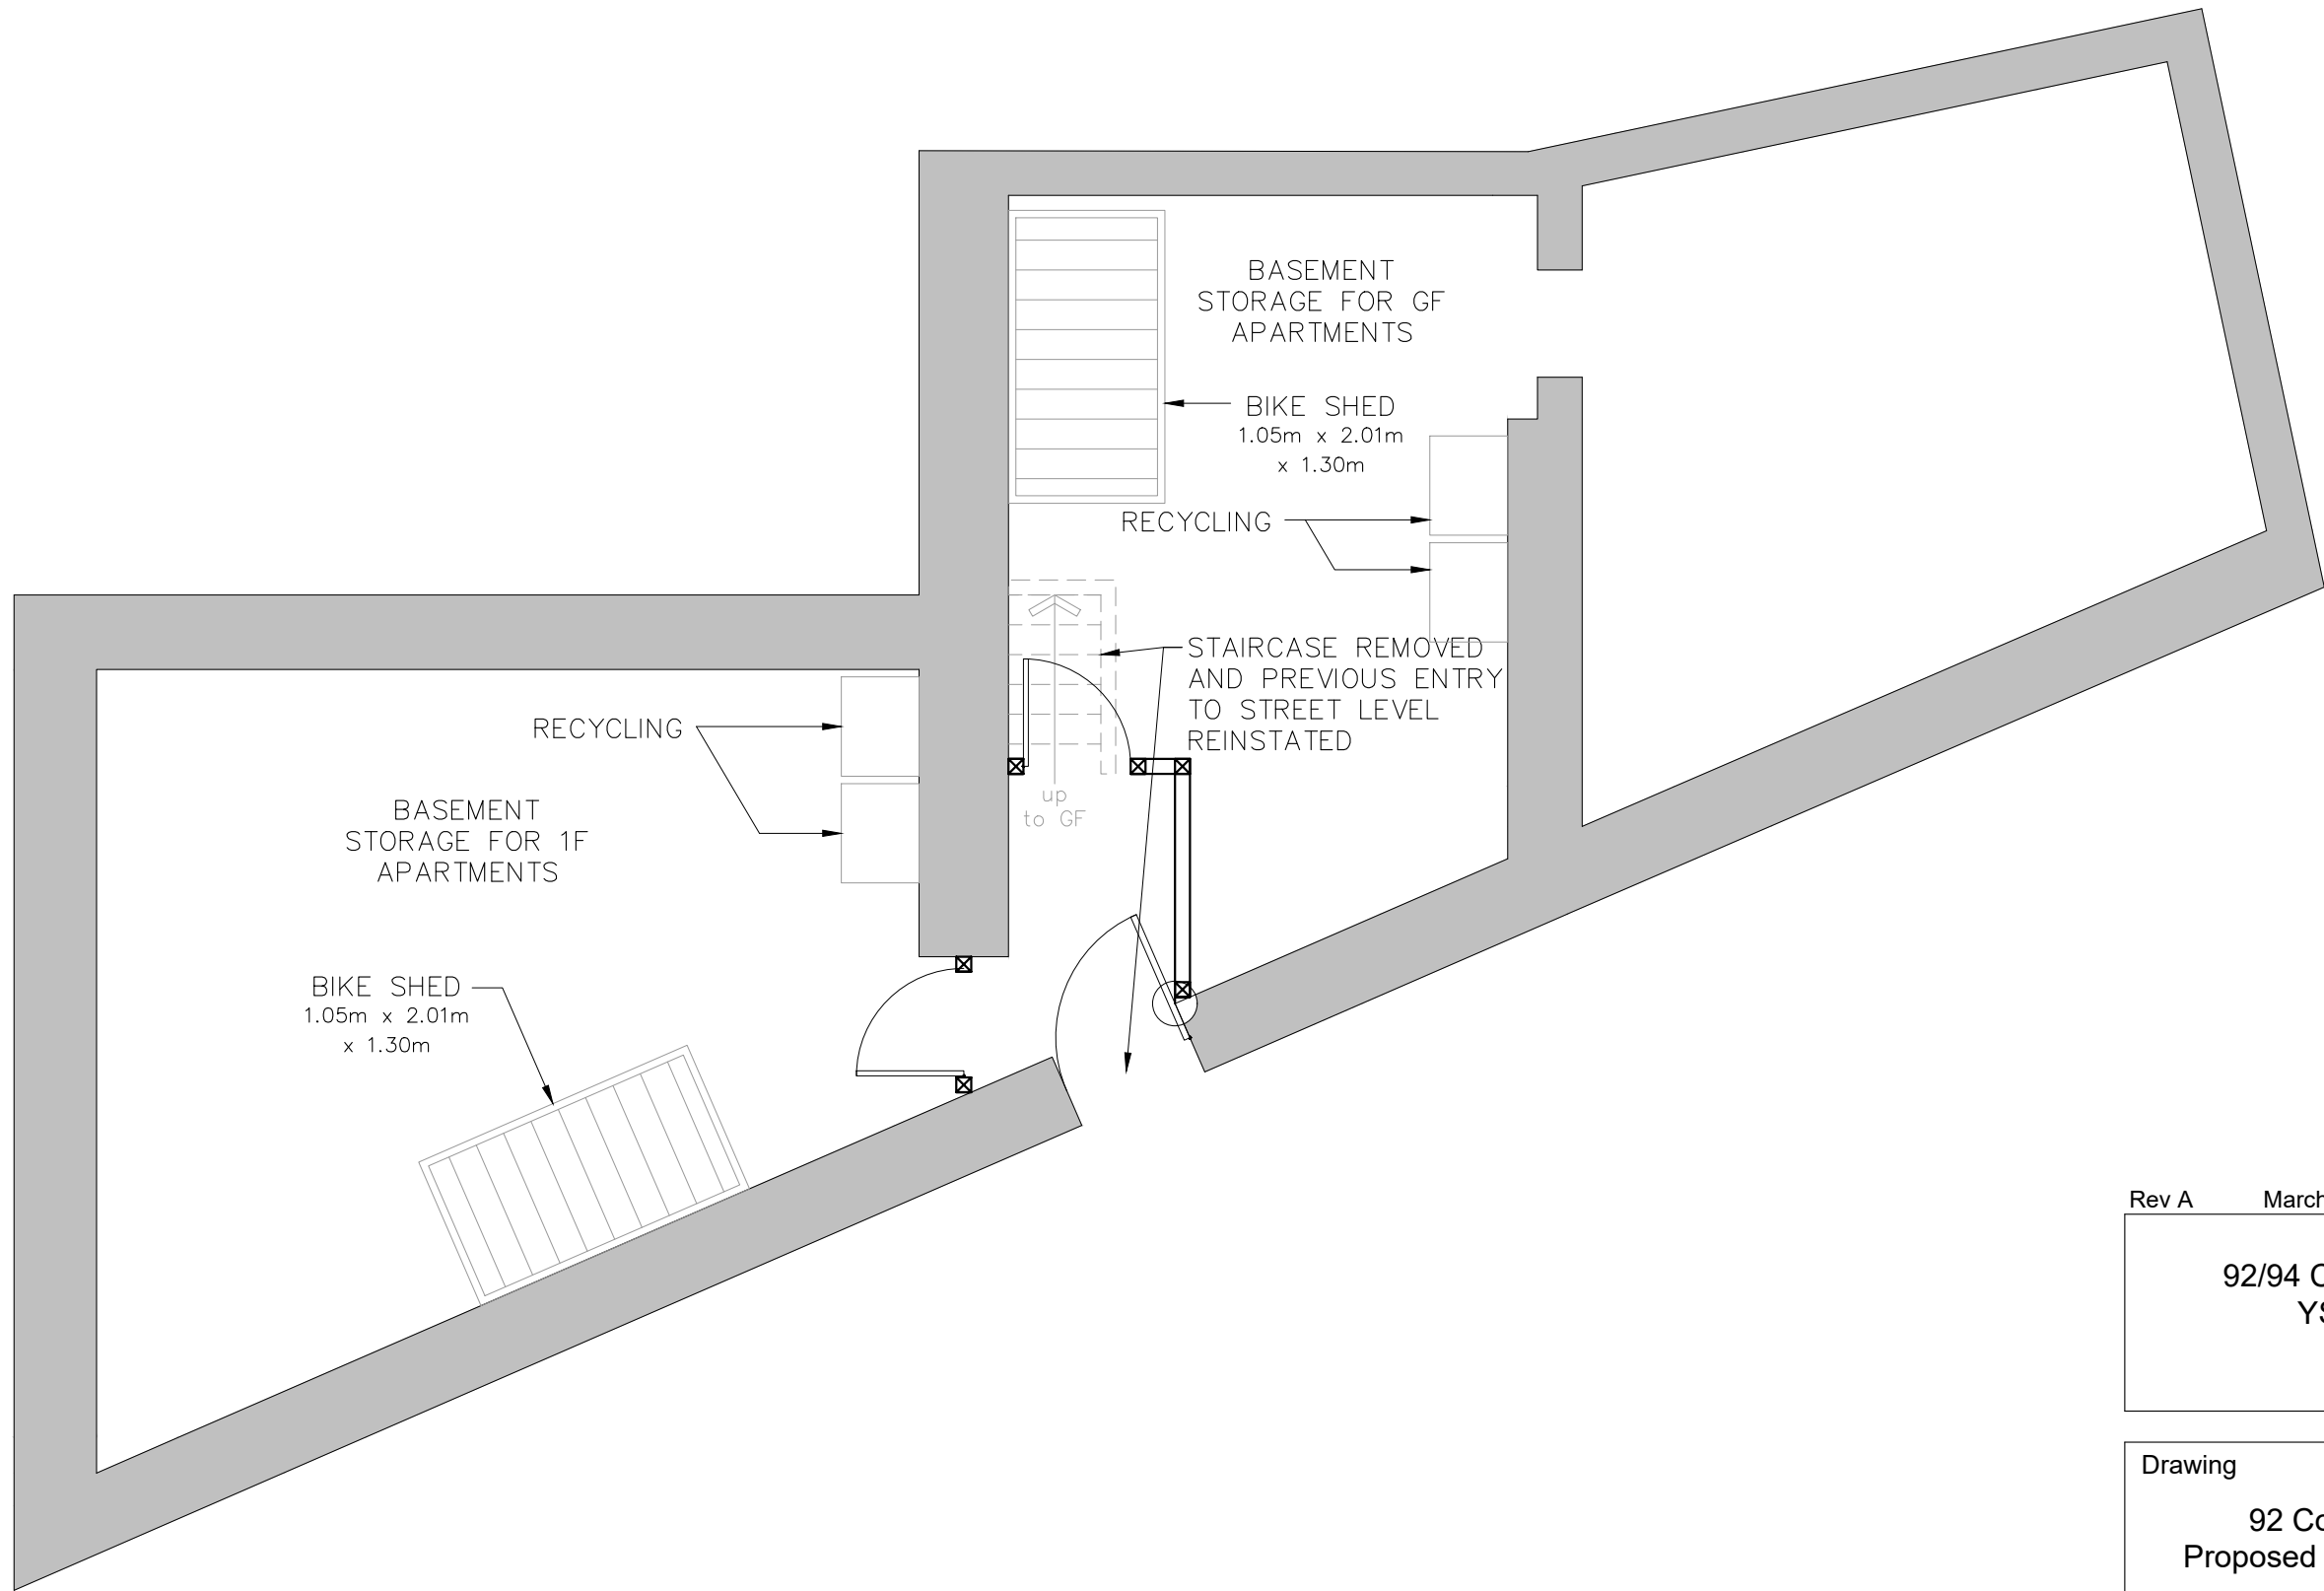

92 COMMERCIAL STREET, YSTALYFERA
B1 FLOOR
PROPOSED
SCALE 1:50

Rev A March 2024 Minor amendment

92/94 Commercial Street,
YSTALYFERA
SA9 2HU

Drawing

92 Commercial Street
Proposed Basement Floor Plan

Scale
1:50 @ A3

Date
JAN 2024

Drawn by
SC
Chkd by
RB

Drawing No.

24002/06

S.Clement
4 Bryngwyn Avenue,
Garden Village,
Swasea
SA4 4EX
Tel. 07842510578