



TENDER DRAWING PHASE TWO

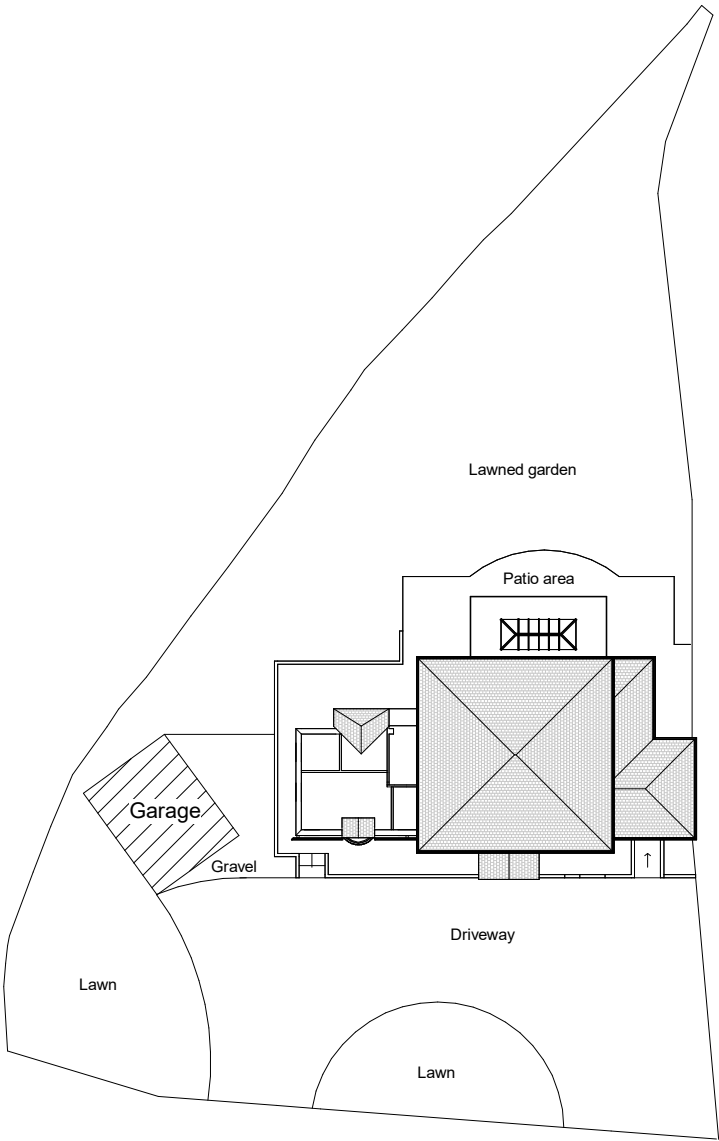

EXISTING SITE PLAN
1 : 500

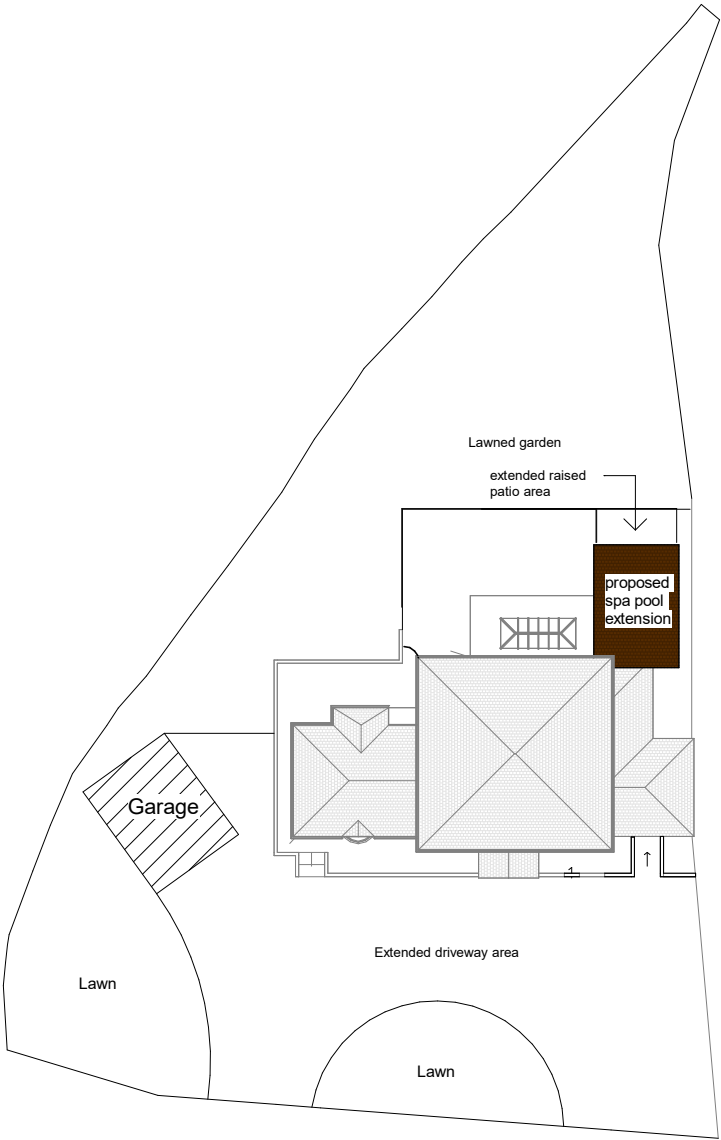

PROPOSED SITE PLAN
1 : 500

E 16/11/23 ACJ TENDER ISSUE.

Client Mr Jac Skyrme		
Address Cwrt Buchan Lane, Margam, Port Talbot, South Wales		
Drawing Existing and Proposed Site Plan		
Drawn by GF	Checked by ACJ	Date Aug 22
Drawing No D&PM 4026 - 001 E	Rev	Scale 1 : 500
		Size A3
COPYRIGHT This Drawing, design proposal and its content are protected by copyright and can only be used under license and with the expressed authority of Steven Docker Associates.		