



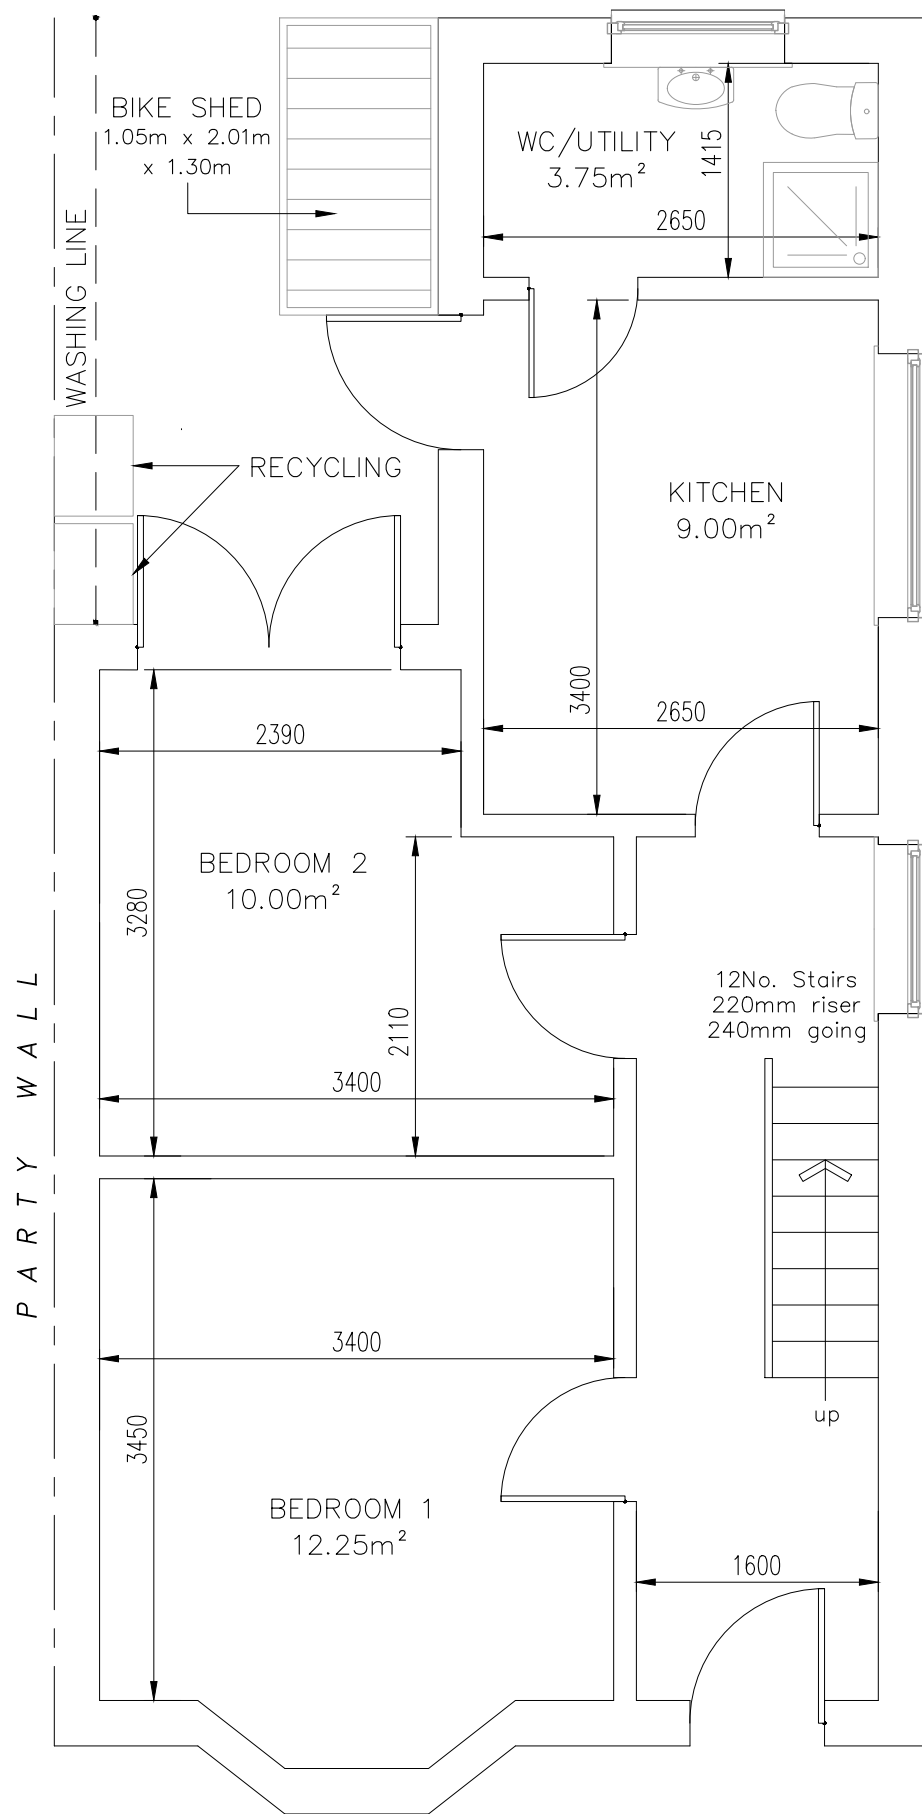

116 OLD ROAD, BAGLAN
GROUND FLOOR
PROPOSED
SCALE 1:50

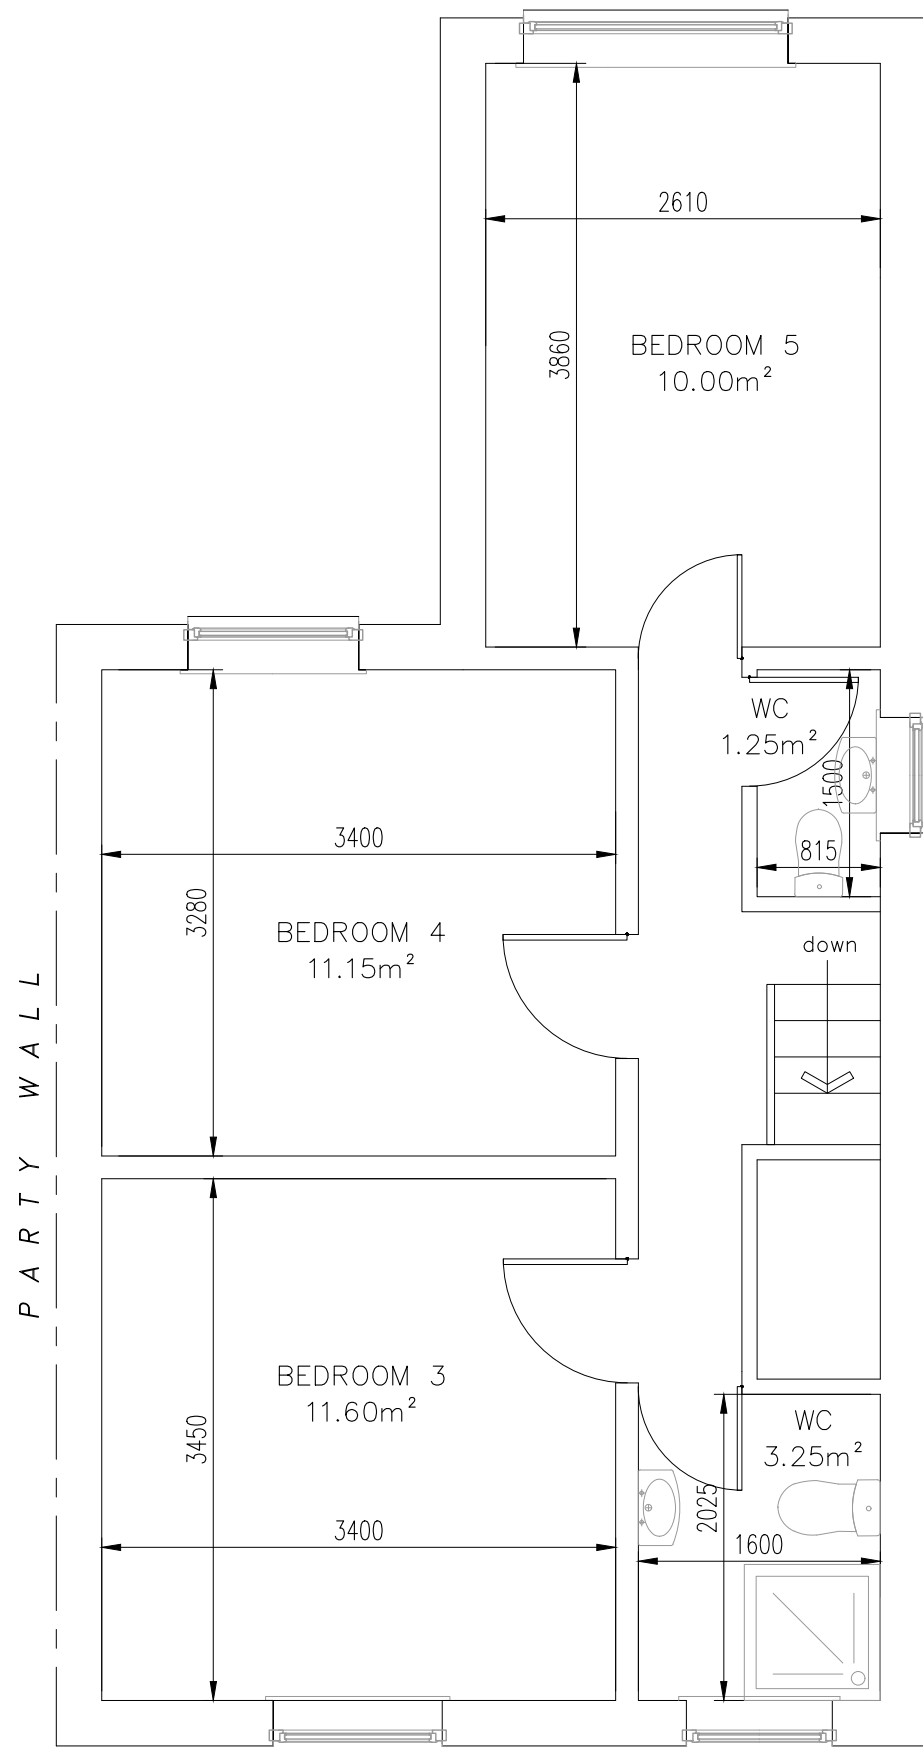

116 OLD ROAD, BAGLAN
FIRST FLOOR
PROPOSED
SCALE 1:50

Rev A March 2024 Minor amendment

116 Old Road,
Baglan
SA12 8LL

Drawing

Proposed Floor Plans

Scale
1:50 @ A3

Date
JAN 2024

Drawn by
SC
Chkd by
RB

Drawing No.

24001/02

S.Clement
4 Bryngwyn Avenue,
Garden Village,
Swasea
SA4 4EX
Tel. 07842510578