


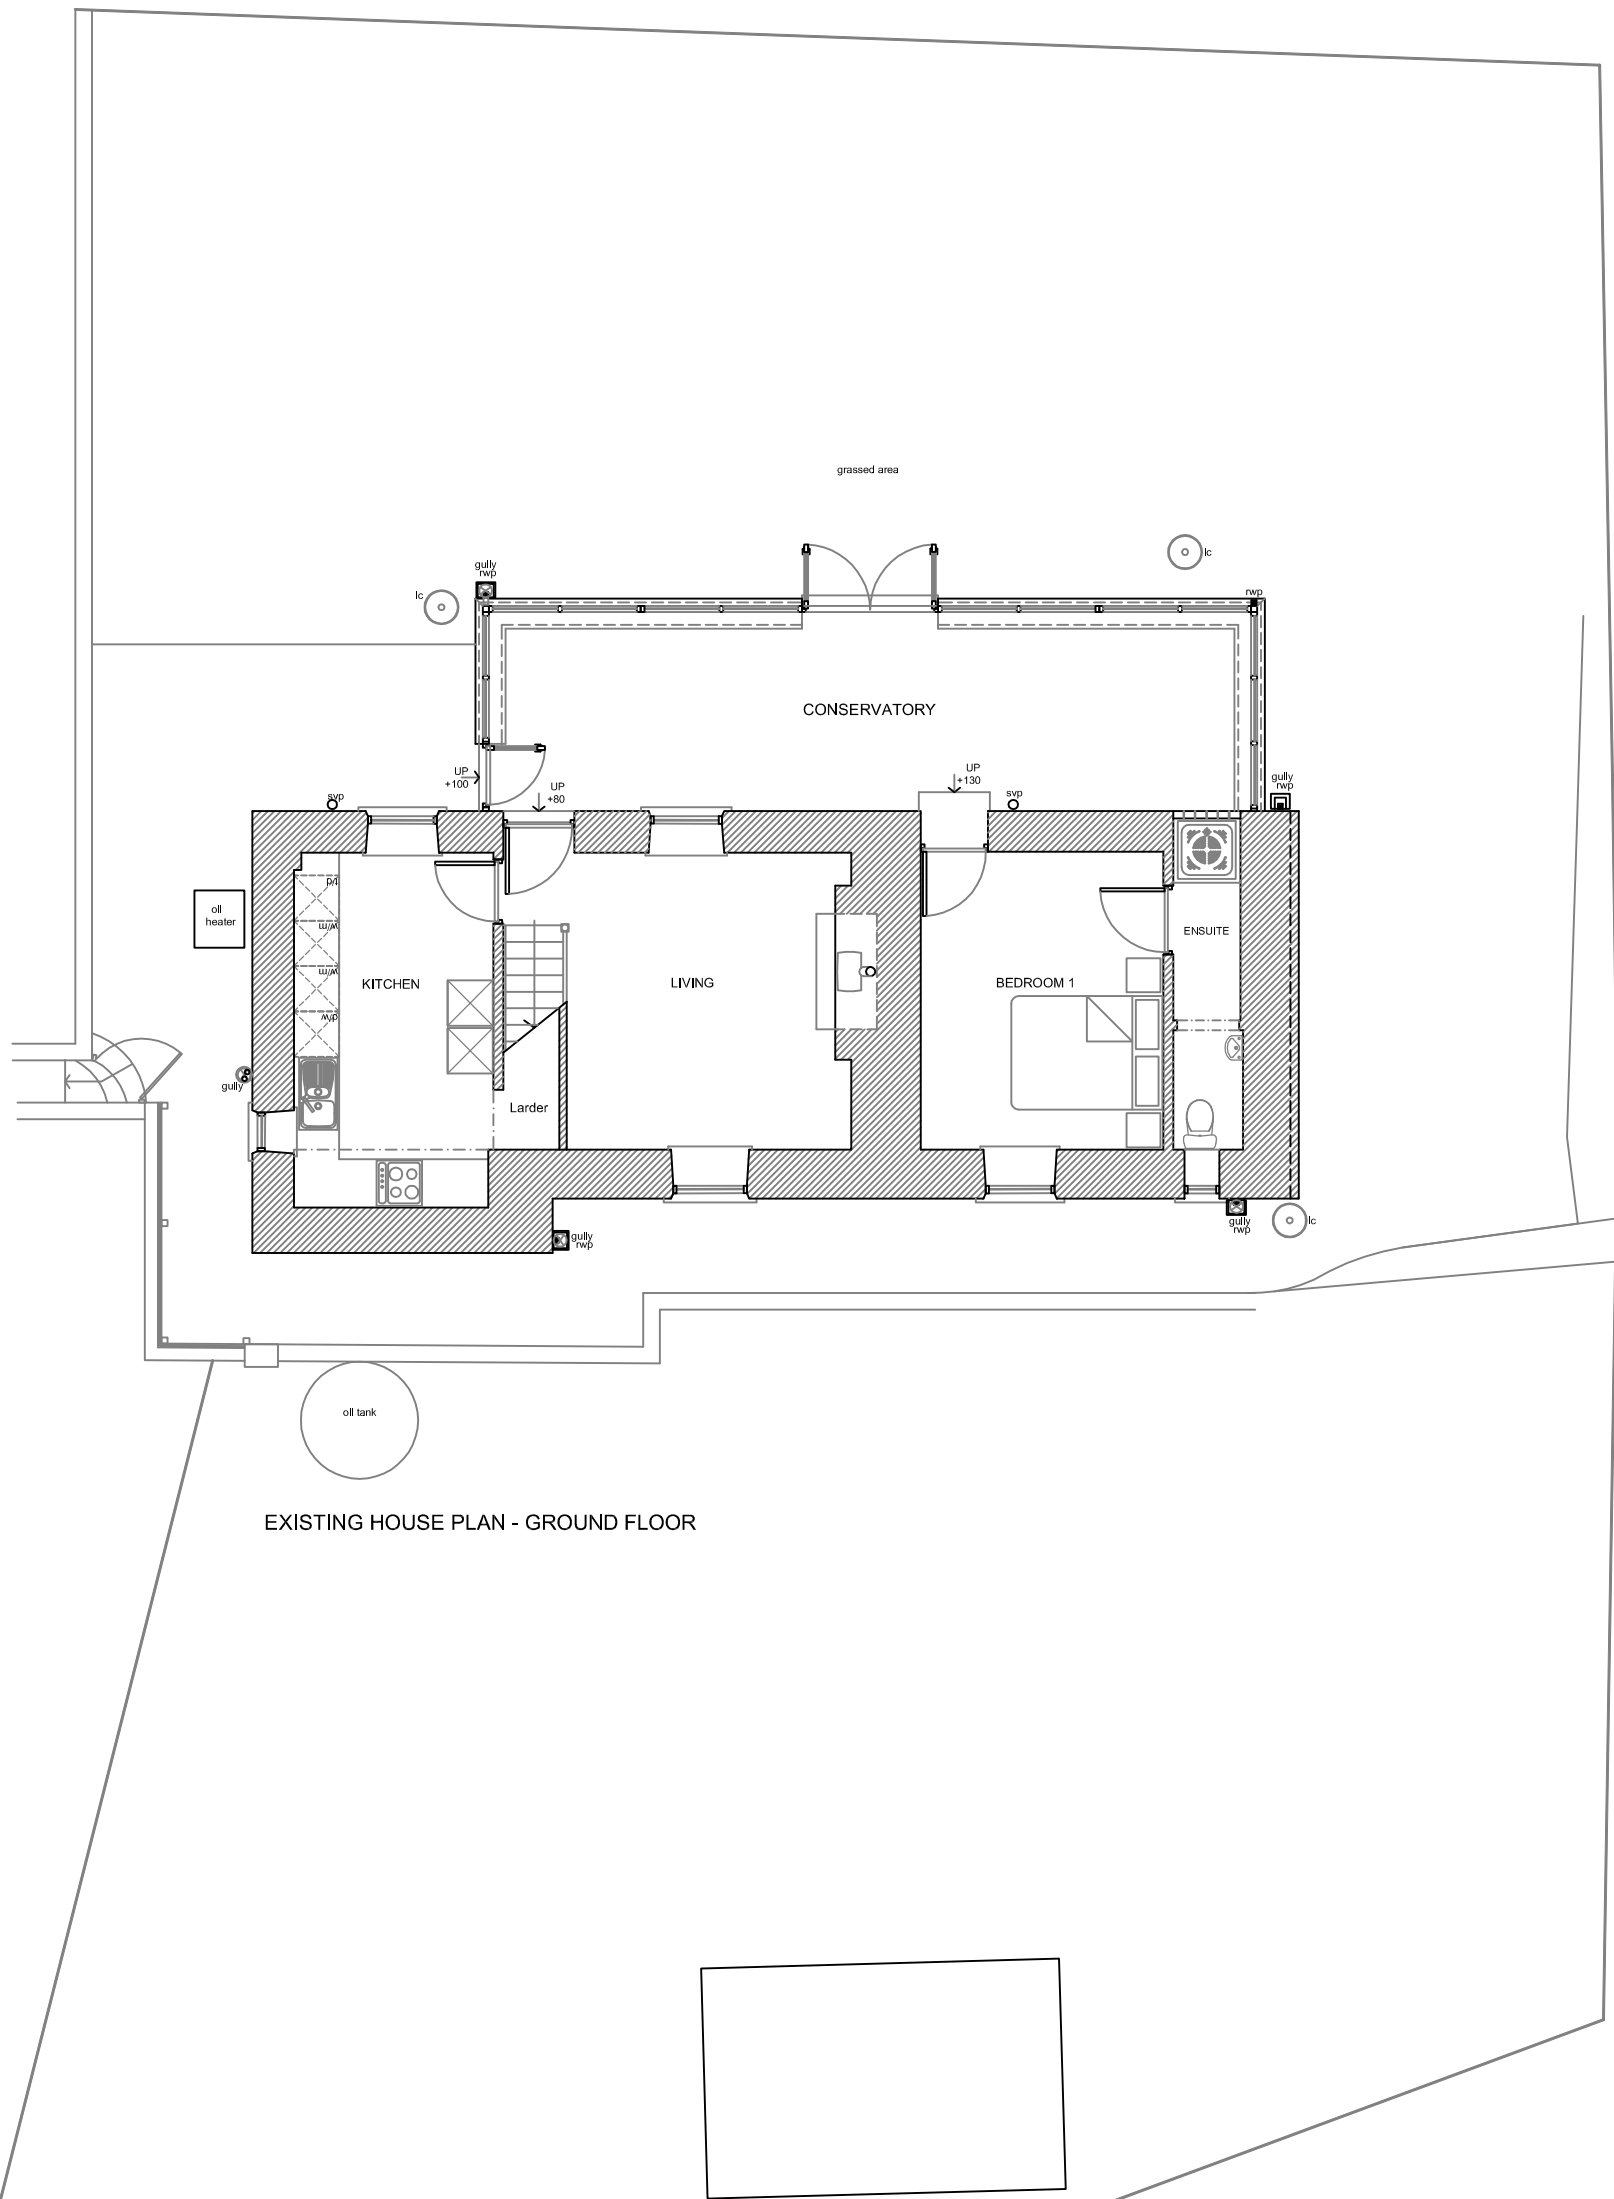

EXISTING HOUSE PLAN - GROUND FLOOR

A	Plans amended following site measure.	14/07/22
Rev	Description	Date
07800 789453 01639 282789 carol@seagreydesign.co.uk www.seagreydesign.com design for: extensions / house renovations / conversions		
Site JULIA HAMES CWTCH FARM COEDFFALDAU RD, RHIWFAWR SA9 2RL		
Dwg Title EXISTING BUILDING SITE PLAN GENERAL ARRANGEMENT		
Drawn By:	CLG	Date: 14/07/2022
Scale:	1:100 @ A3P	Dwg No: 21-301P/101
REV	A	