


|                                                                |   |                     |
|----------------------------------------------------------------|---|---------------------|
|                                                                |   |                     |
|                                                                | Plans amended following site measure.   | 14/07/22            |
| A                                                              |   |                     |
| Rev                                                            | Description   | Date                |
|                                                                | 07800 789453<br>01639 282789<br>carolineg@seagreydesign.co.uk<br>www.seagreydesign.com<br>design for: extensions / house renovations / conversions |                     |
| Site                                                           |   |                     |
| JULIA HAMES<br>CWTC H FARM<br>COEDFFALDAU RD, RHIWFAWR SA9 2RL |   |                     |
| Dwg Title                                                      |   |                     |
| EXISTING BUILDING<br>FIRST FLOOR PLAN<br>GENERAL ARRANGEMENT   |   |                     |
| Drawn By:                                                      | CLG   | Date: 14/07/2022    |
| Scale:                                                         | 1:50 @ A3L   | Dwg No: 21-301P/103 |
| REV                                                            | A   |                     |

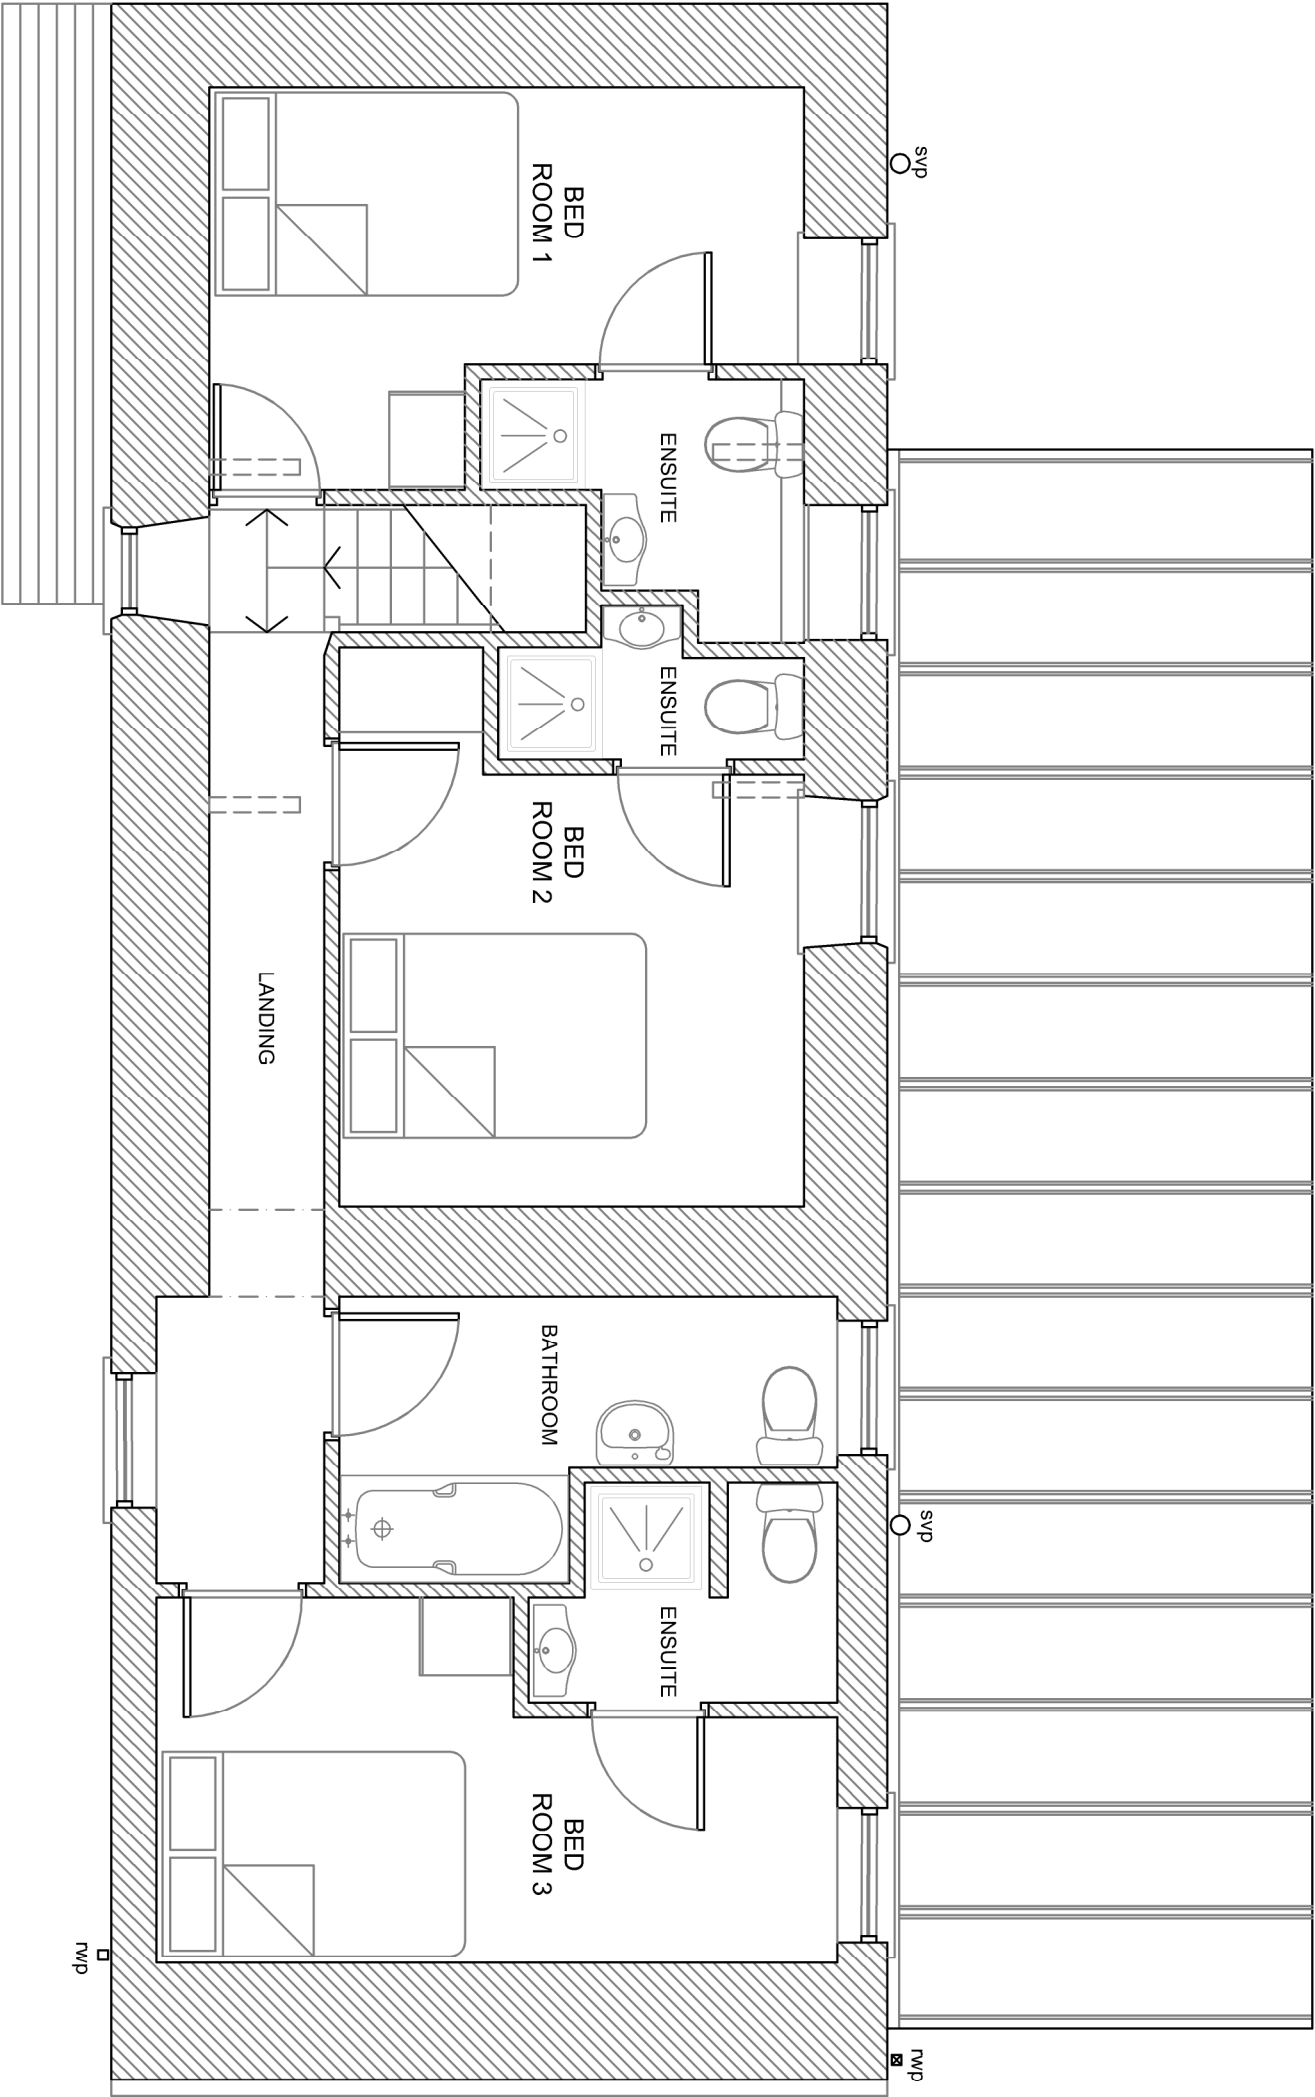

EXISTING HOUSE PLAN - FIRST FLOOR