


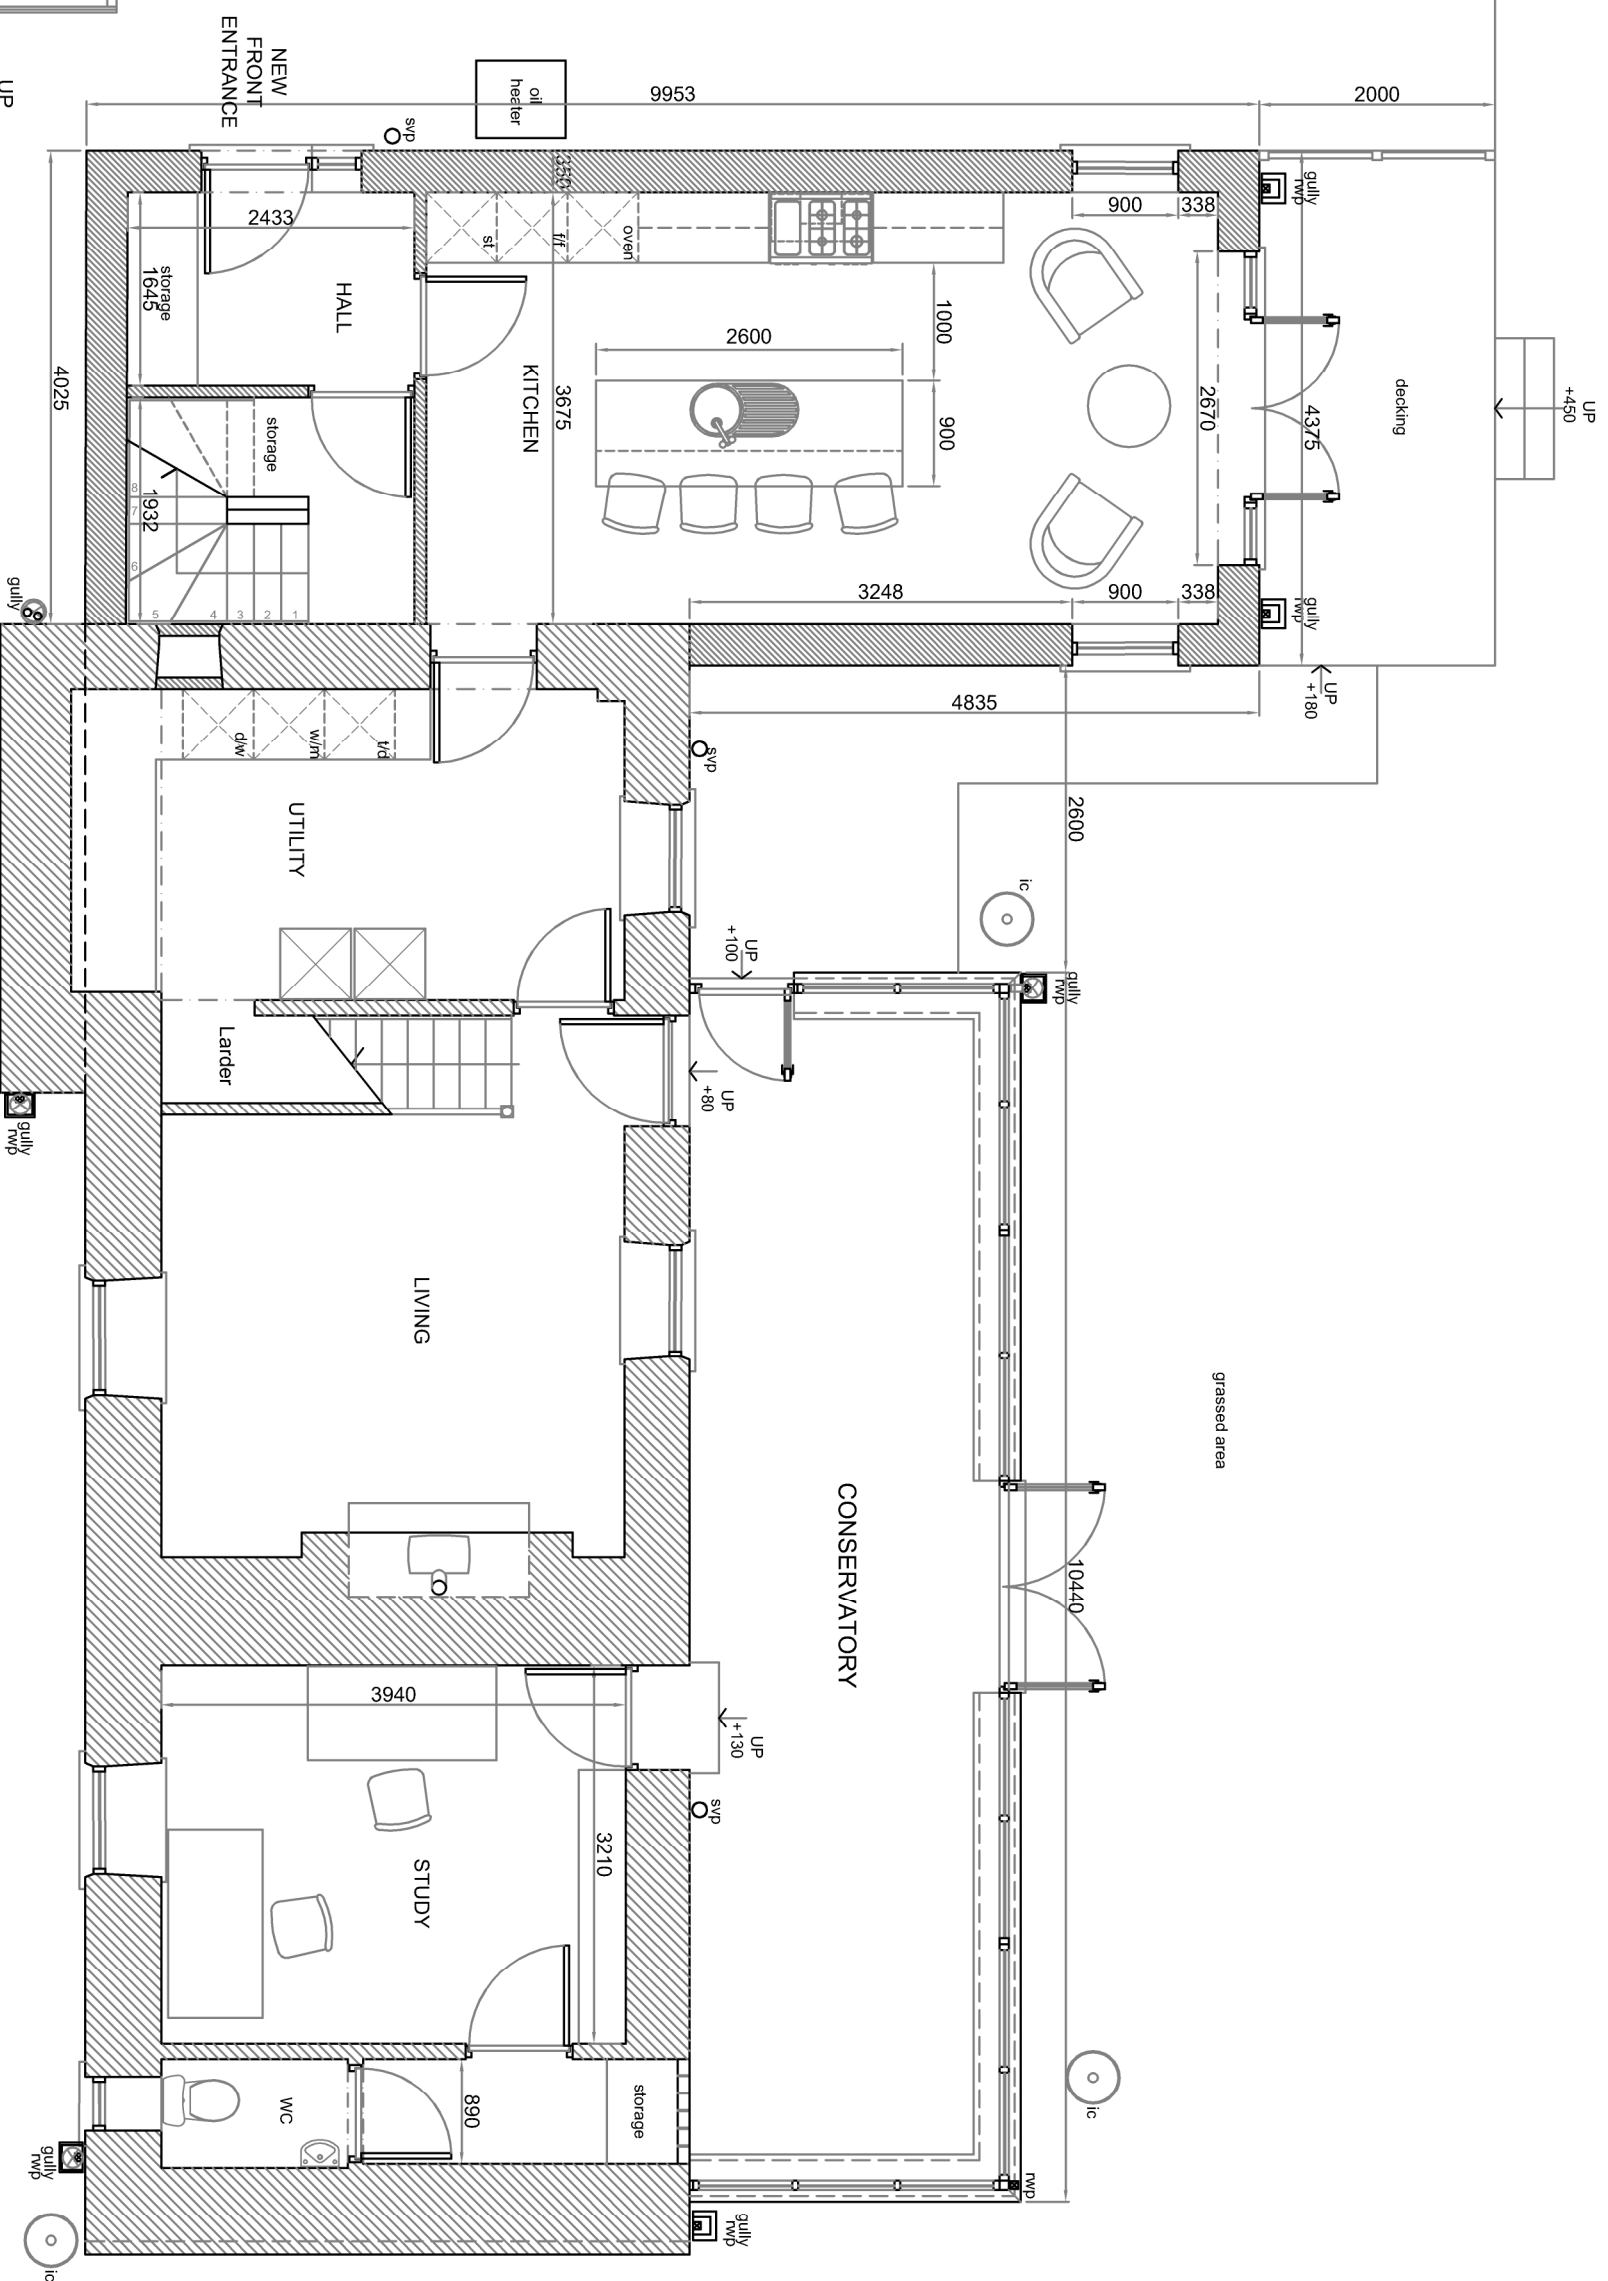

B	Extension design amended.
A	Plans amended following site measure.
Rev	Description
	Date

SEAGREY
07800 789453
01639 282789
carolineg@seagreydesign.co.uk
www.seagreydesign.com
design for: extensions / house renovations / conversions

SNP
JULIA HAMES
CWTCH FARM
COEDFALDAU RD, RHWFAWR SA9 2RL

PROPOSED BUILDING
GROUND FLOOR PLAN
GENERAL ARRANGEMENT

Drawn By:	CLG	Date:	14/07/2022
Scale:	1:50 @ A3P	Dwg No:	21-301P/106
REV	A	B	