




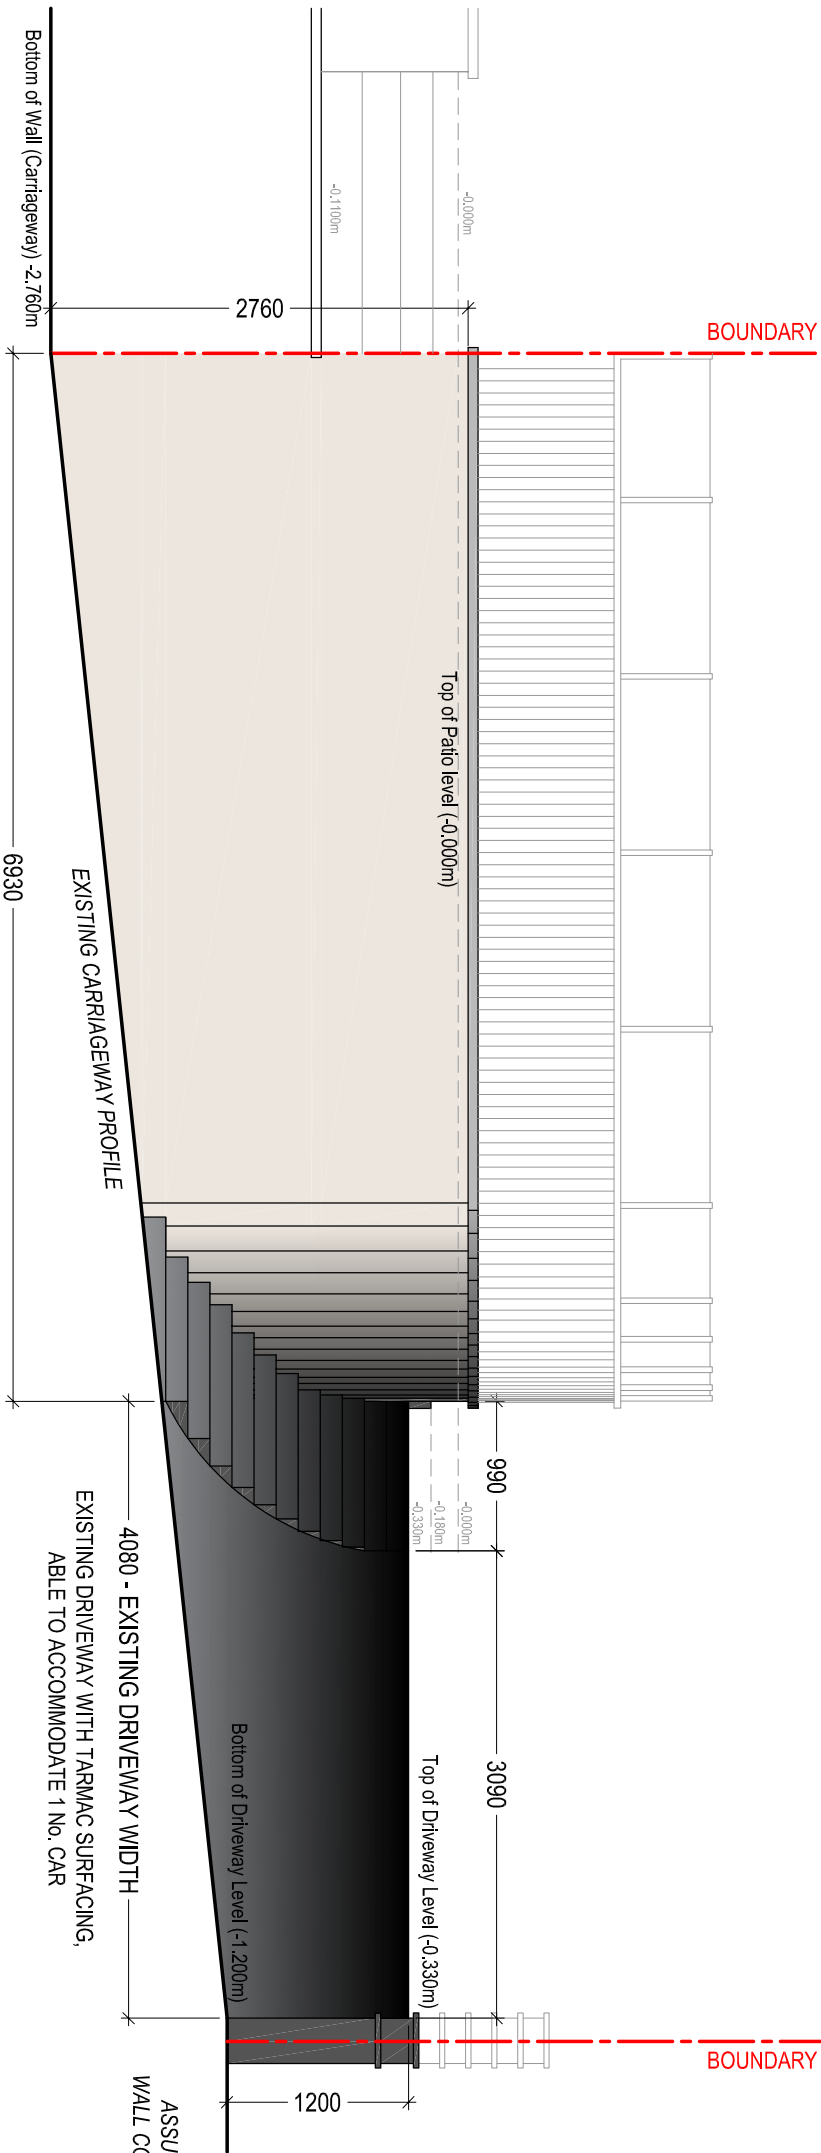


FRONT ELEVATION ON RETAINING WALL AND DRIVEWAY
Scale 1:50

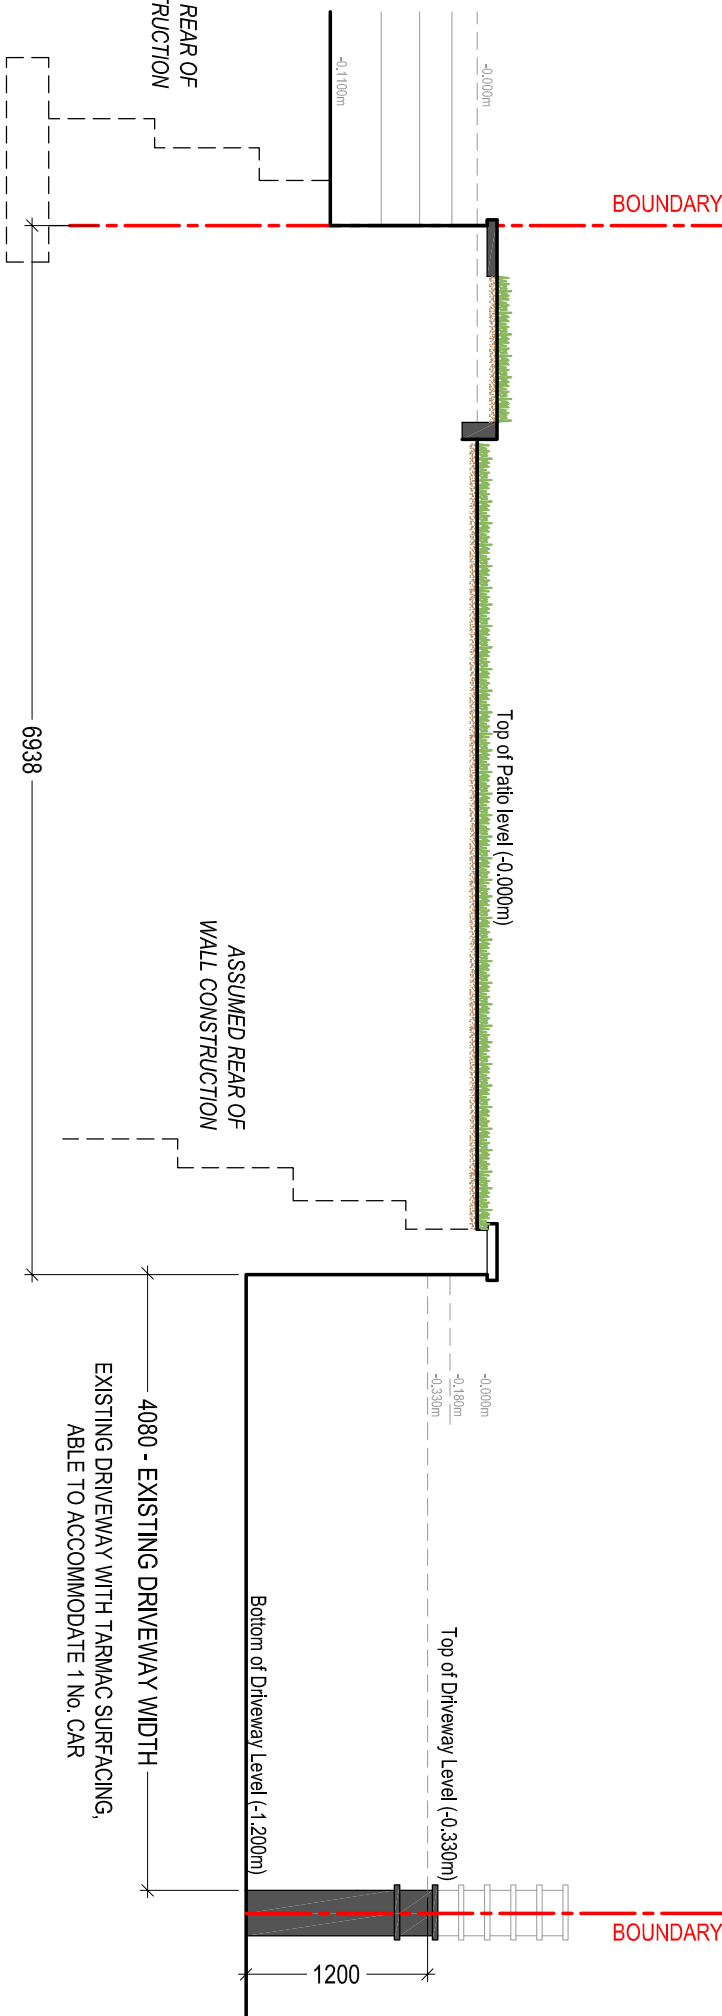


EXISTING SECTION X-1 (through raised patio & Driveway)
Scale 1:50

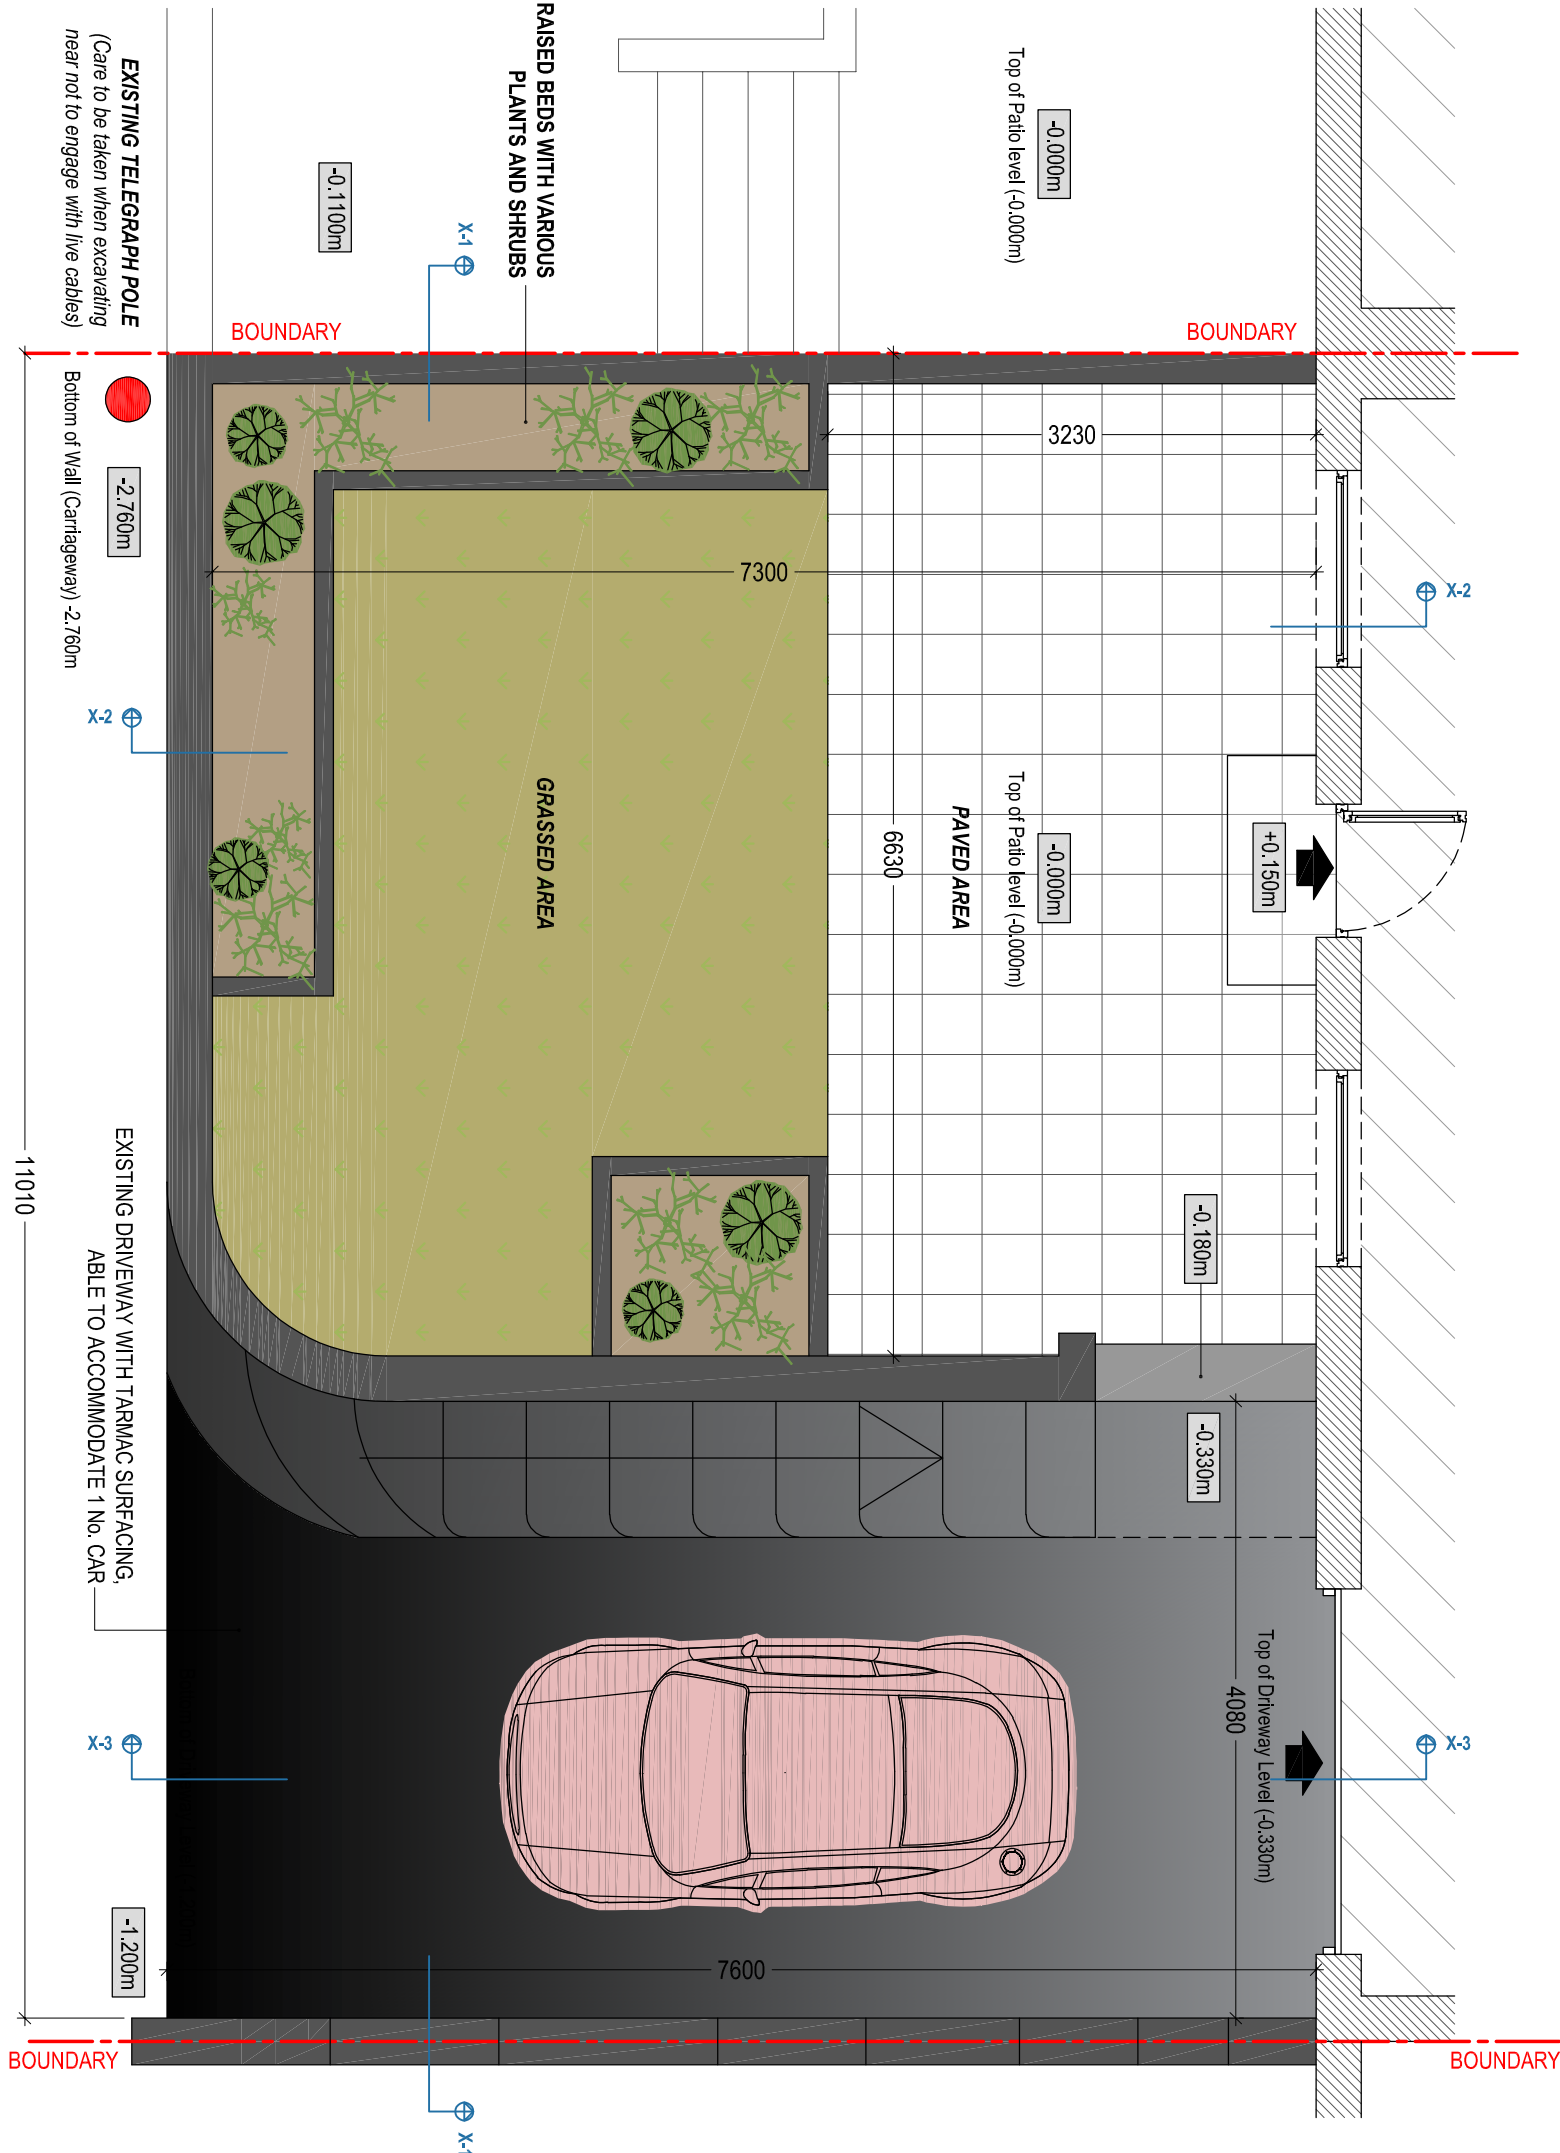

EXISTING PLAN ON DRIVEWAY AND RAISED FRONT PATIO
Scale 1:50

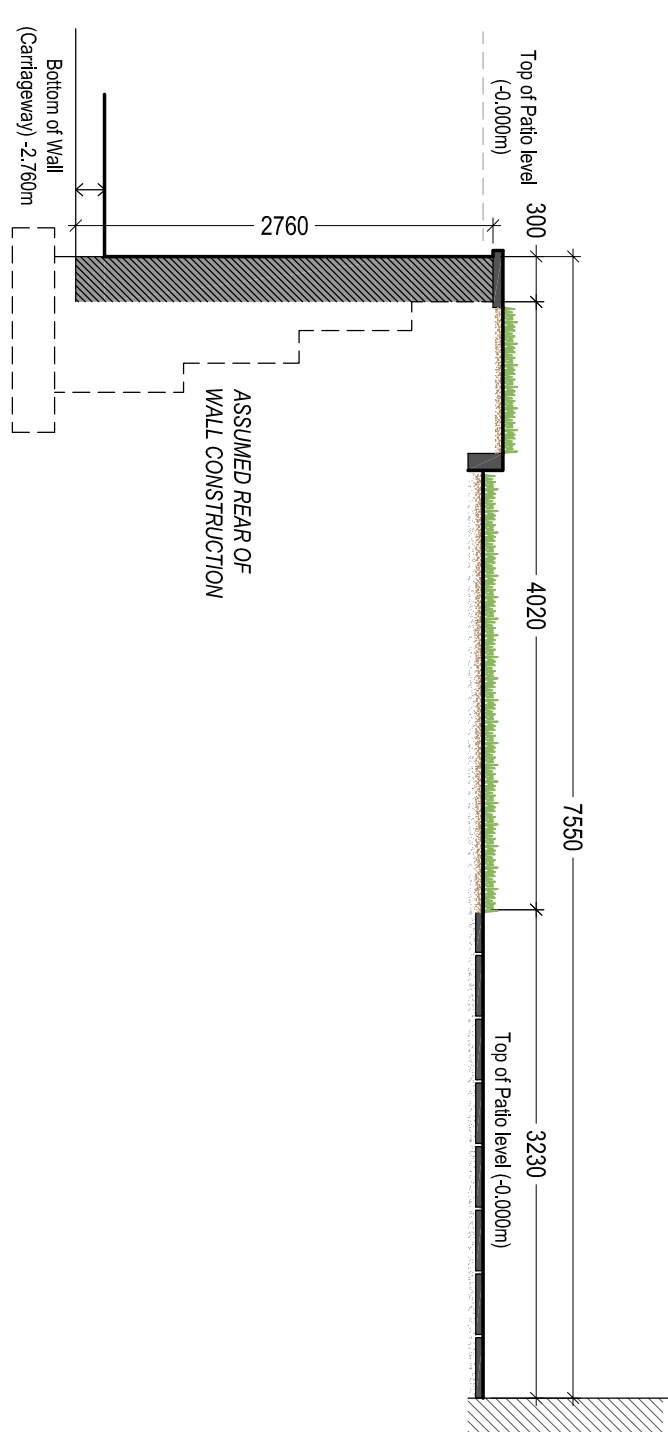

EXISTING SECTION X-2 (through retaining wall and raised patio)
Scale 1:50

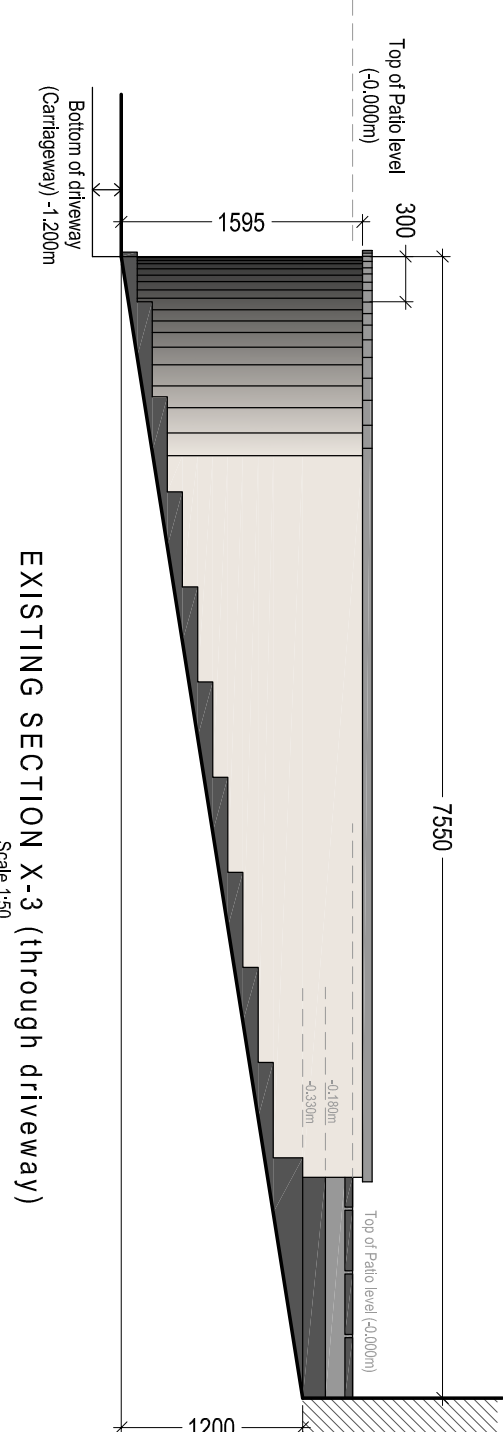

EXISTING SECTION X-3 (through driveway)
Scale 1:50

Client:

Mr & Mrs. J. Melvin
73 Dyffryn Road
Alltwen

Project Title:

PROVISION OF OFF-STREET
PARKING AREA
(Inc. construction of Retaining Walls)

General Notes:

1. Do not scale from this drawing, take figured dimensions only.
2. Dimensions are in millimetres unless otherwise stated.

Drawing Issue:

BUILDING
REGULATIONS

Drawing Title:

EXISTING PLANS AND SECTIONS

Drawing No:

CPT-002

Revision:

A

Date:

10-01-2024

Revised:

19-03-2024

Scale(s):

1:50 / 1:25

Paper Size:

A2

Cwm Planning & Design Ltd.

(architectural and Draughting Services)