


PROPOSED GROUND FLOOR PLAN.
(1:50)

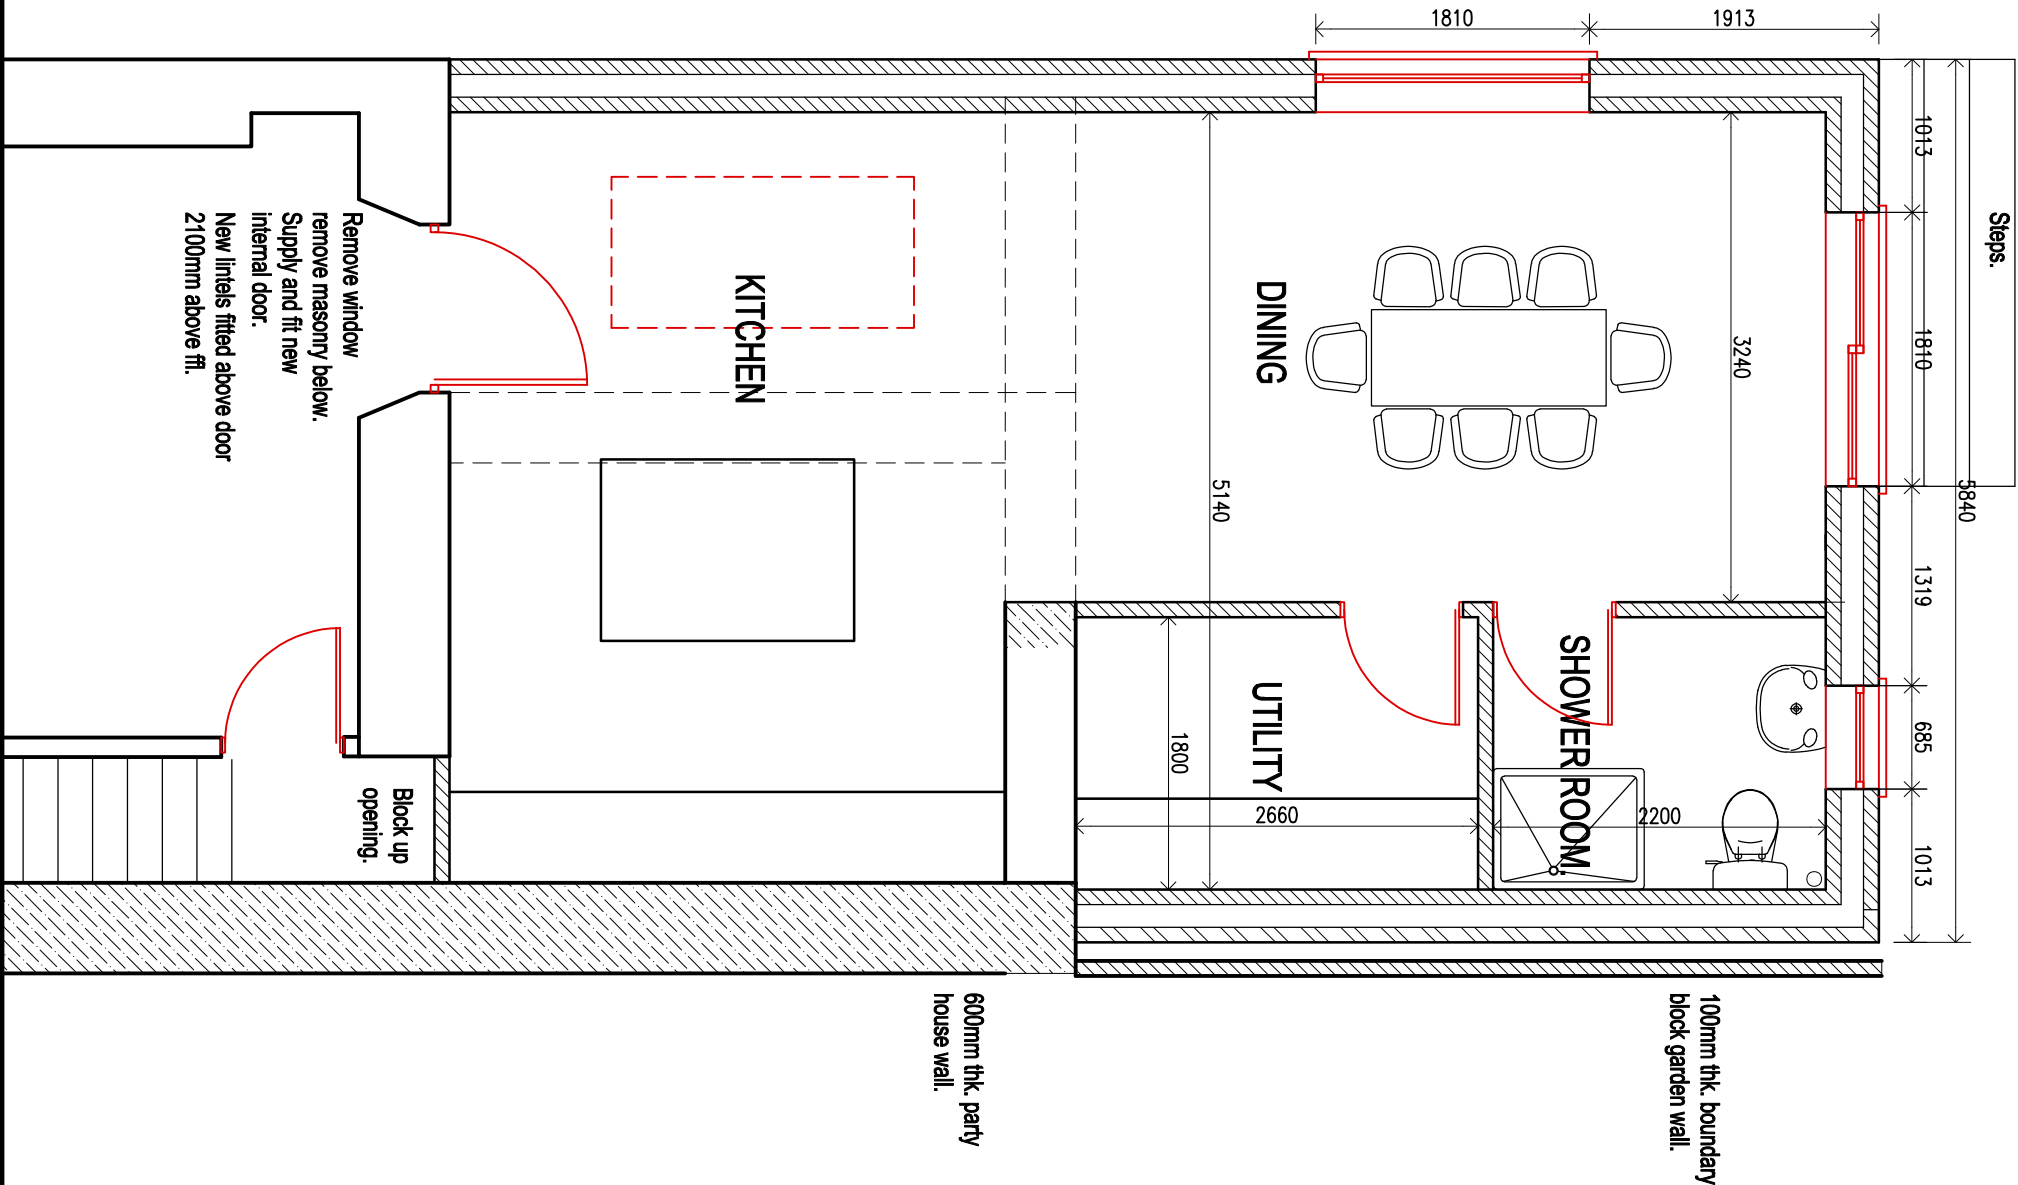

CLIENT
**Ms ALYS JONES &
MR. RORY MORGNA WILLIAMS.**

job title
DEMOLISH OUTBUILDING & CONSTRUCT SINGLE STOREY
WRAP AROUND EXTENSION @ 12, GROVE ROAD.
PONTARDAWE SA8 4HH.

drawing title
PROPOSED GROUND FLOOR PLAN.

job No:	drawing No:	scales:
23.89	04	1:50 @ A3