


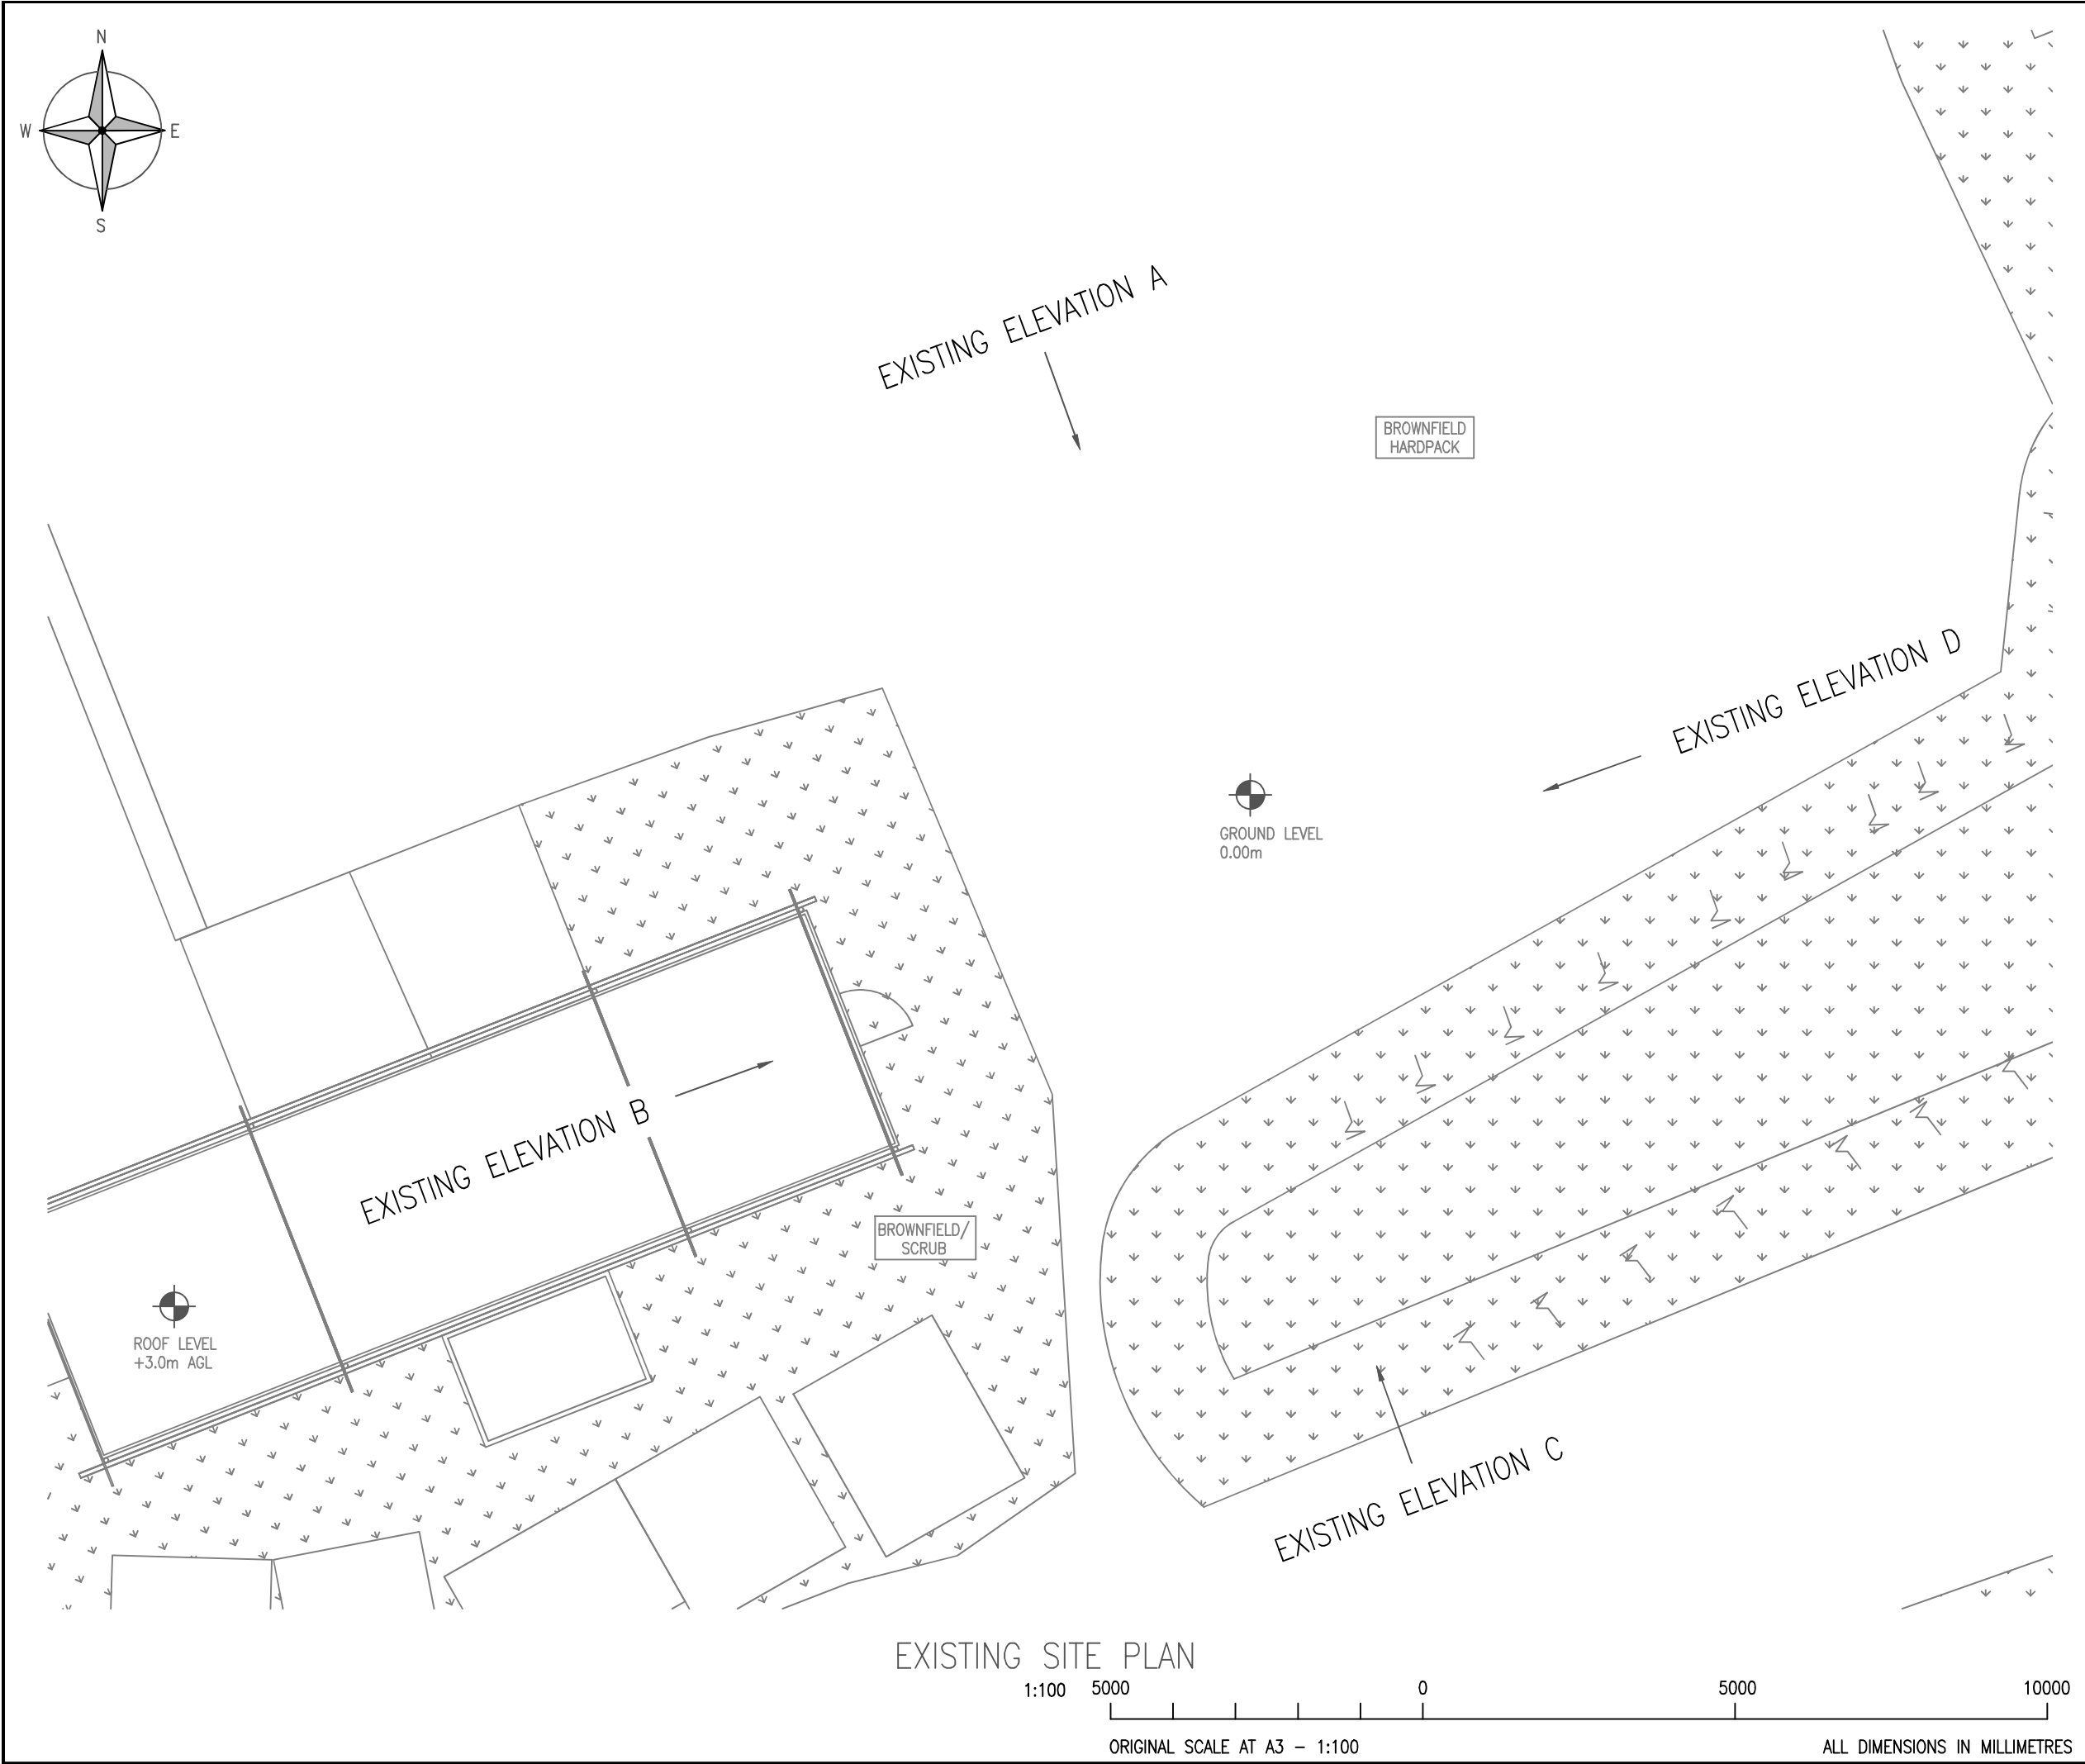

ALL DIMENSIONS ARE IN mm UNLESS NOTED OTHERWISE

N.G.R

E: 277373

N: 186133

NOTES:

B	Additional Elevation Markers Added	BO	BO	19.03.24
A	First Issue	NAB	BO	06.09.23
REV	MODIFICATION	BY	CH	DATE

VODAFONE - CORPORATE

Cell Name			Opt.
PORT TALBOT SOUTH TATA STEEL EUROPE			—
Cell ID No			
CORNERSTONE	TEF	VF	
N/A	N/A	22642_0	

Site Address / Contact Details

STEEL SERVICE CENTRE
MORFA COKE ROAD
PORT TALBOT STEELWORKS
MARGAM MOORS
SA13 2NG

Drawing Title:

EXISTING SITE PLAN

Purpose of issue:	PLANNING	Dwg Rev:
Drawing Number:	200	B

Surveyed By:	Original Sheet Size:	Pack Issue:		
MITIE	A3			
Drawn:	Date:	Checked:	Date:	
NAB	06.09.23	BO	06.09.23	B

EXISTING SITE PLAN

1:100 5000 0 5000 10000
ORIGINAL SCALE AT A3 – 1:100
ALL DIMENSIONS IN MILLIMETRES