




This drawing is the copyright of Latter Davies Chartered Architects.
It is not to be copied or redistributed without the express permission of Latter Davies.

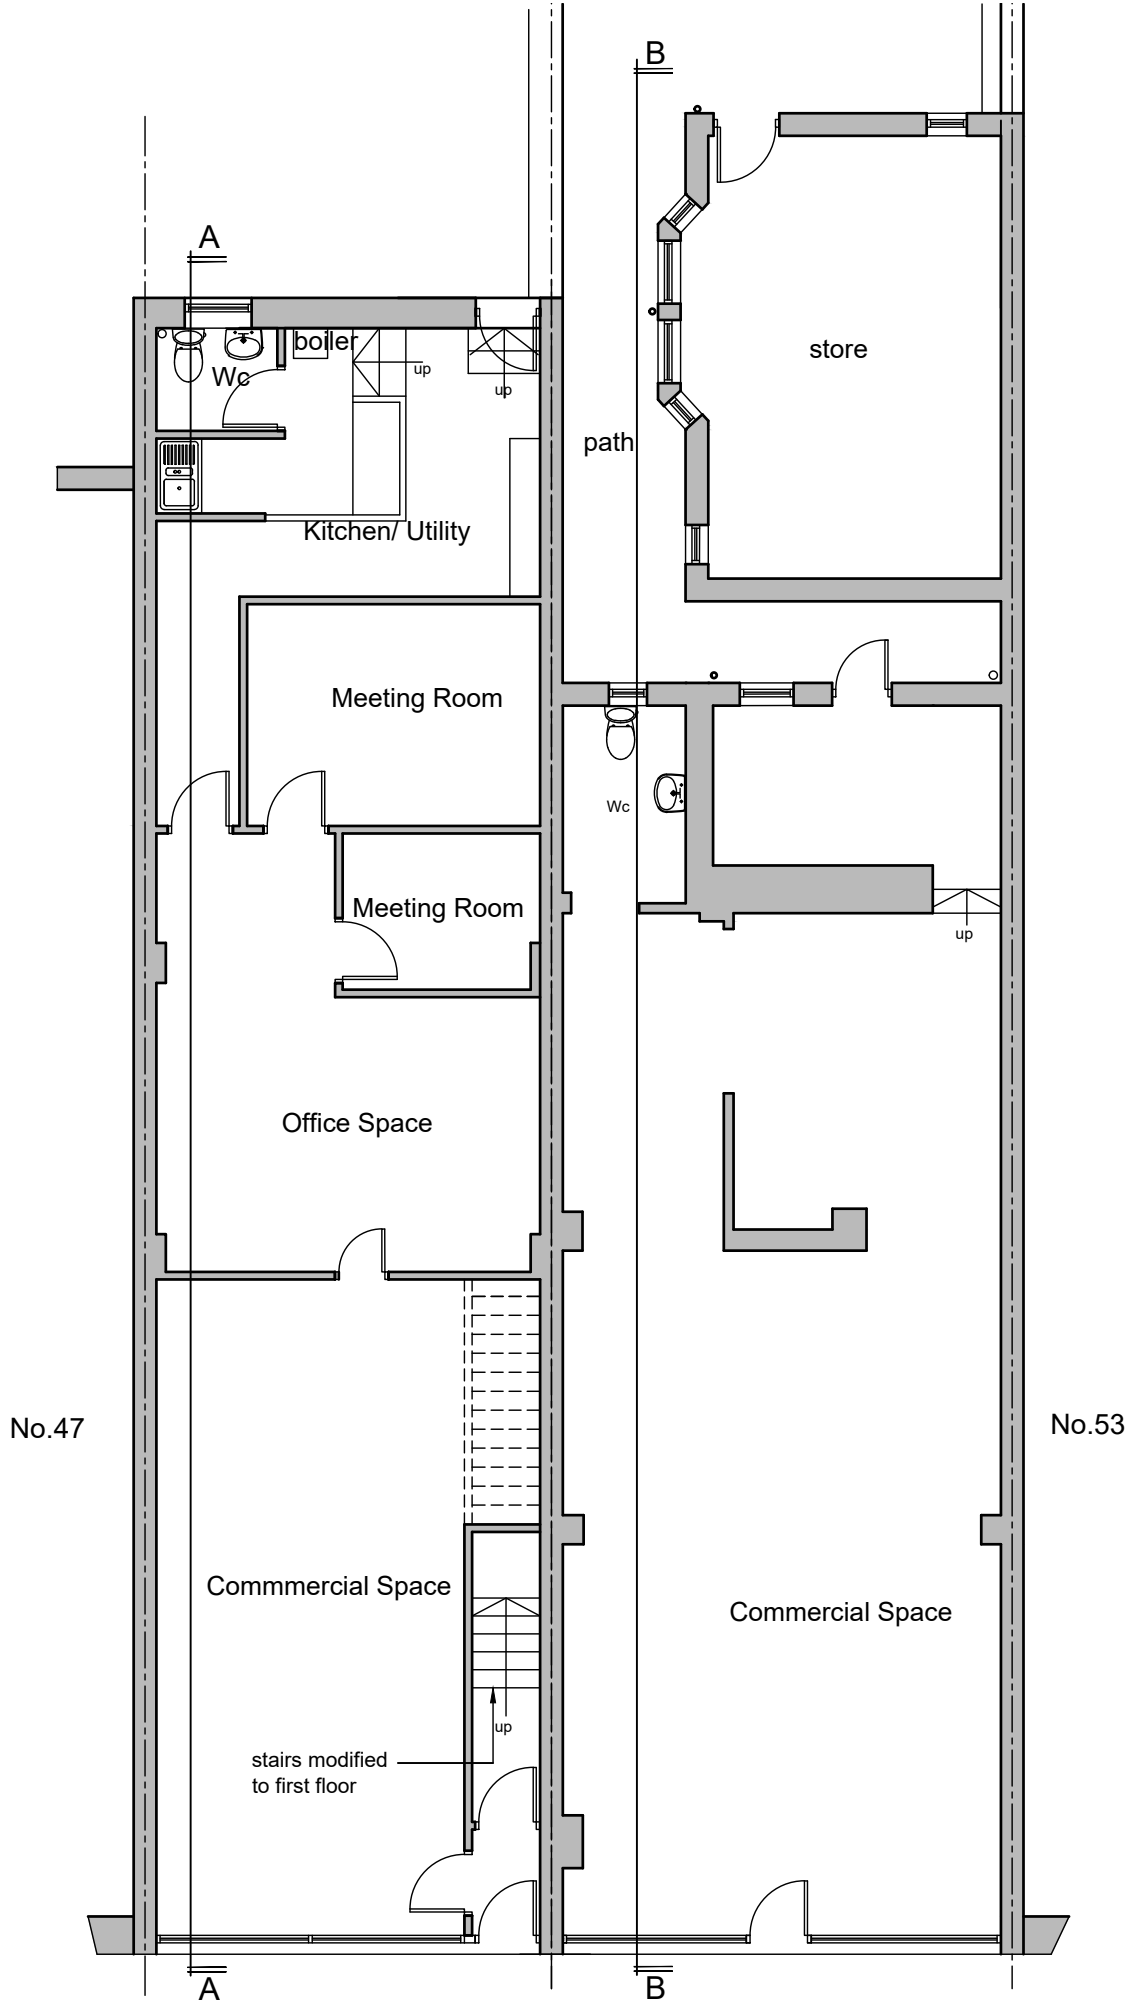

Ground Floor
-To remain as existing except for new entrance to first floor

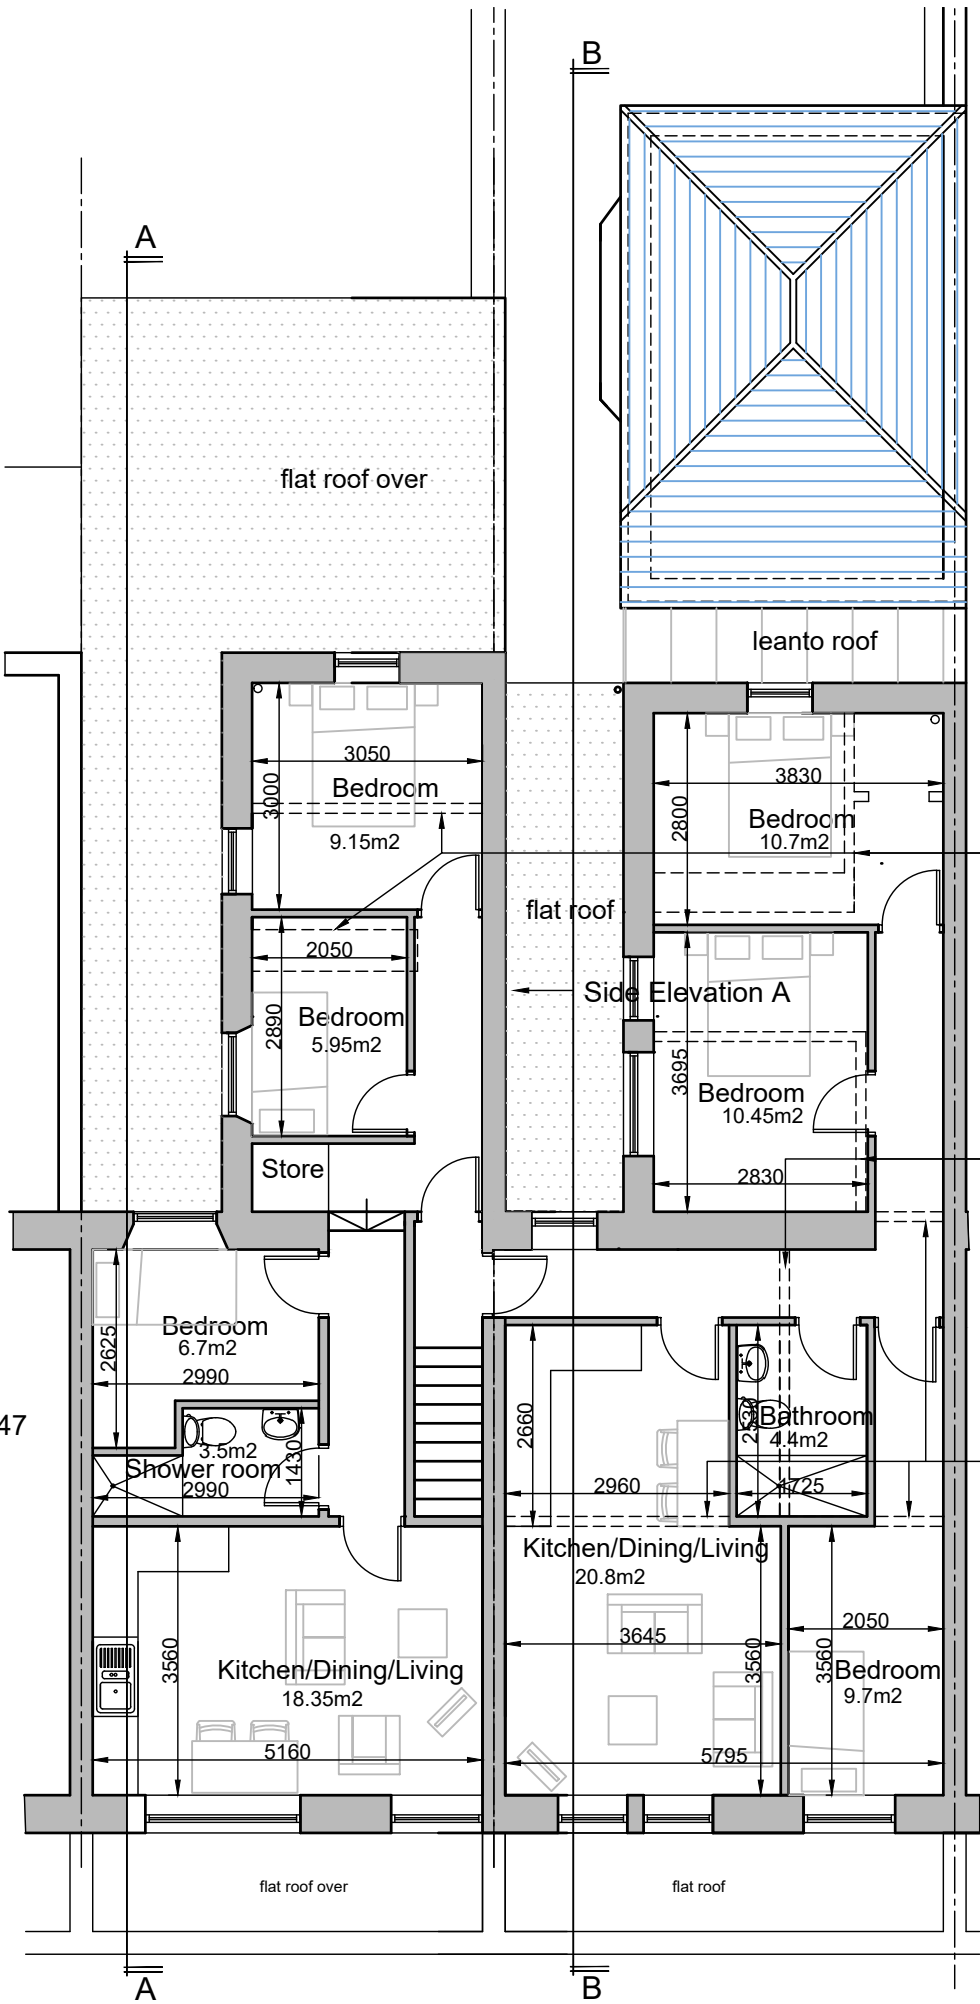

First Floor
-Proposed layout to include 2 x 3 bedroom units

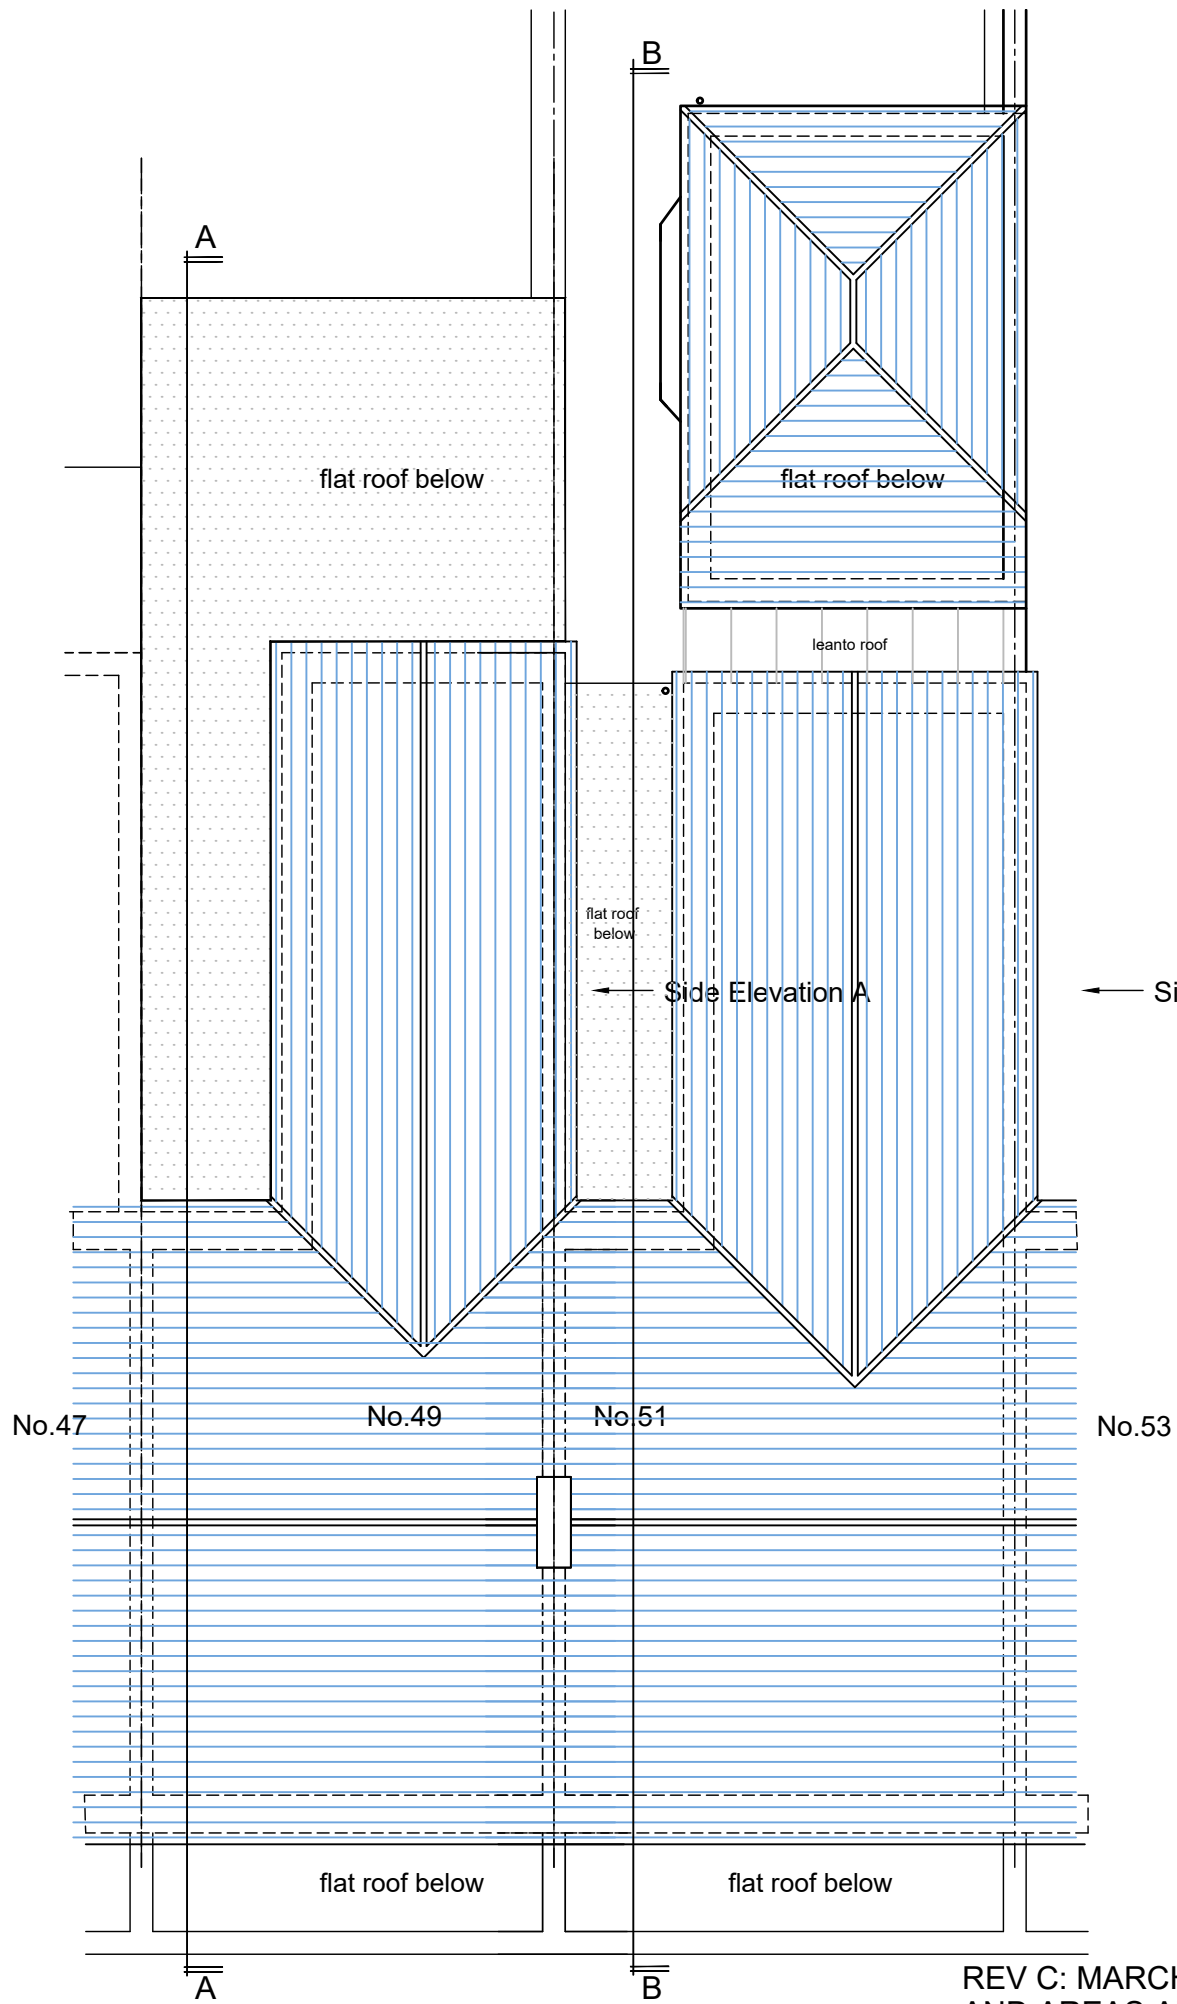

Roof Plan
-To remain as existing

REV C: MARCH.2024: ROOM DIMENSIONS AND AREAS ADDED.
REV B: FEB.2024: PROPOSED FIRST FLOOR, INT.WALL NOTE
REV A: FEB.2024: ENTRANCE TO FLATS FROM GROUND FLOOR ADDED.

JOB
49 and 51 Station Road
Port Talbot
SA13 1NW

TITLE
Proposed Ground,First Floor
and Roof Plan

DRAWING NO.
04C

SCALE	DRAWN	CHECKED	DATE
1:100@A2	CR	CR	Dec.2023