




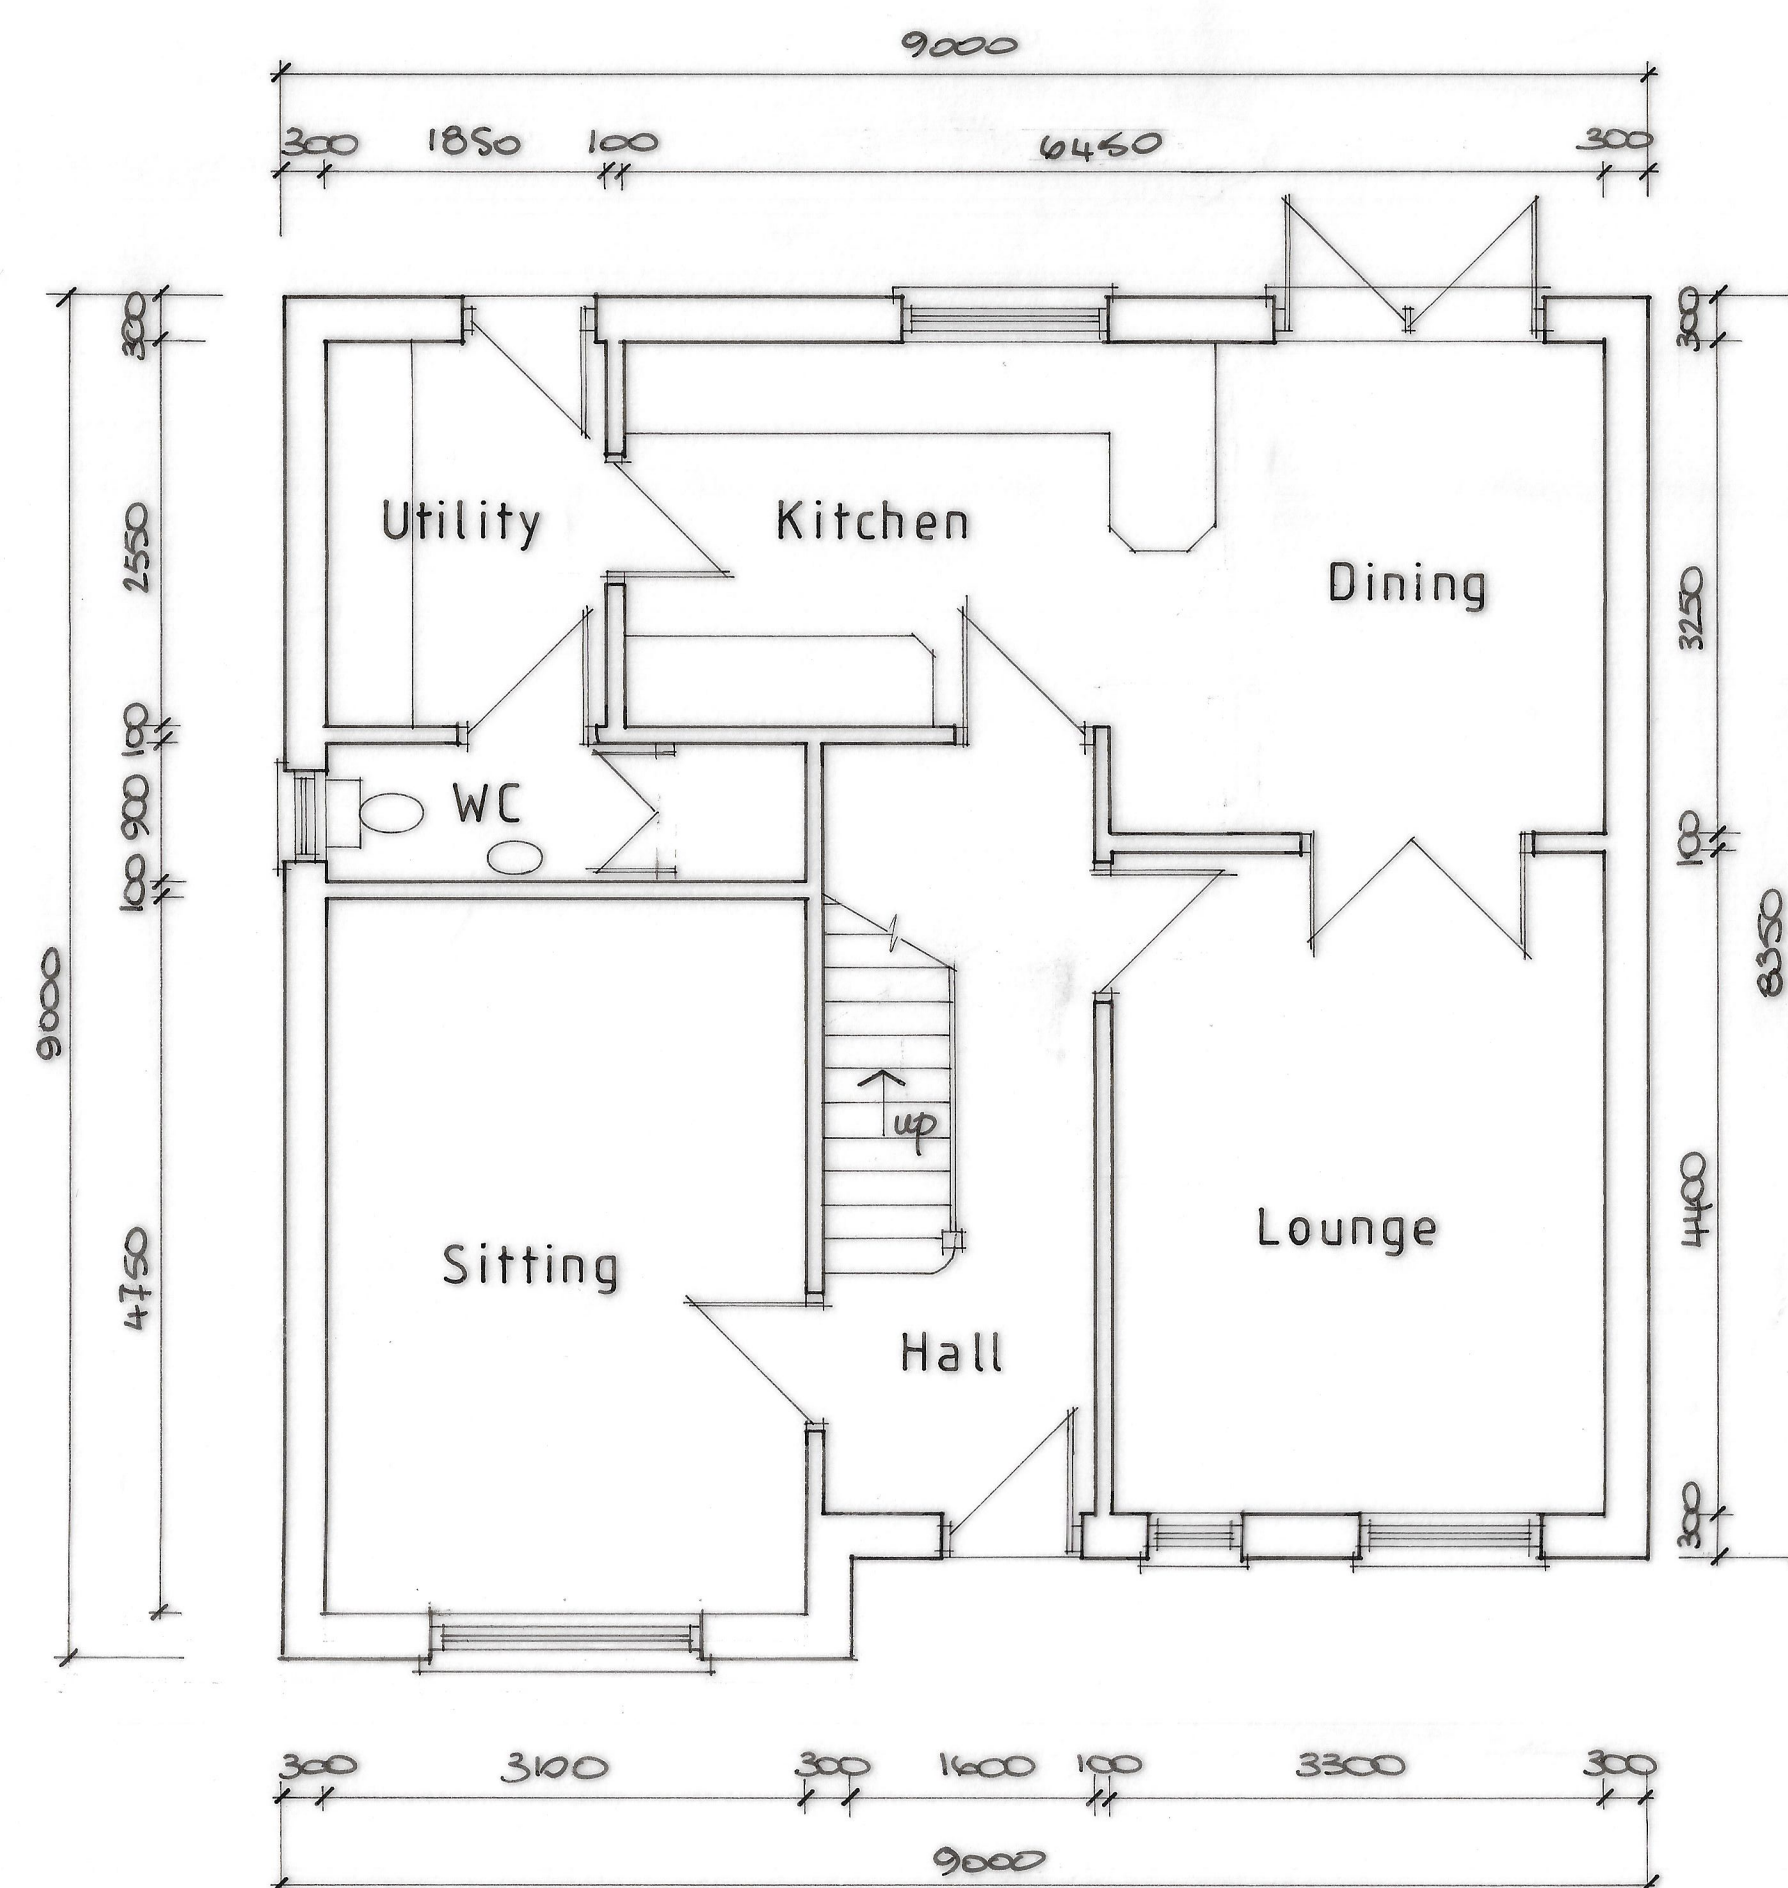

Ground Floor Plan

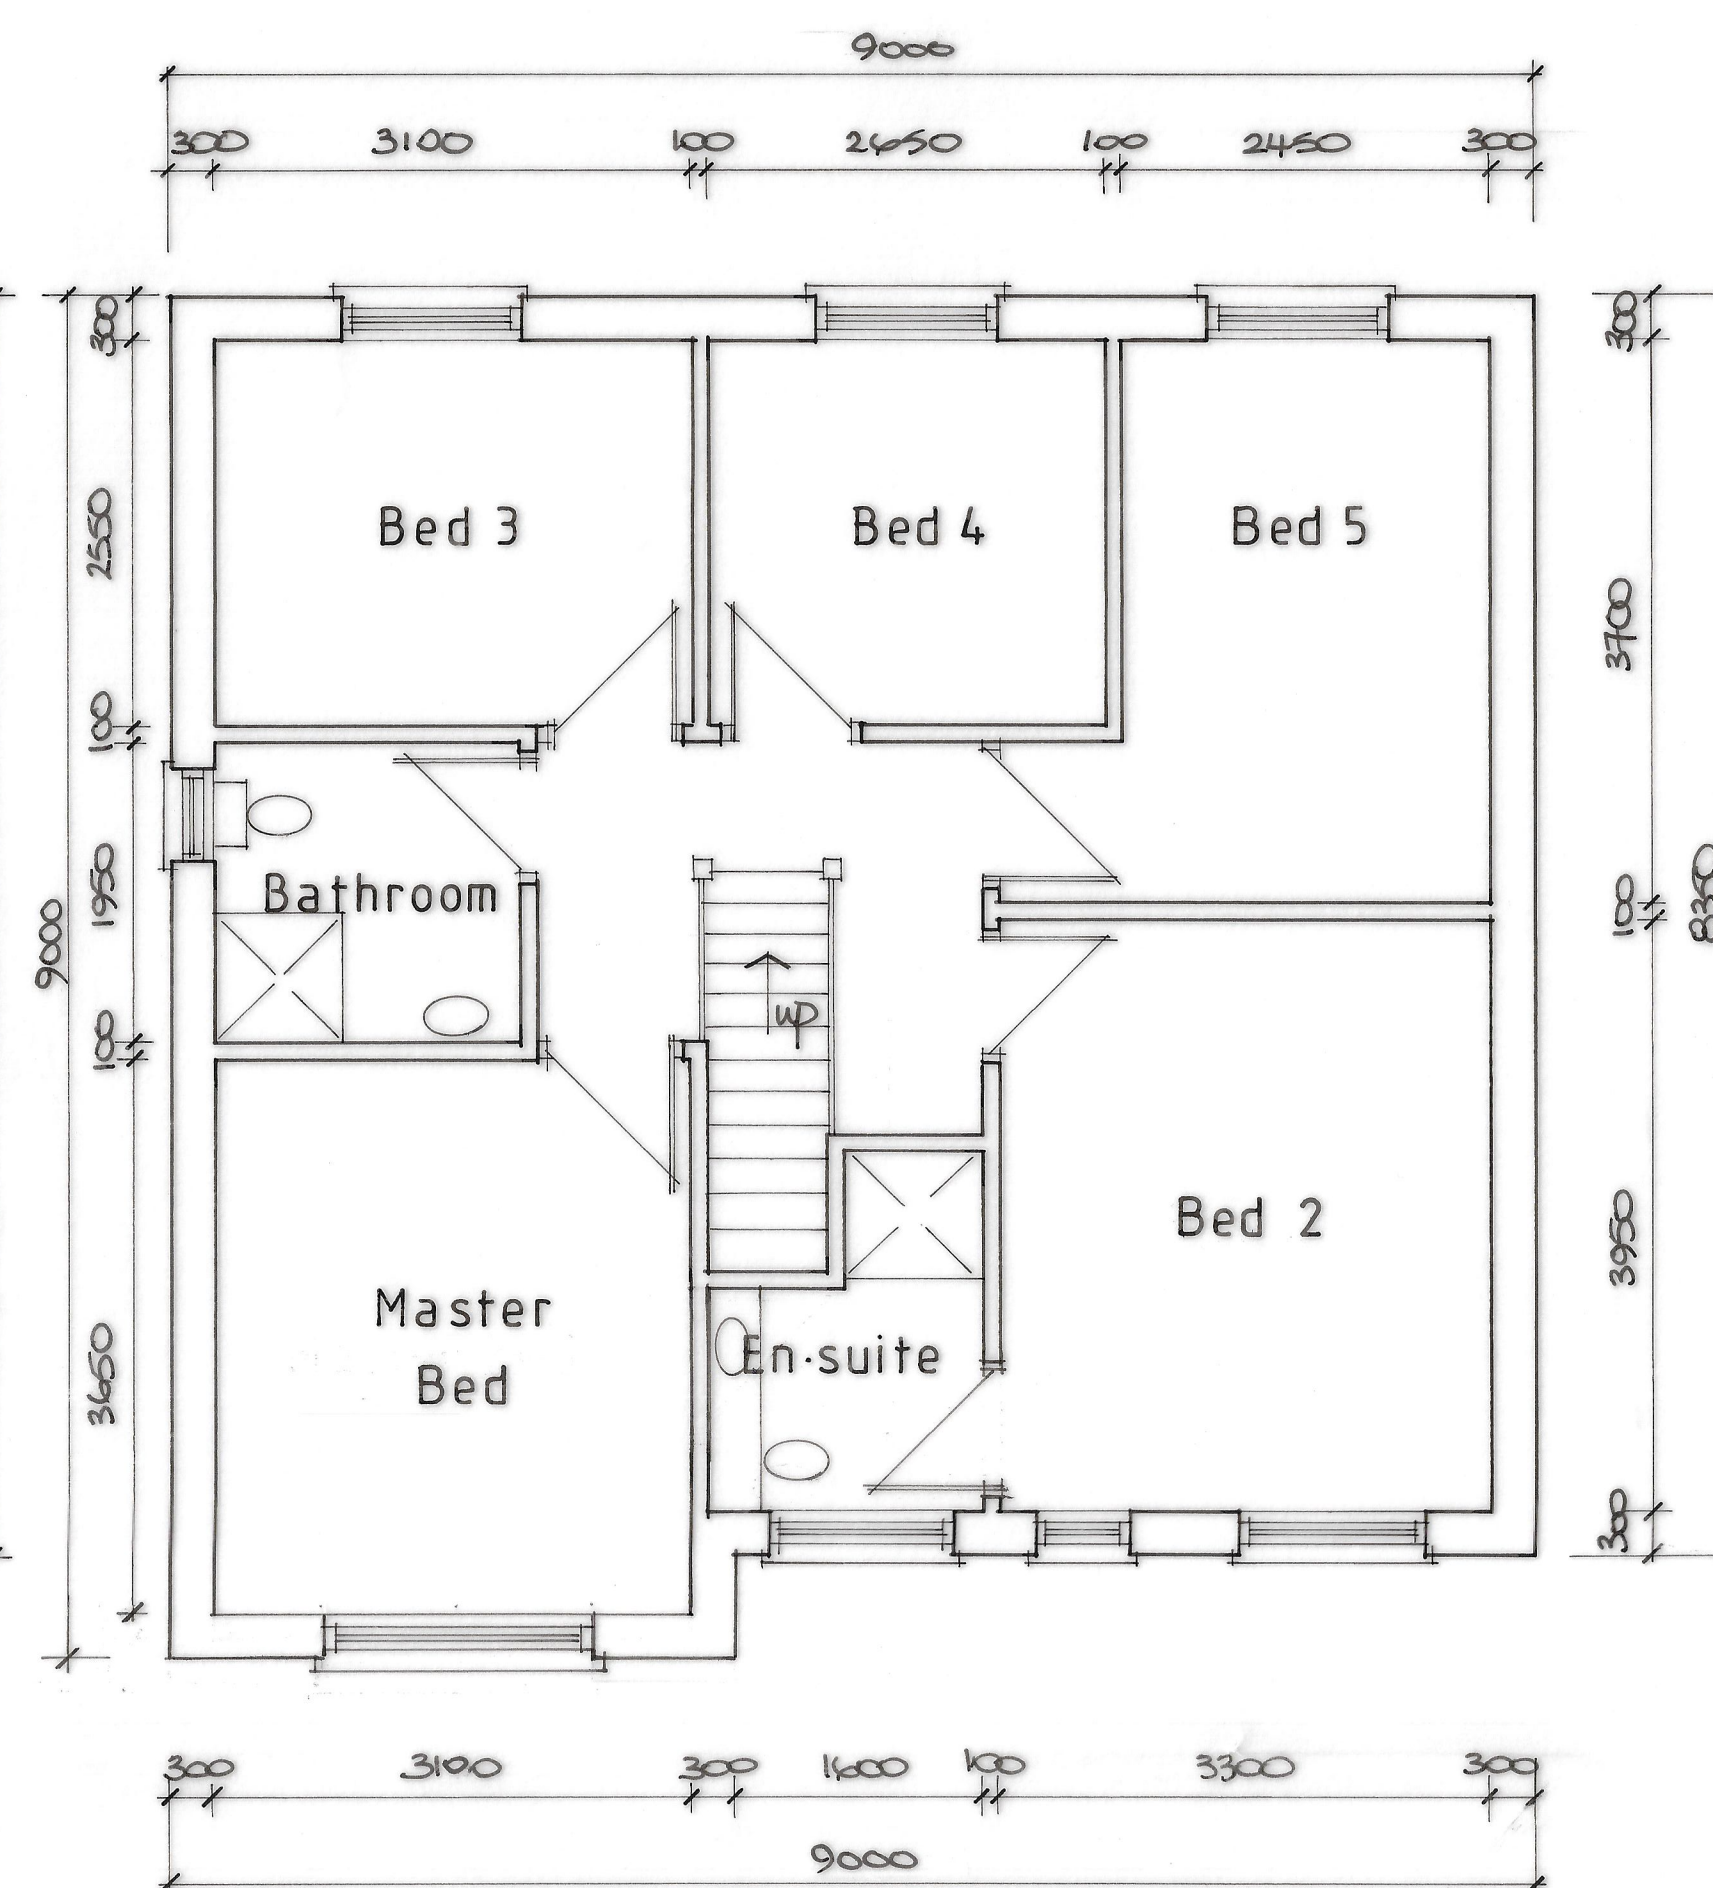


First Floor Plan

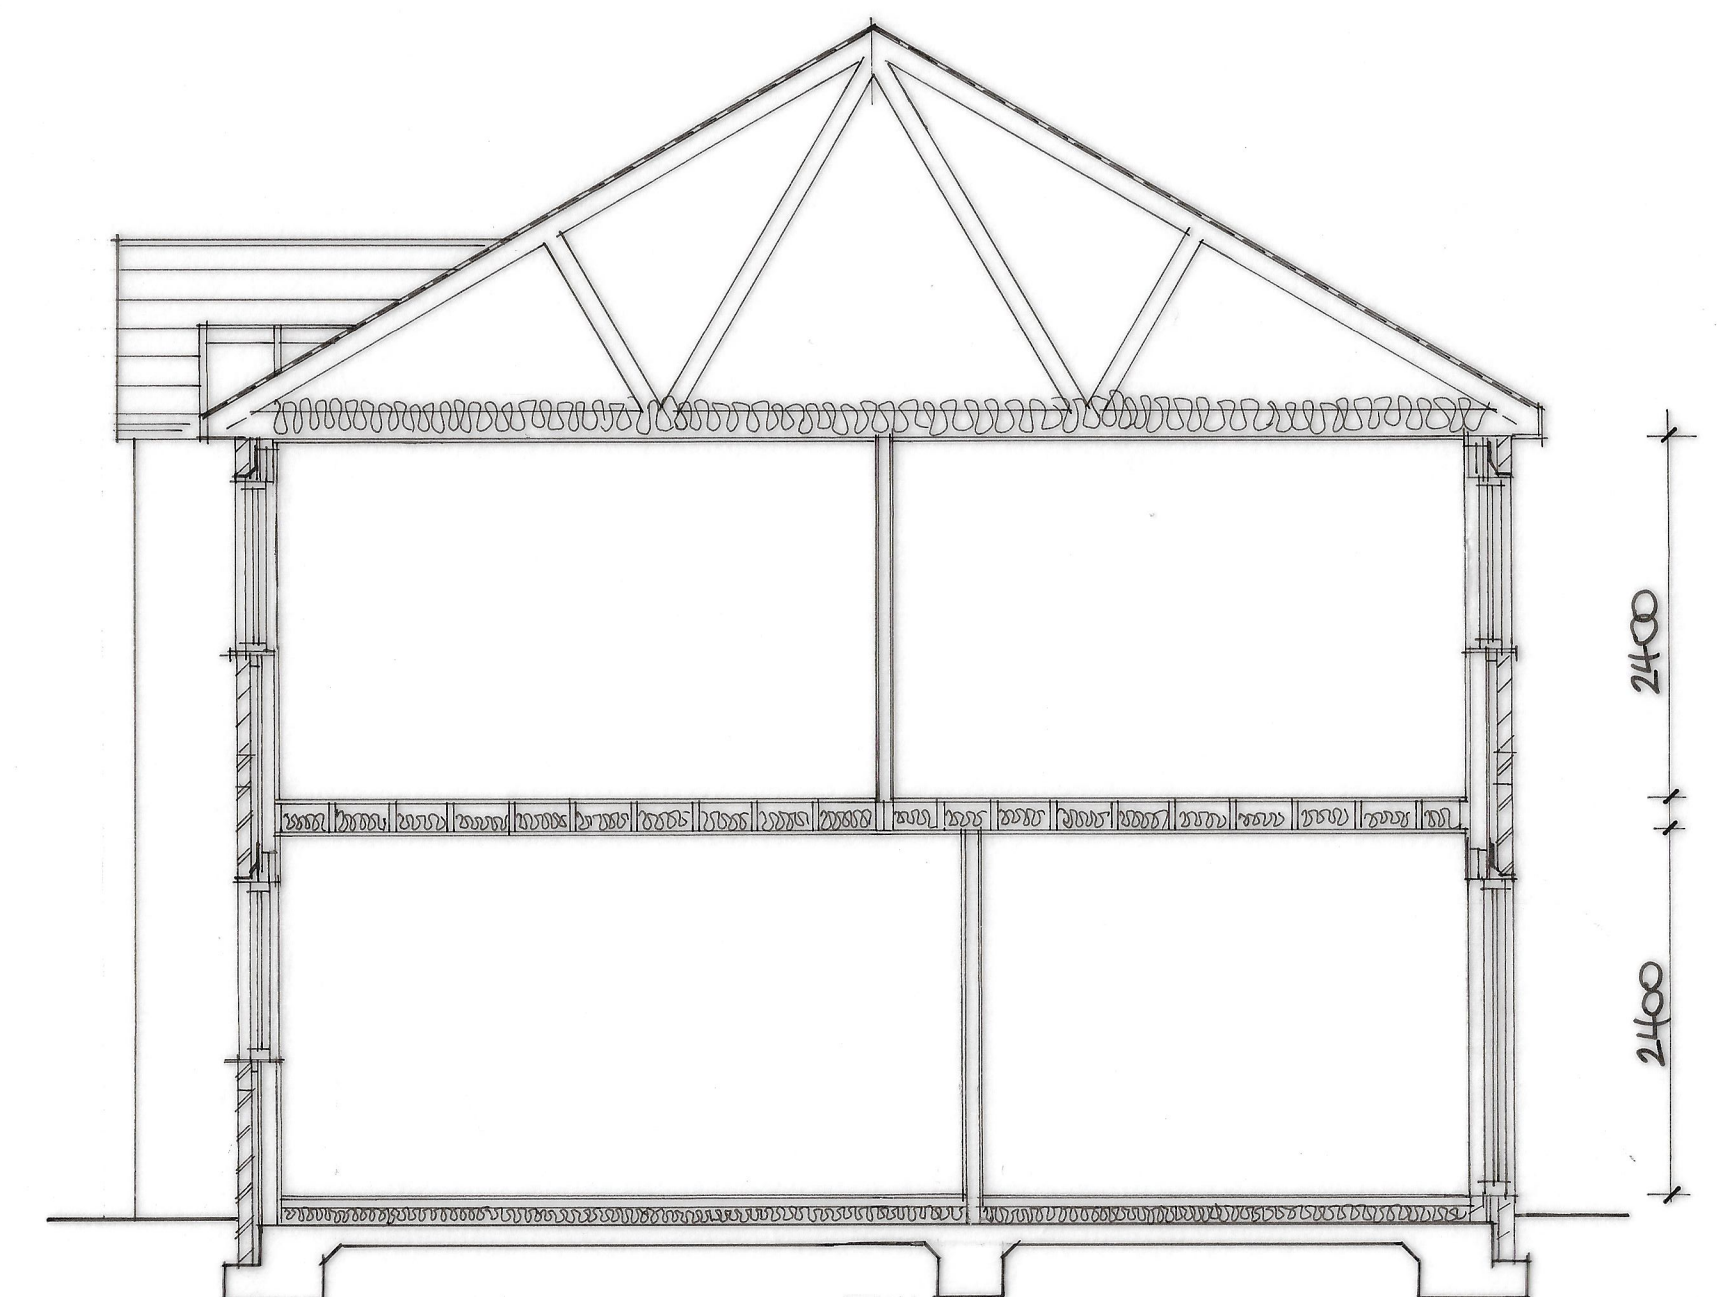

Sectional View




Elevation to North

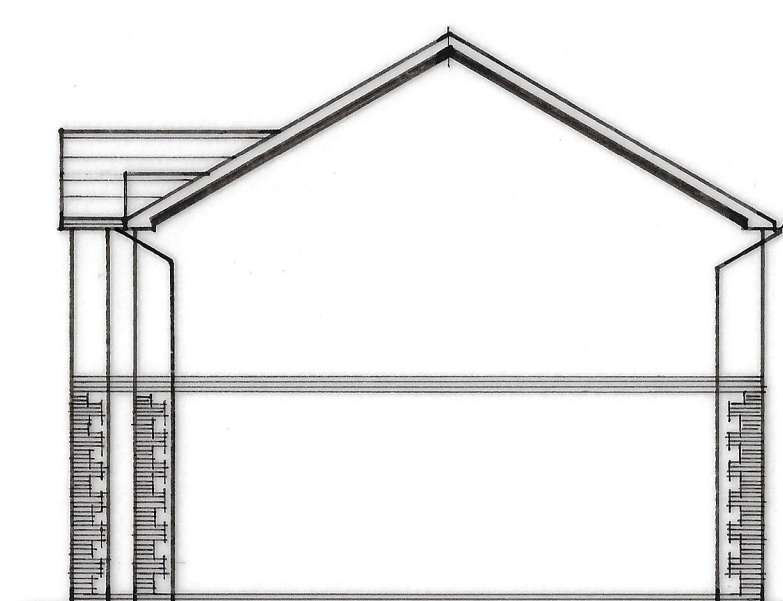

Elevation to West



Elevation to South

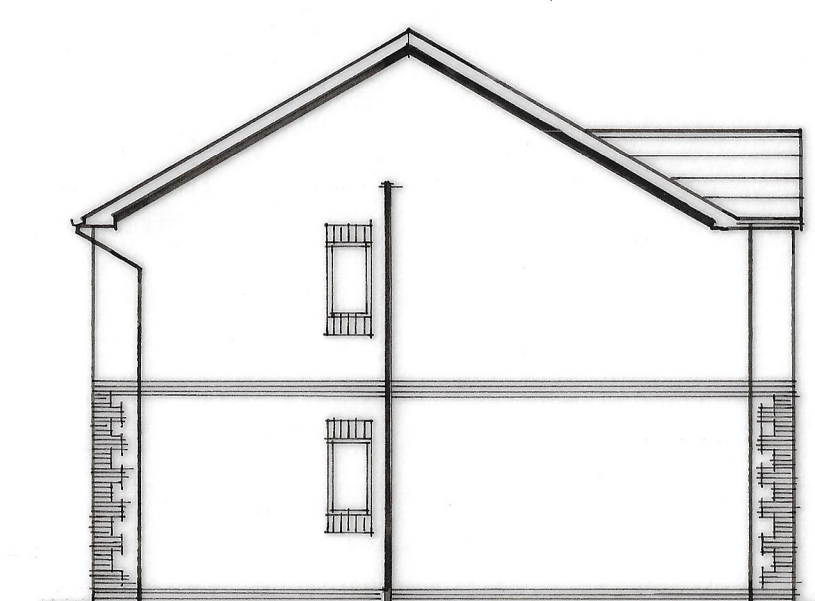

Elevation to East

Specification for House Spanning Toward.
Wooden (or woodcrete) nest box with three
sub. divisions to support three nesting pairs.
To be placed under the eaves of dwellings.
Entrance holes 32 mm diameter.
Dimensions 4310 x W 370 x D 185 mm.

Swift Nest Box Specification
Wide box with small slit shaped entrance hole.
Must be placed under or close to roofs,
at least 50m from the ground.
Dimensions 4150 x W 340 x D 180 mm.

Scheme:	
Proposed Residential Development	
Title:	
Former site of Tŷ Maes Marchog, Dyffryn Cellwen, Neath. House Type 1 Plots 1,5,6.	
Drawn:	Date:
TMM/DC/01	Jan 2020
Scales:	Client:
1/50; 1/100	Mr J. Carroll

Rev A: Clarification of East/West Elevations