


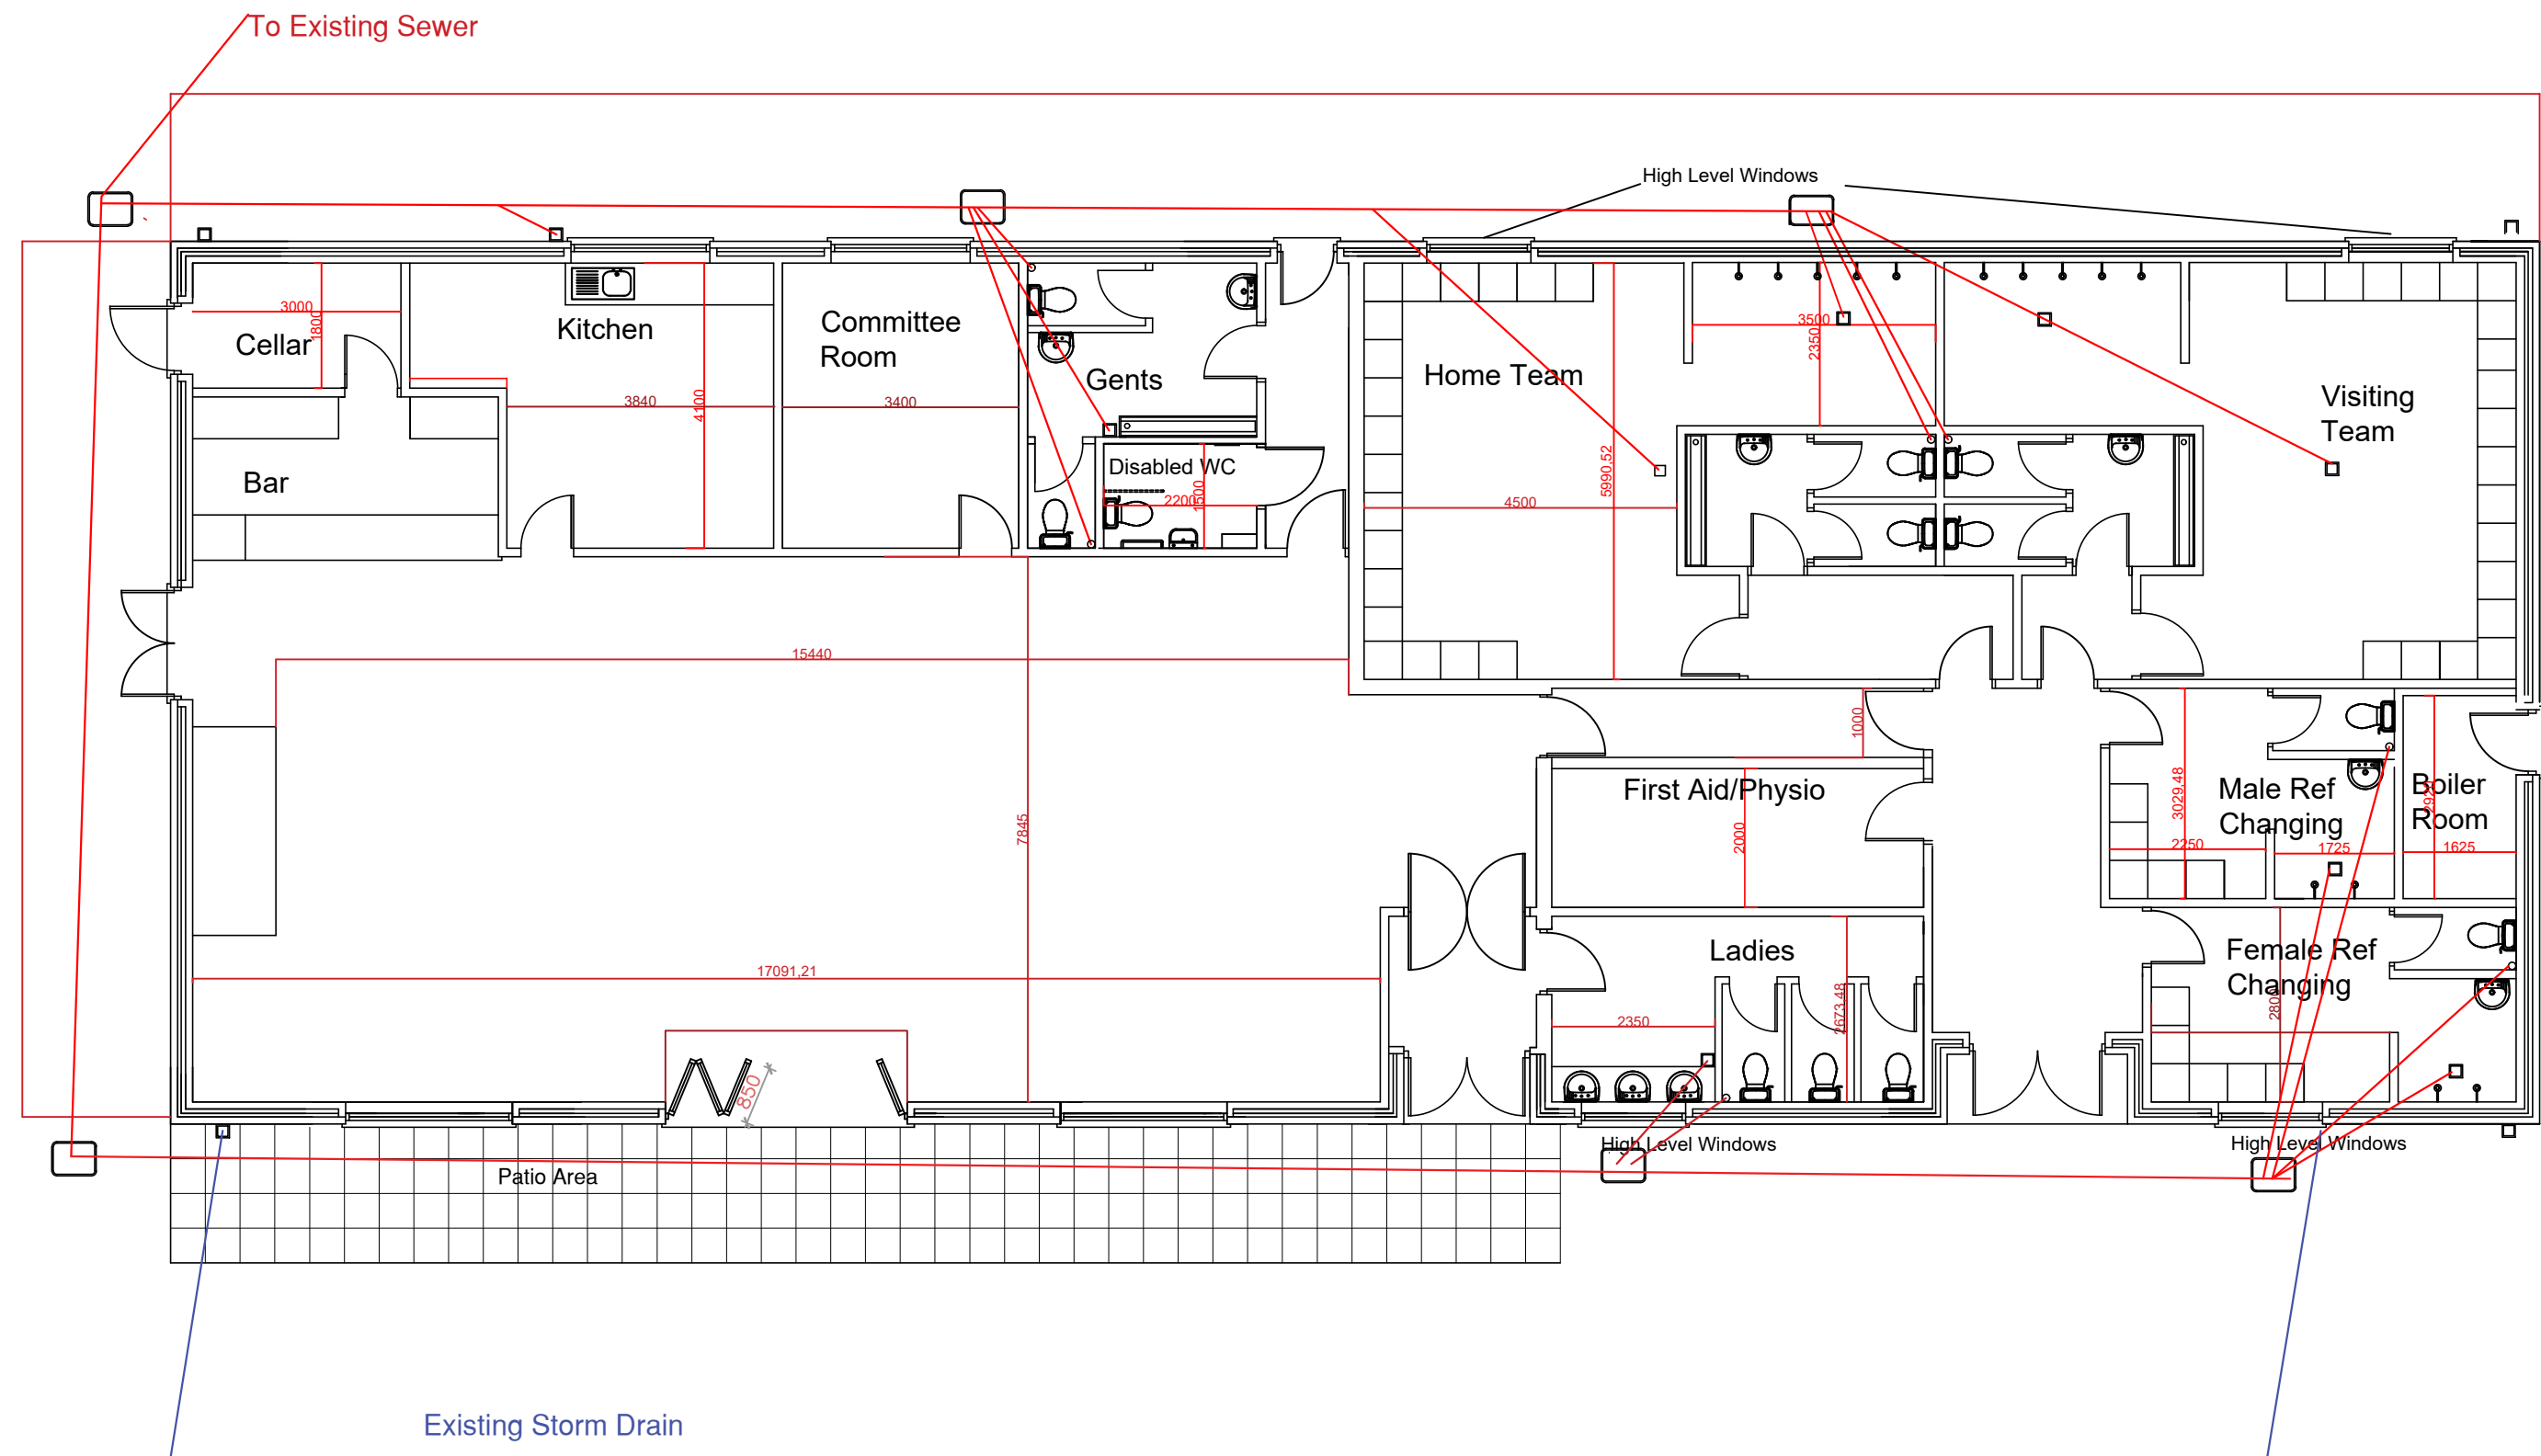

Site Address	Title	Notes	Date		Scale	
			09.02.23		1 : 100	
			Drawn By	Checked by		
			DD			
PROPOSED NEW CHANGING ROOMS AND CLUB HOUSE FOR PONTARDAWE AFC	PROPOSED FLOOR PLANS	Dimensions are in millimetres unless otherwise stated.	Drawing No		Rev.	
			PontyAFC 1		Date	