




PROPOSED FRONT ELEVATION

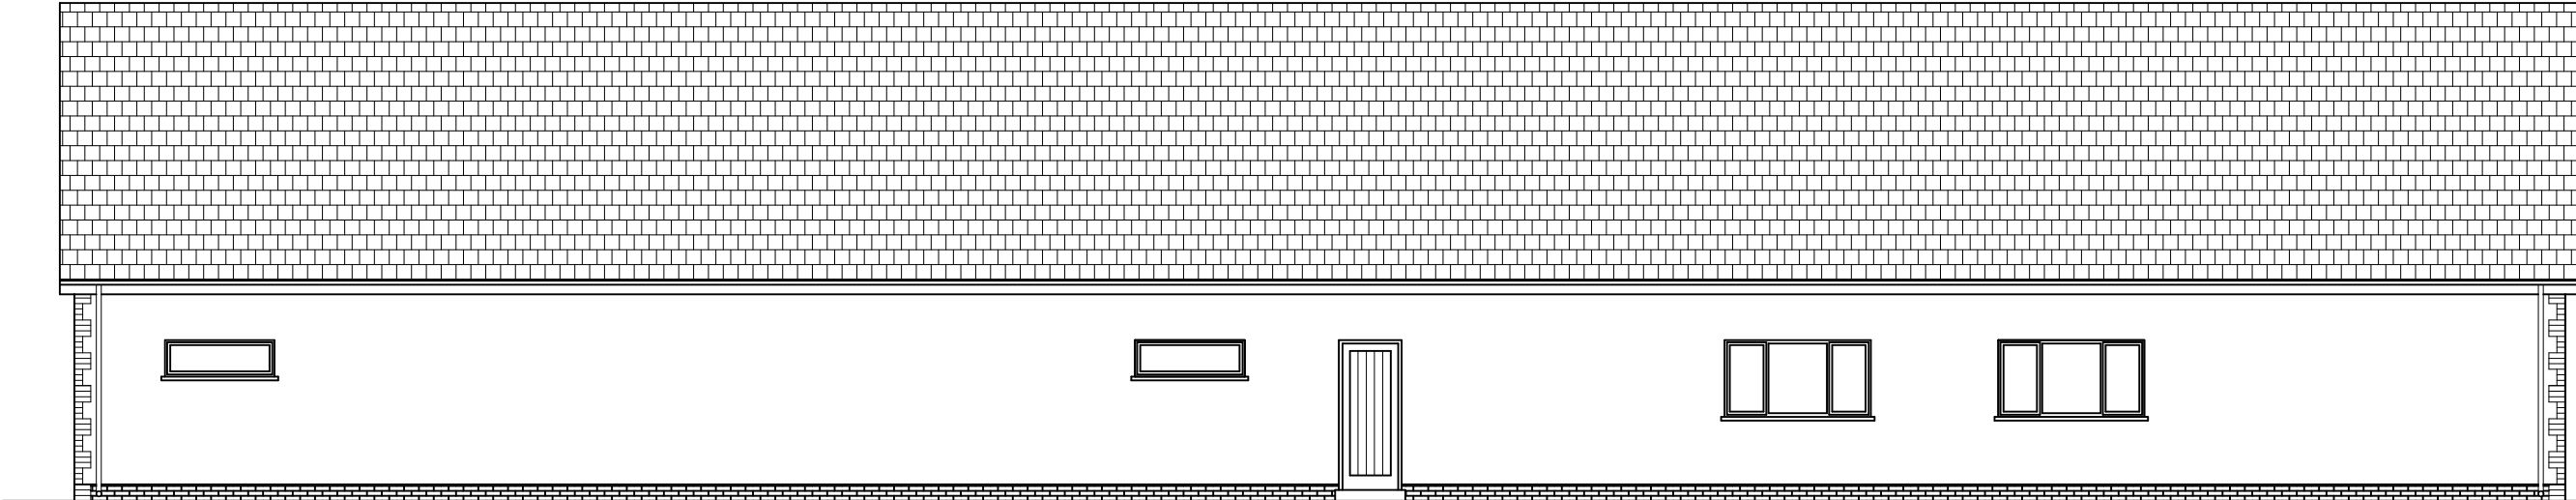

PROPOSED REAR ELEVATION

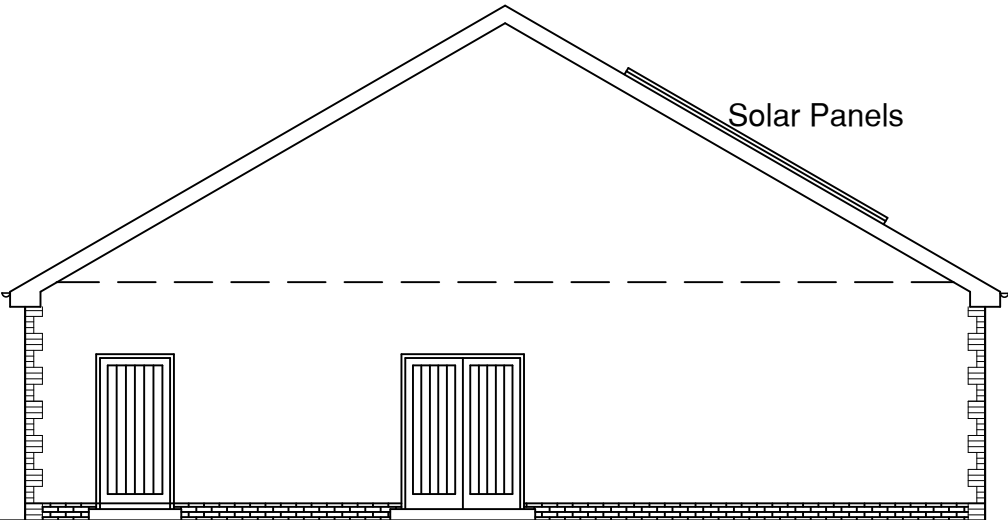

PROPOSED NORTH EAST ELEVATION

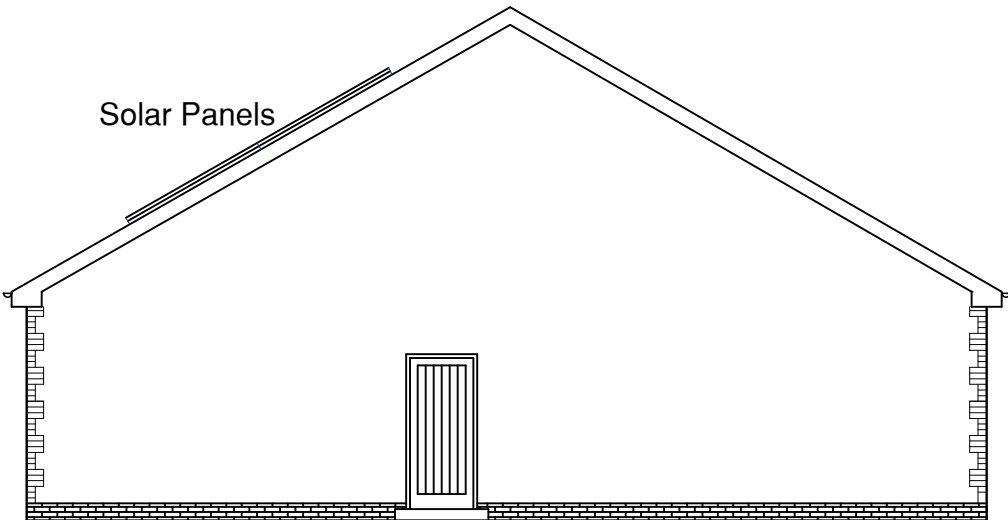

PROPOSED SOUTH WEST ELEVATION

Date 09 02 23		Scale 1 : 100	
Drawn By DD	Checked by		
Site Address <u>PROPOSED NEW CHANGING</u> <u>ROOMS AND CLUB HOUSE</u> <u>FOR PONTARDAWE AFC</u>			
Title. PROPOSED ELEVATIONS.			
Drawing		Rev.	