






FRONT ELEVATION

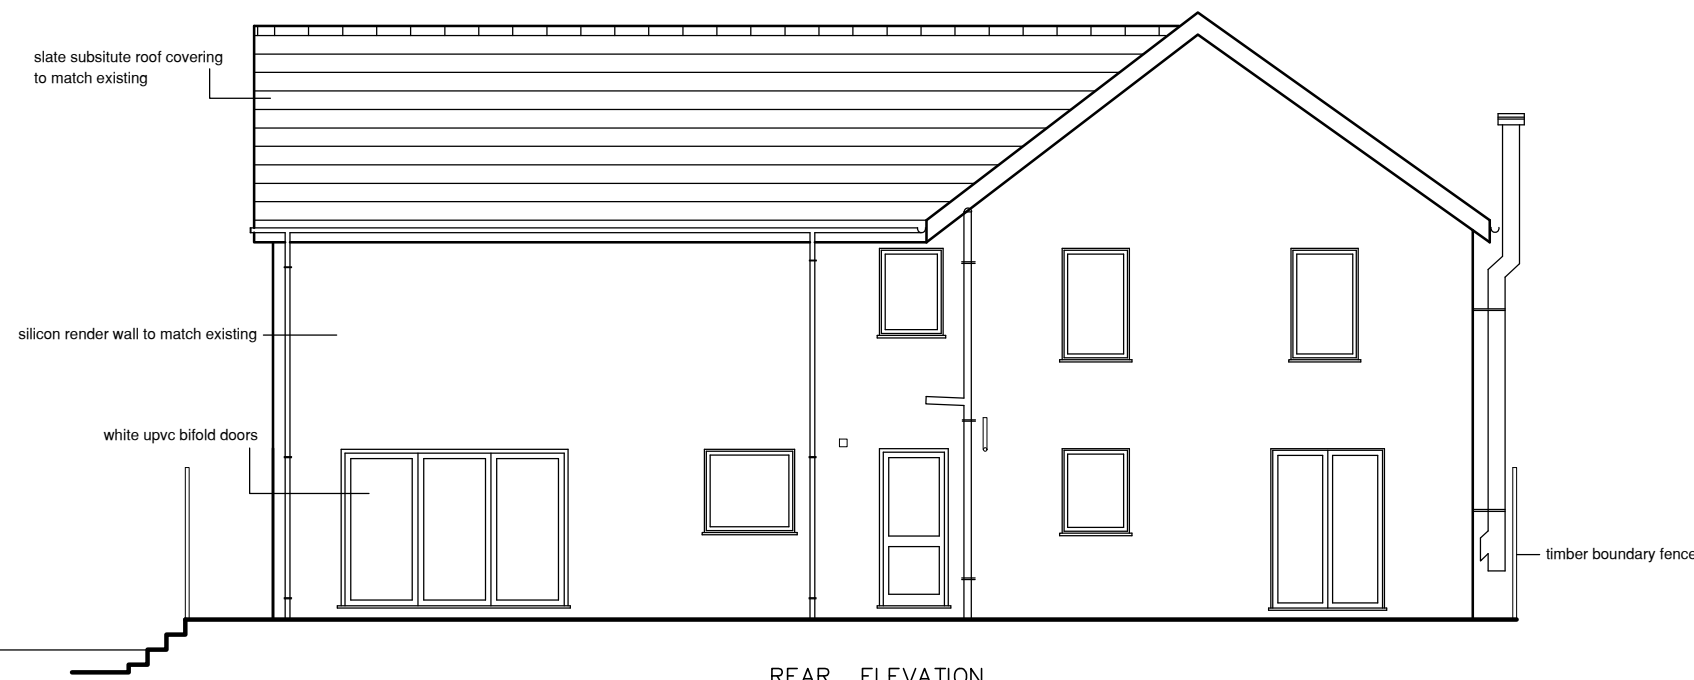


REAR ELEVATION

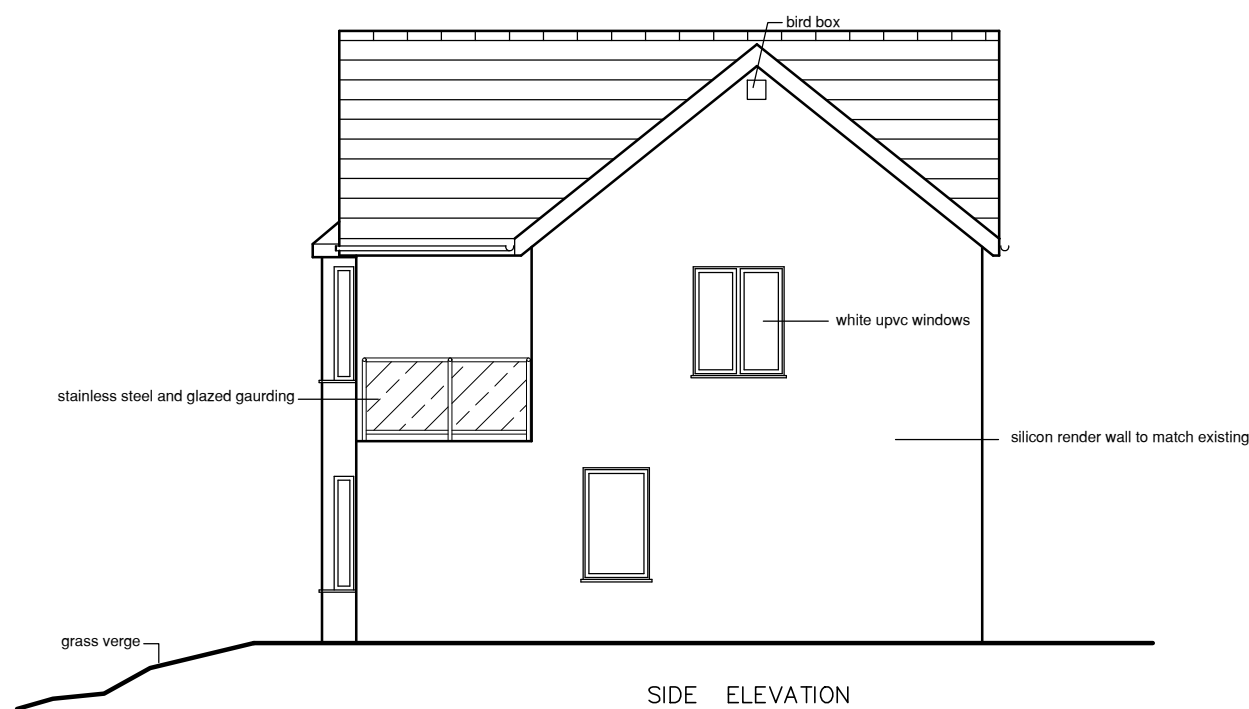


SIDE ELEVATION

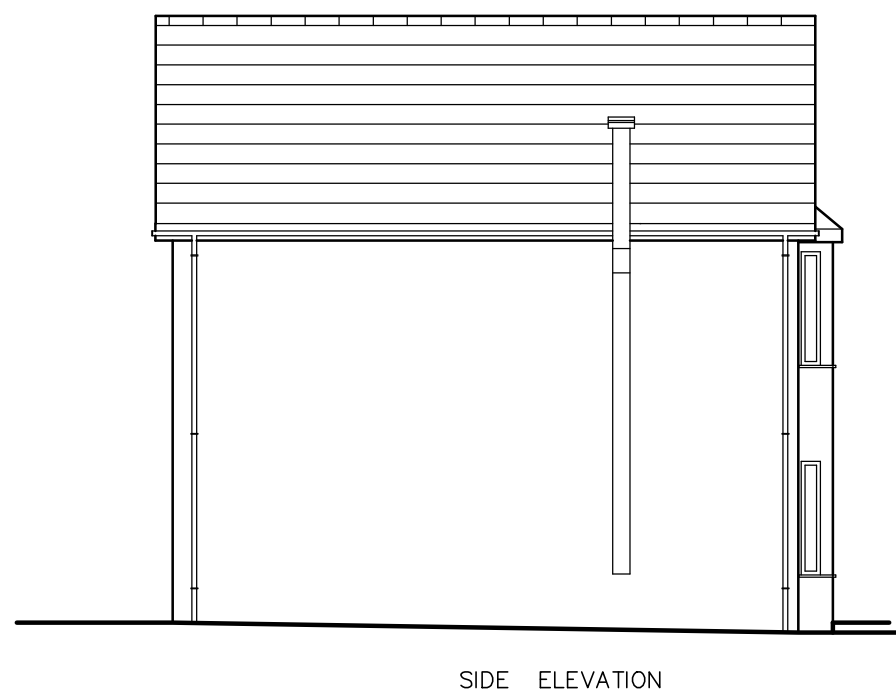


SIDE ELEVATION

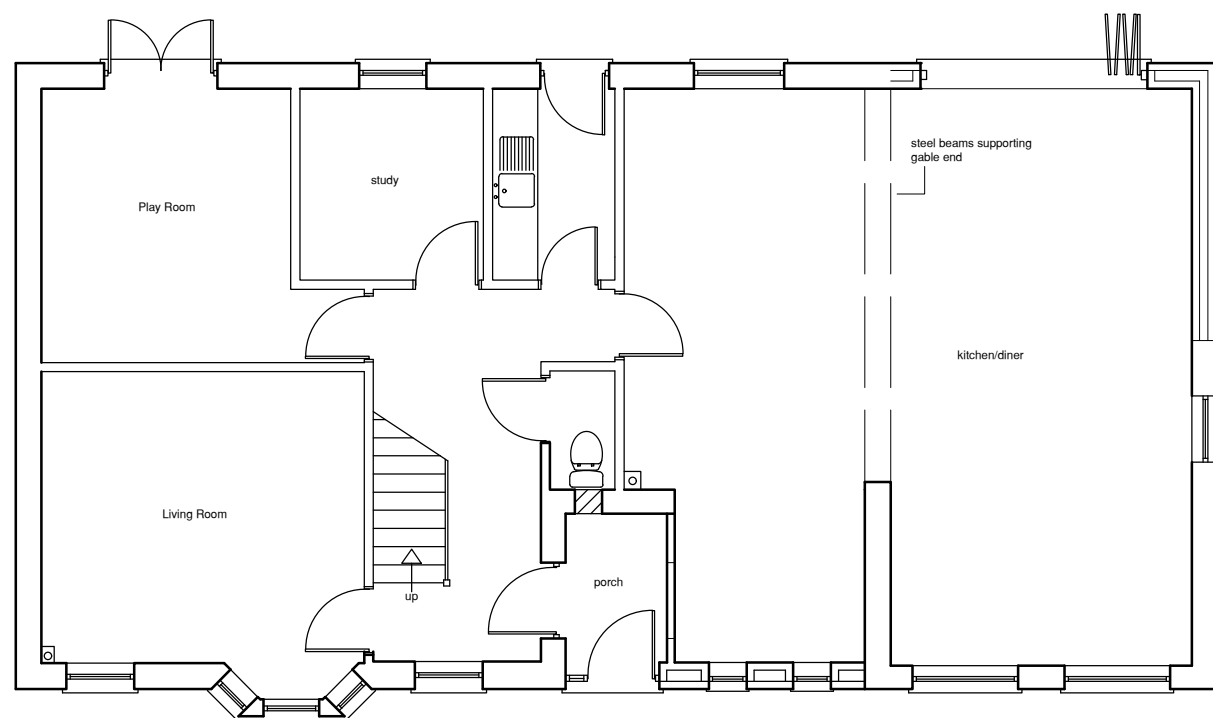

GROUND FLOOR PLAN

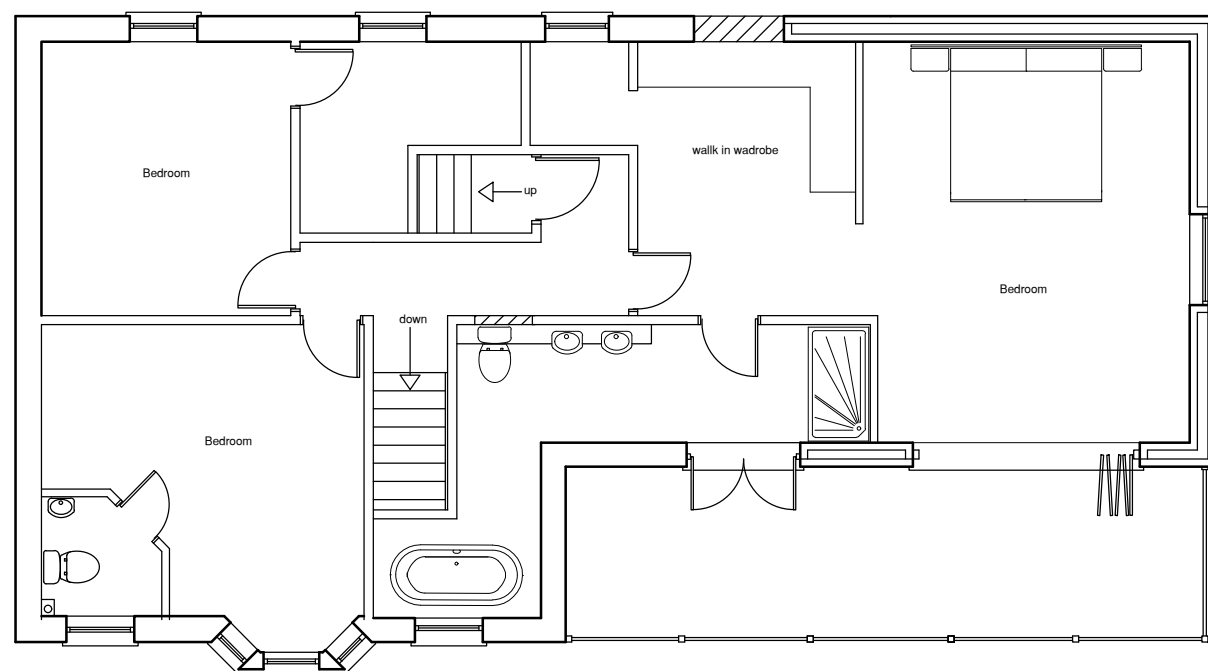

FIRST FLOOR PLAN

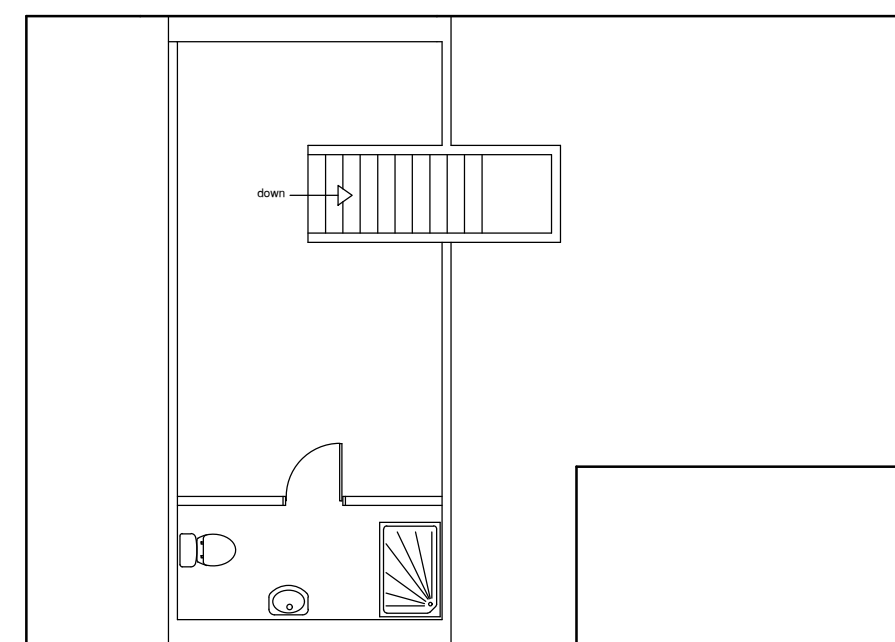

ATTIC FLOOR PLAN

THIS DRAWING IS COPYRIGHT © C

Ken Bateman
Chartered Surveyor
B.Sc. (Hons), MRICS, C. Burt E. McCall

project
Two storey side extension
and infill extension to front
elevation to create new front
entrance
at
Ty Camlas
Clyne
Neath

title
Proposed plans and
elevations

Date: January 2024
Scale: A2 @ 1:100
Drawn: _____

Drawing No. GA 002 Rev. C