




Reproduced from an Ordnance Survey map with the permission of the
Controller of Her Majesty's Stationary Office. Crown Copyright reserved



SITE LOCATION PLAN
Scale 1:1250



Reproduced from an Ordnance Survey map with the permission of the
Controller of Her Majesty's Stationary Office.
©Crown Copyright. All rights reserved.

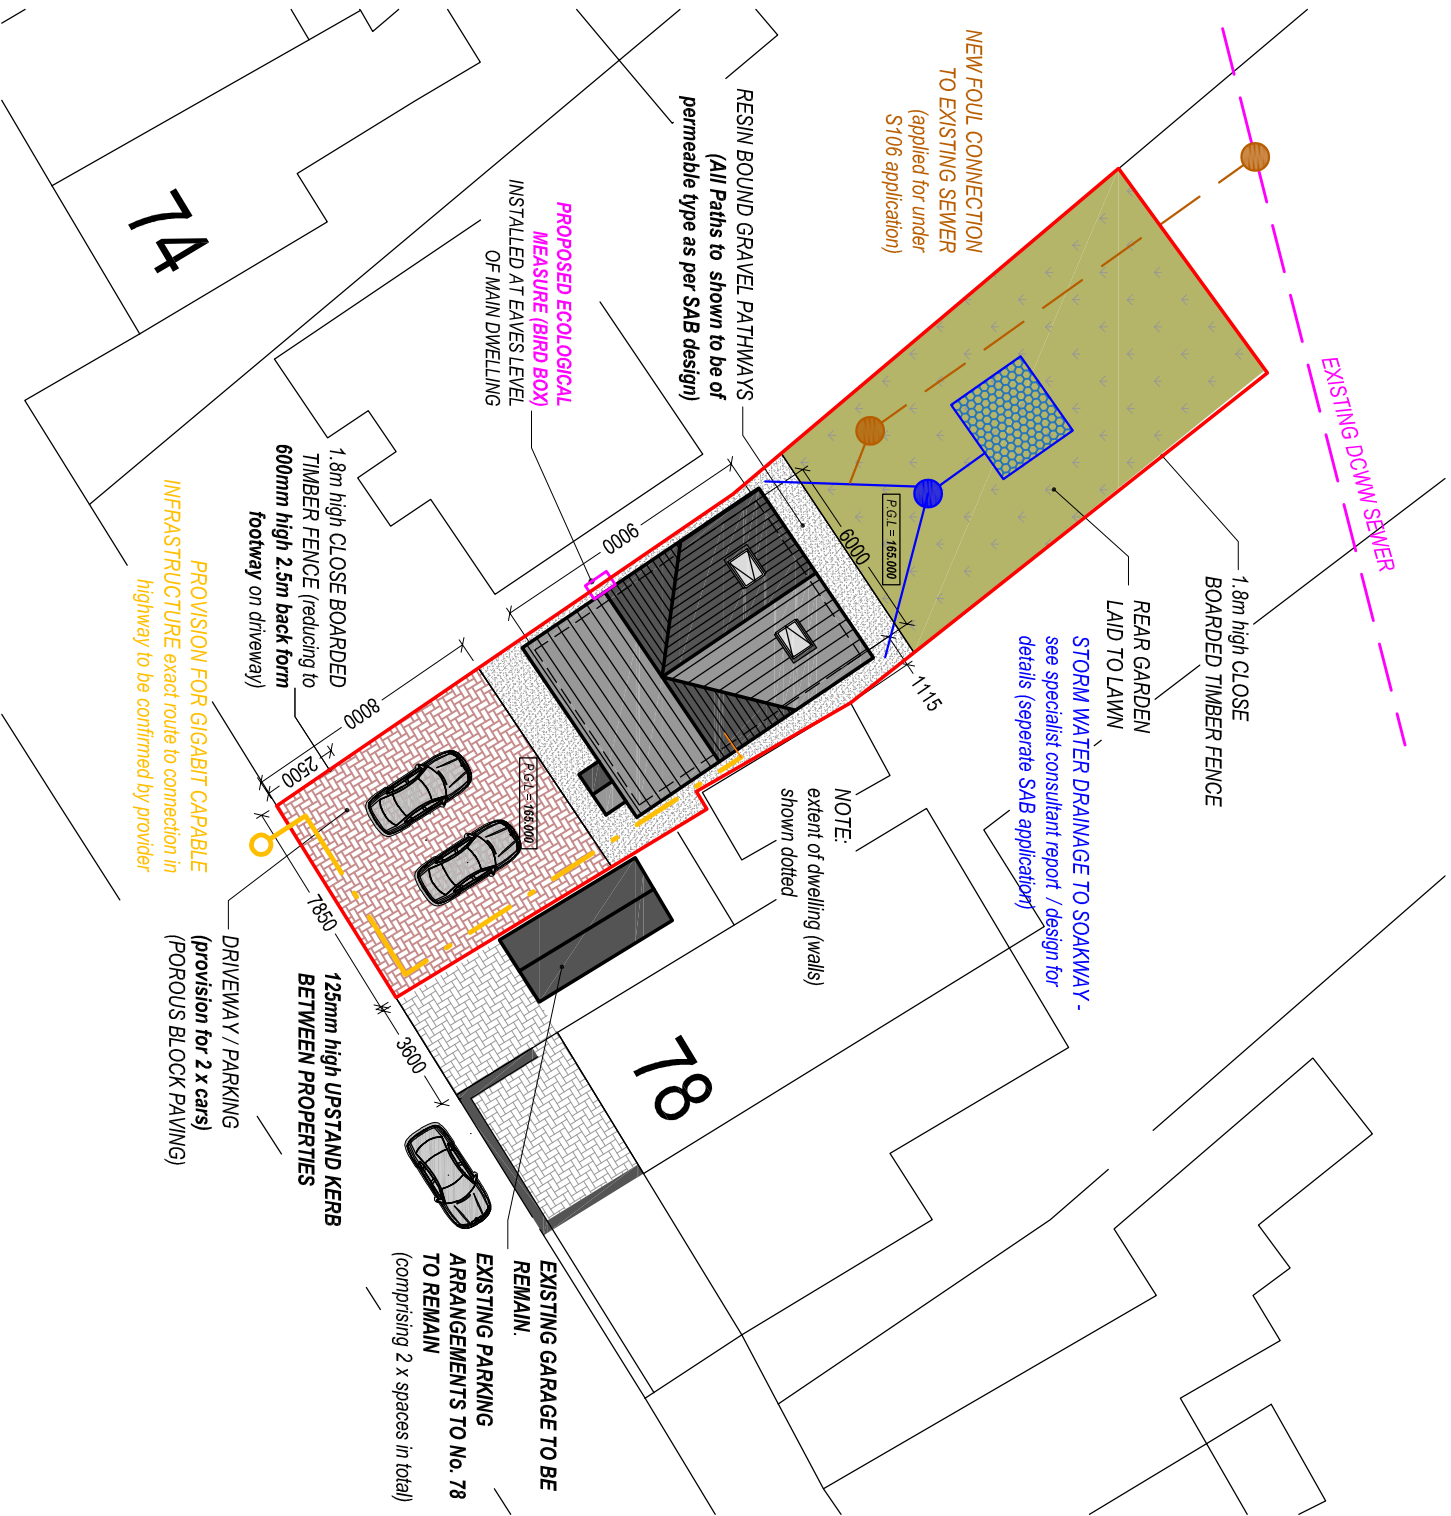

PROPOSED SITE PLAN
Scale 1:250

Client:

Mr. B. Jones

Project Title:

NEW DWELLING
(on Plot adjacent to)
78 Leshon Road
Gwaun Cae Gurwen

General Notes:

1. Draw and scale from this drawing. Take figures from drawings only.
2. Dimensions are in millimetres unless otherwise stated.

Drawing Issue:

PLANNING
(non-material amendment)

Drawing Title:

EXISTING & PROPOSED SITE PLANS

Drawing No:

001

Revision:

J

Date:

08-07-2022

Revised:

20-03-2024

Scale(s):

1:1250 / 1:250

Paper Size:

A3



Cwm Planning & Design Ltd.
(architectural and draughting services)