




Reproduced from an Ordnance Survey map with the permission of the
Controller of Her Majesty's Stationary Office.
©Crown Copyright. All rights reserved.

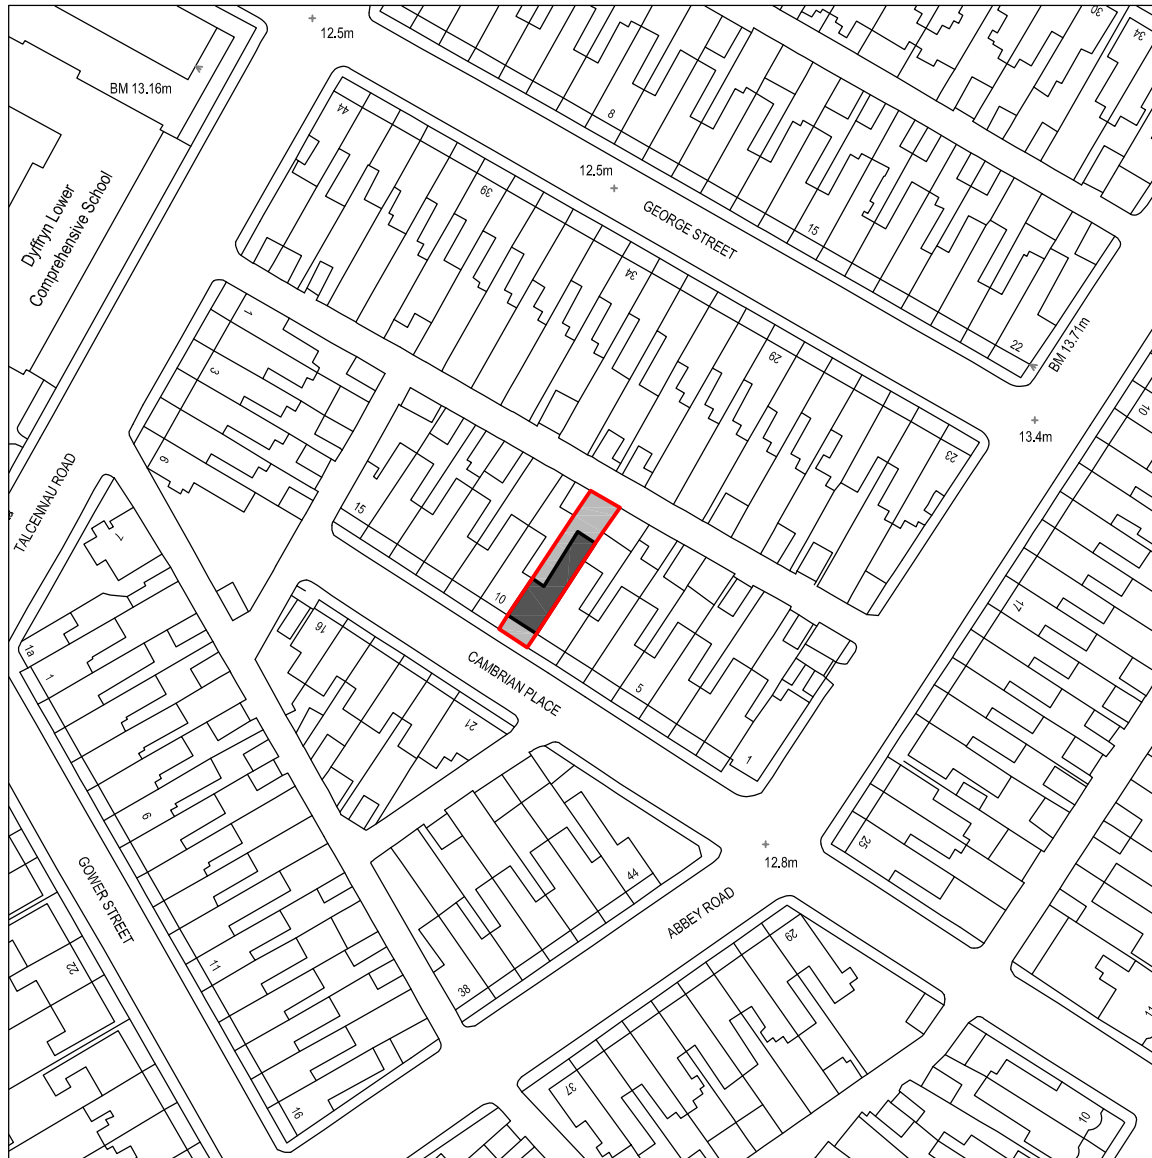

PROPOSED SITE PLAN
Scale 1:1250



Cwm Planning & Design Ltd.
(architectural and Draughting Services)

Client:

Mr & Mrs. James
9 Cambrian Place
Port Talbot
SA13 1HD

Project Title:

PROPOSED FIRST FLOOR
REAR EXTENSION

General Notes:

1. Do not scale from this drawing, take figured
dimensions only.
2. Dimensions are in millimeters unless otherwise
stated.

Drawing Issue:

PLANNING

Drawing Title:

SITE LOCATION PLAN

Drawing No: CPD - 001

Revision:

Date: 22-01-2024

Revised:

Scale(s): 1:1250

Paper Size: **A4**