
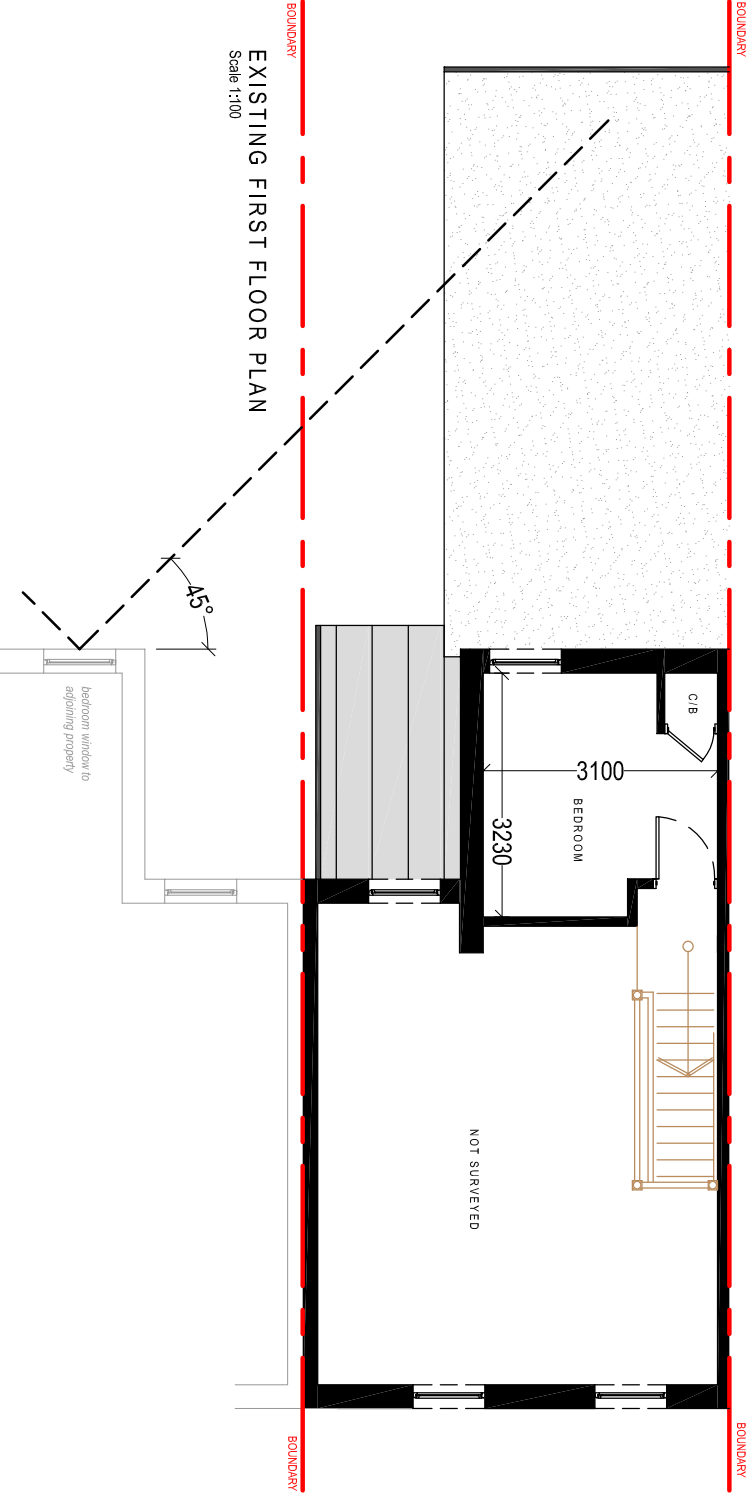
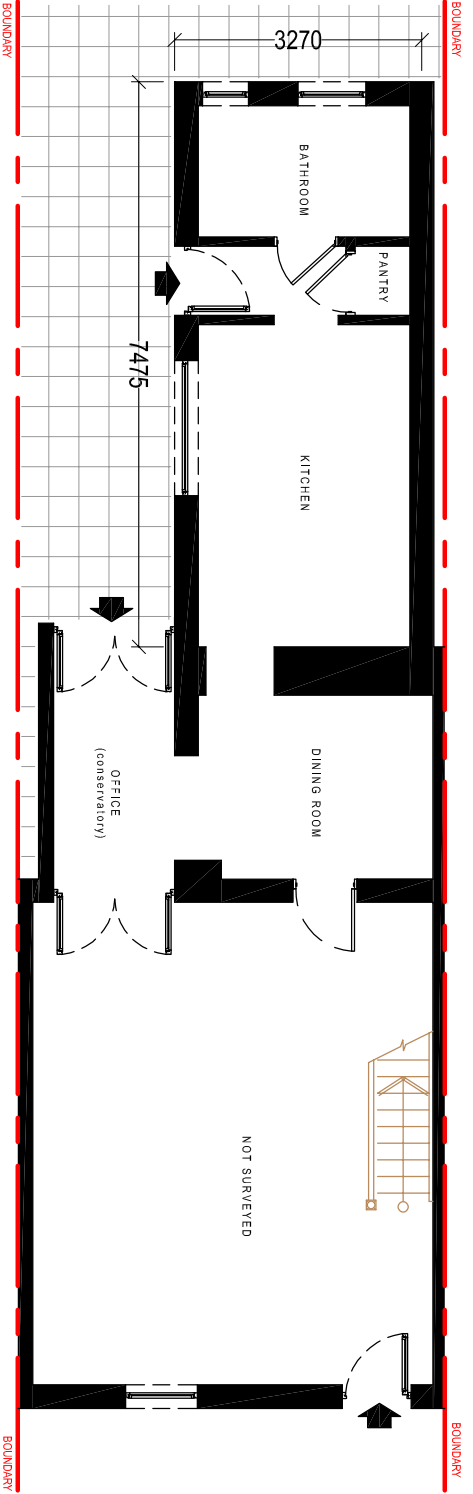


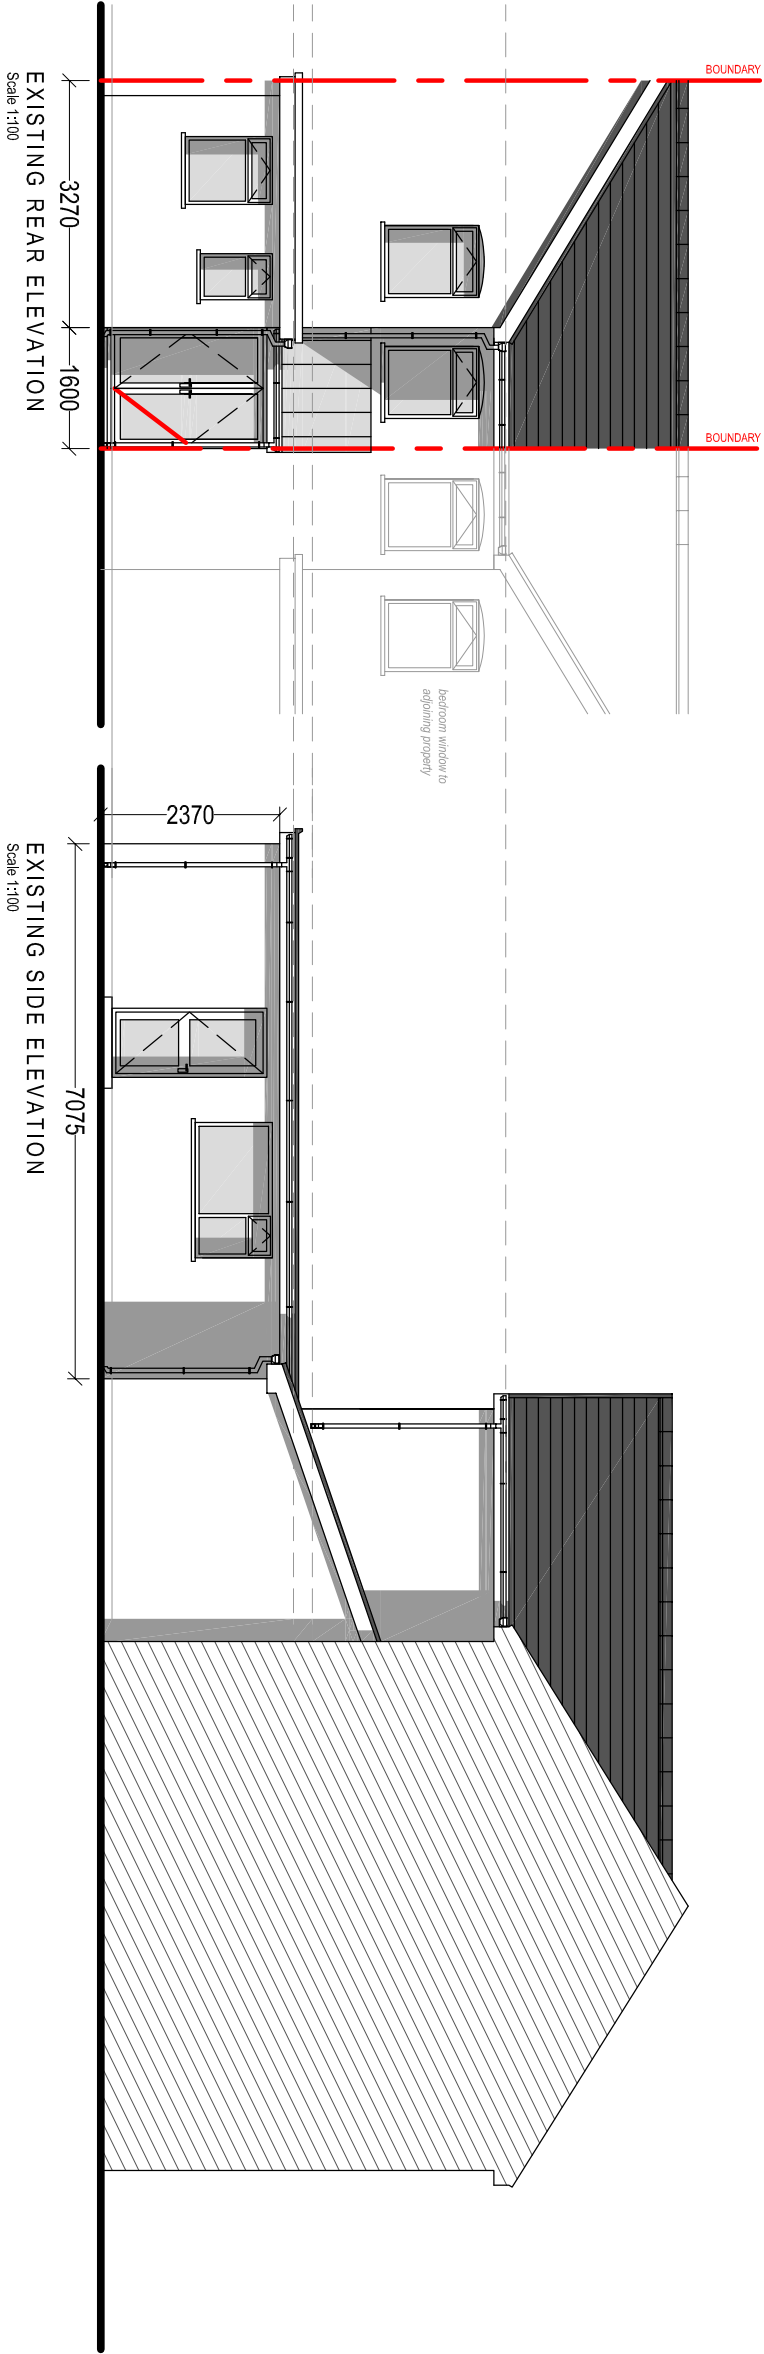

Client:

Mr & Mrs. James
9 Cambrian Place
Port Talbot
SA13 1HD

Project Title:

**PROPOSED FIRST FLOOR
REAR EXTENSION**

General Notes:

1. Draw and scale from this drawing. Take figures from drawings only.
2. Dimensions are in millimetres unless otherwise stated.

Drawing Issue:

PLANNING

Drawing Title: EXISTING ELEVATIONS & FLOOR PLANS			
Drawing No:	CPD-003	Revision:	
Date:	22-01-2024	Revised:	
Scale(s):	1:100	Paper Size:	A3