

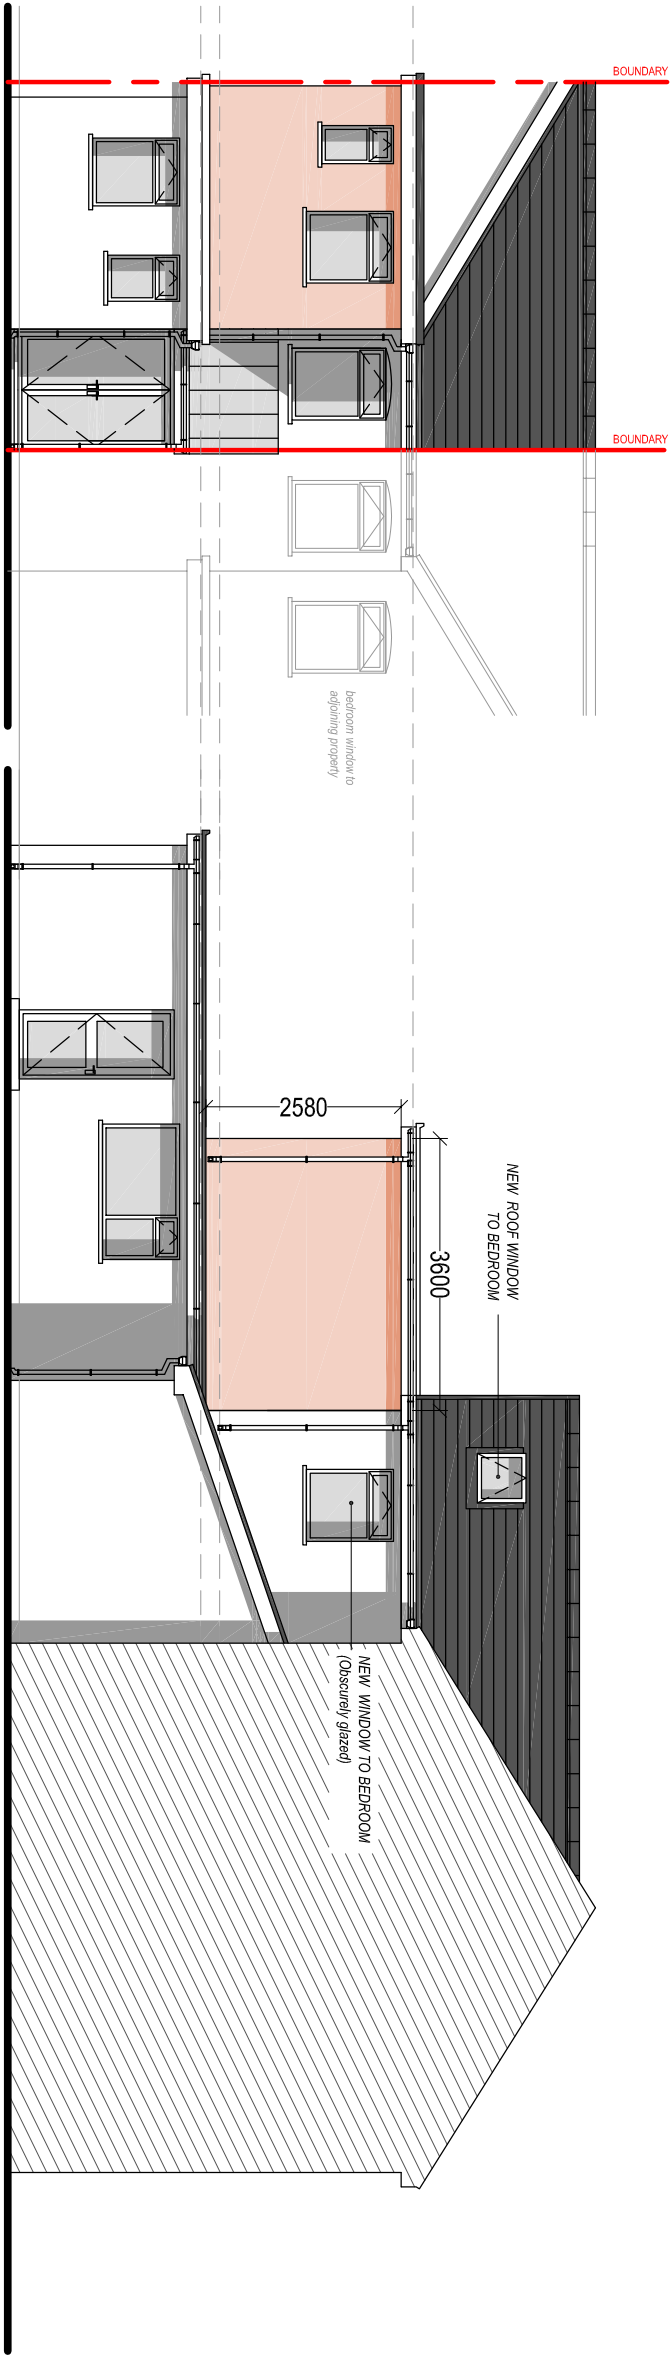


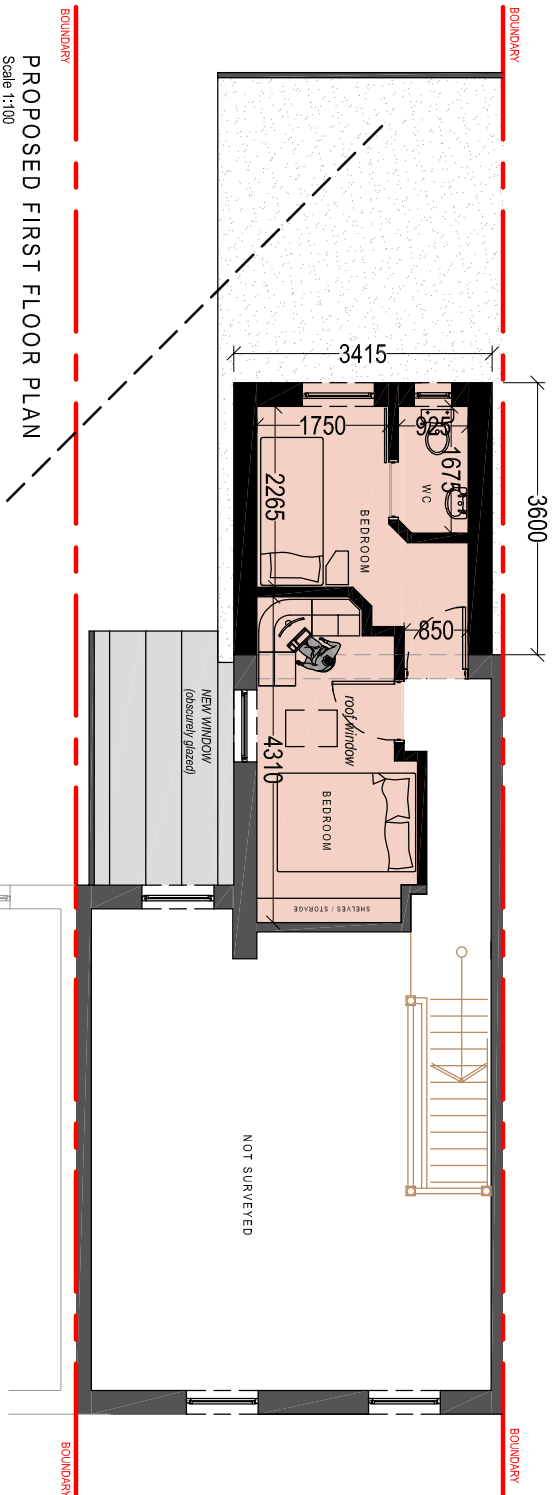

- PROPOSED MATERIAL FINISHES:**
- Roof Covering:** (to extension)
Rubber membrane Flat roof
 - Wall Covering:**
Rendered Masonry (to match)
 - Windows & Doors:**
uPVC Double Glazed.
Colour: White
 - Weather boarding:**
uPVC bullnosed
Colour: White
 - Rainwater goods:**
Plastic, universal
Colour: White

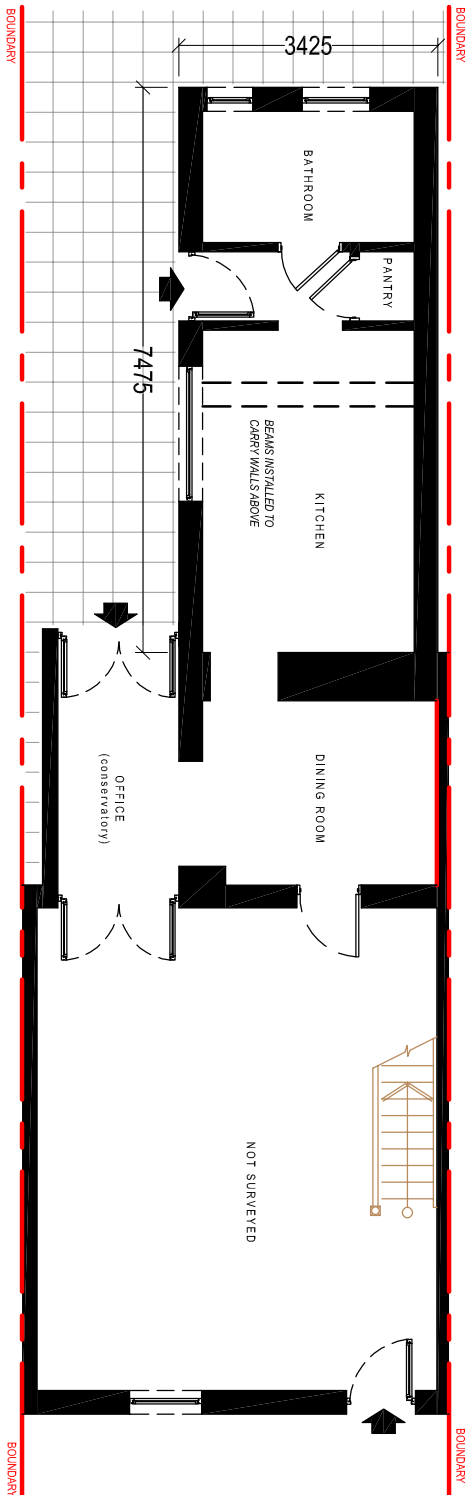

Client:	Mr & Mrs. James 9 Cambrian Place Port Talbot SA13 1HD
Project Title:	PROPOSED FIRST FLOOR REAR EXTENSION

General Notes:	1. Do not scale from this drawing table. Typed dimensions only. 2. Dimensions are in millimetres unless otherwise stated.
Drawing Issue:	
PLANNING	
Drawing Title:	PROPOSED ELEVATIONS & FLOOR PLANS
Drawing No:	CPD-004
Date:	01-03-2024
Scale(s):	1:100
Paper Size:	A3

