
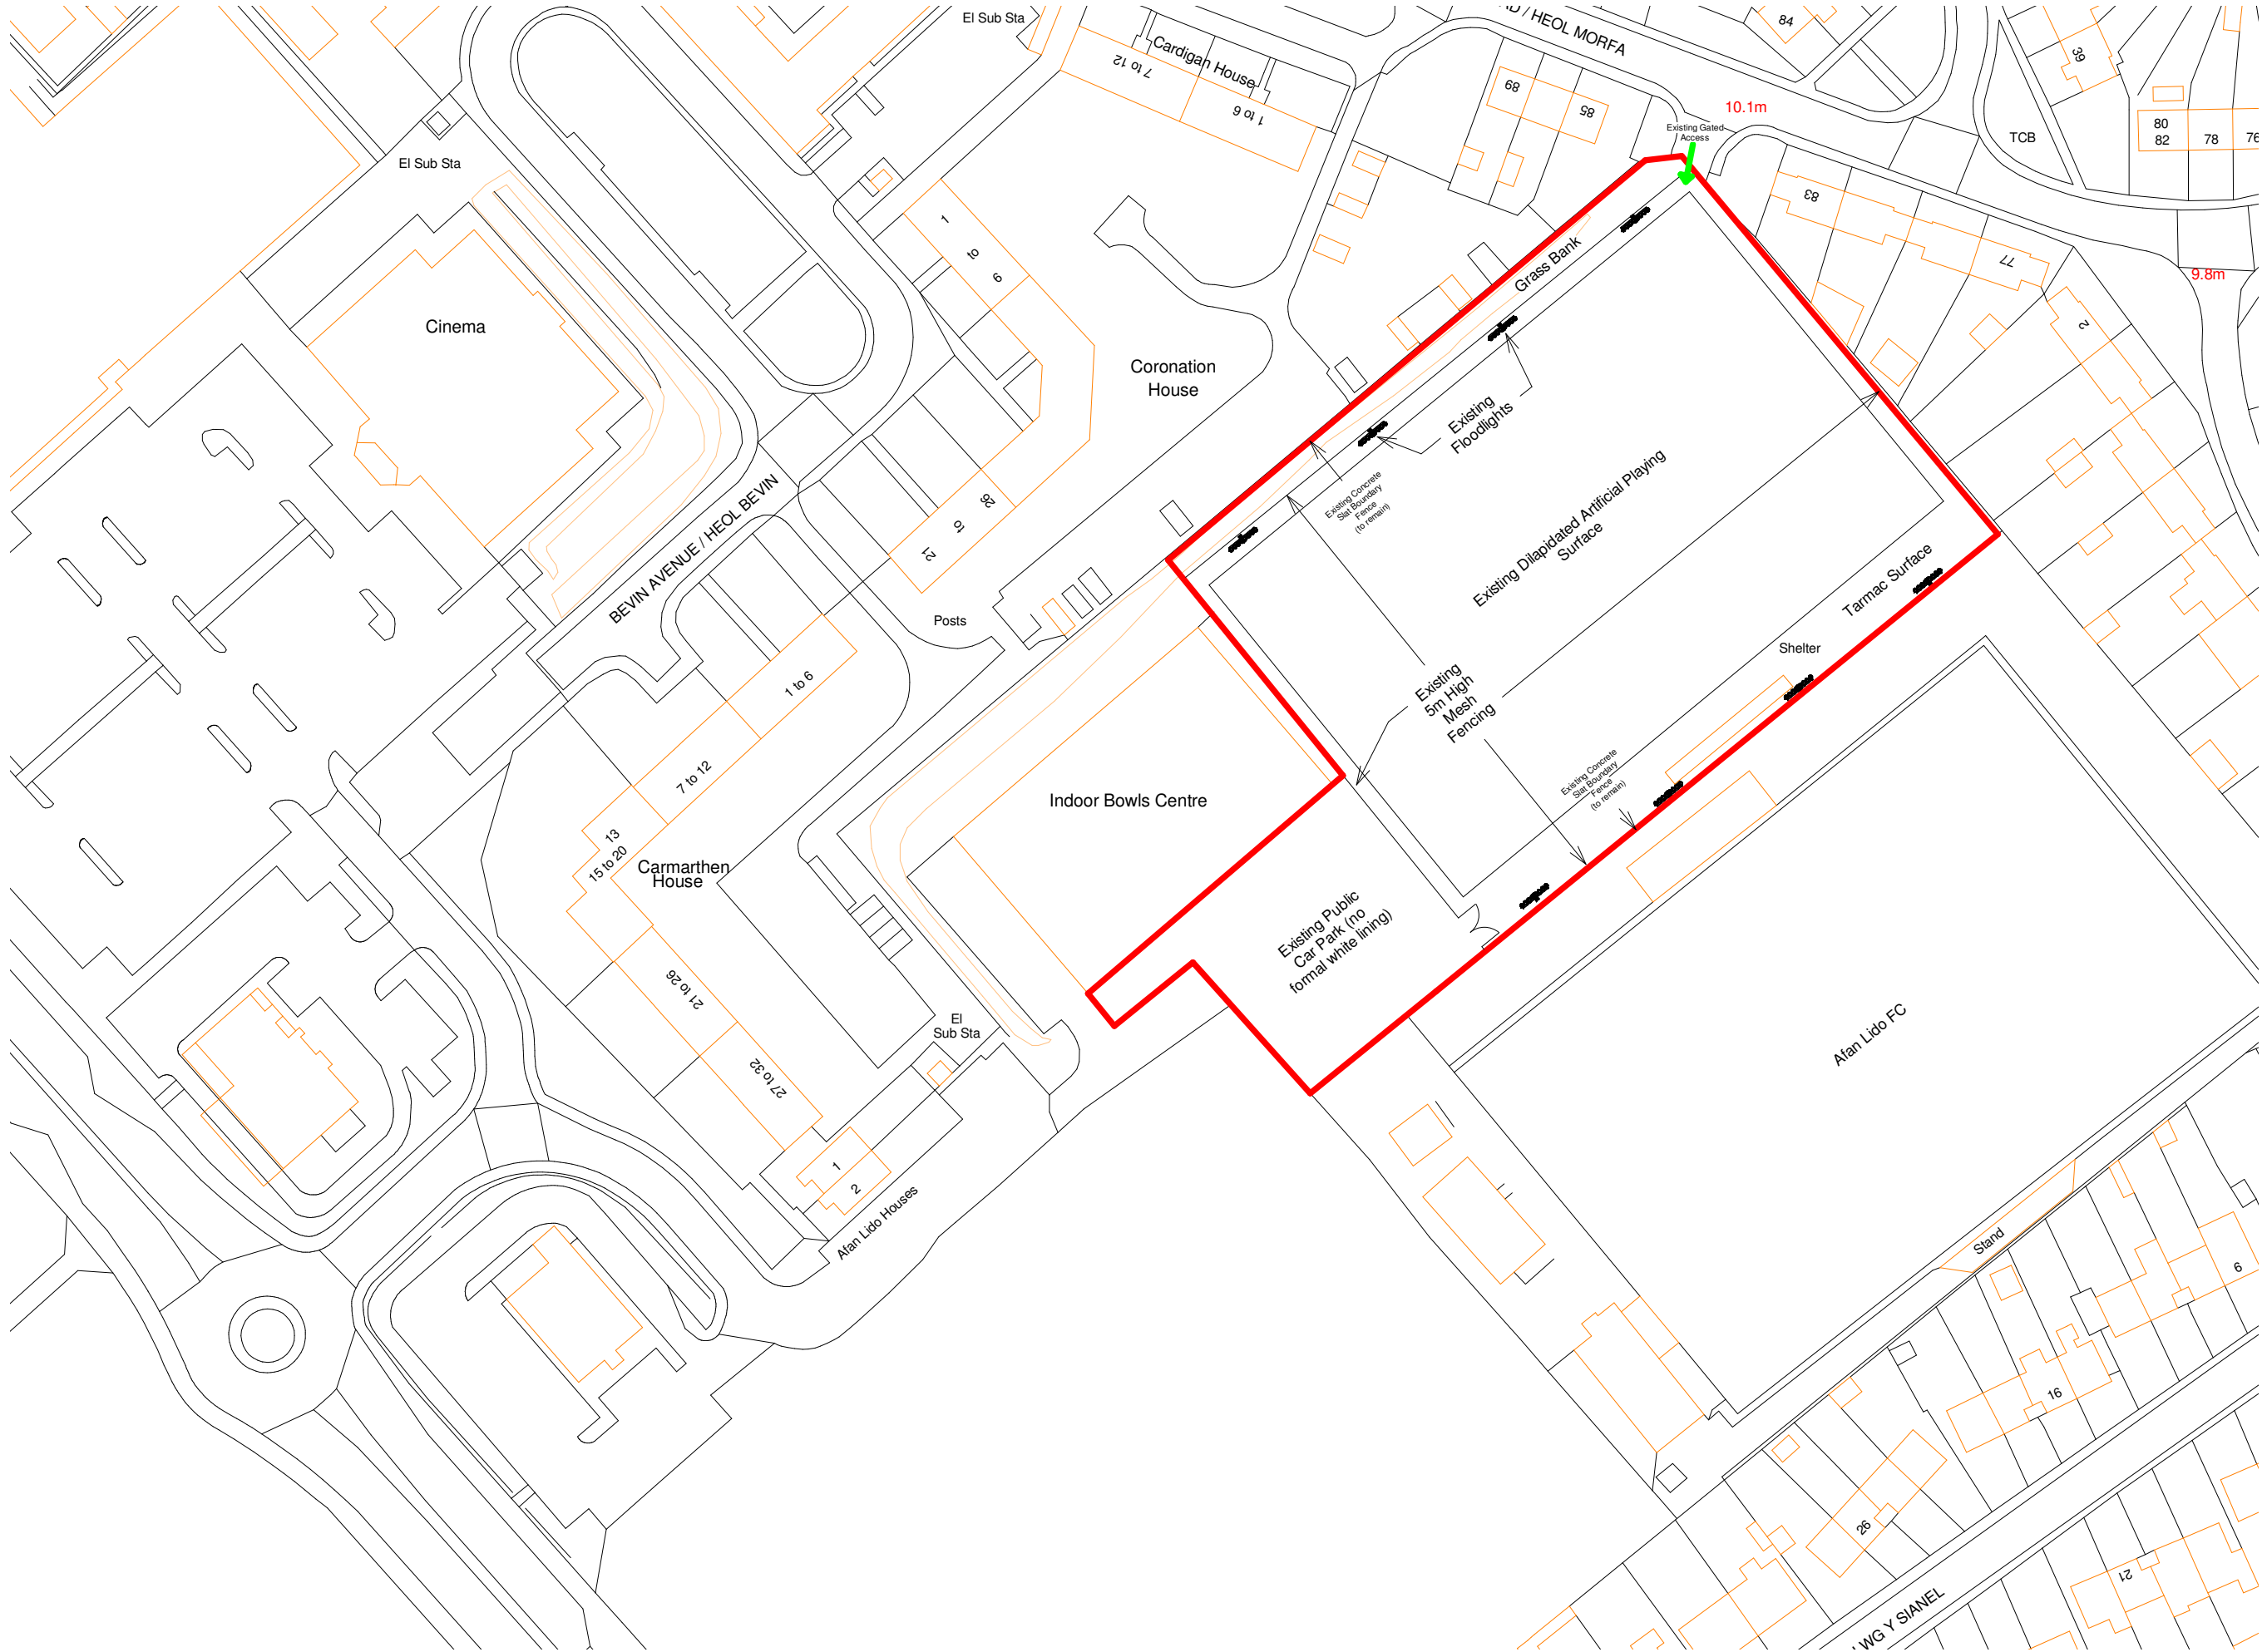


Redline Boundary: 9918 sqm

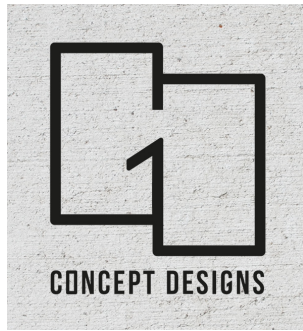

DRAWING STATUS
Planning

PROJECT
Afan United FC

TITLE
Existing Site Plan

CLIENT
Afan United FC

DRAWN BY
Gareth Owen

DATE
21.03.24

SCALE (@A3)
1 : 1000

PROJECT NO.
GOCD AUFC01

DRAWING NO.
PA101

REV
P01

GO CONCEPT DESIGNS LTD, 73 MARINER'S QUAY, PORT TALBOT, SA12 6AN
gareth@goconceptdesigns.co.uk

1

Existing Site Plan
1 : 1000