




NOTES:

North

Redline Boundary: 9918 sqm

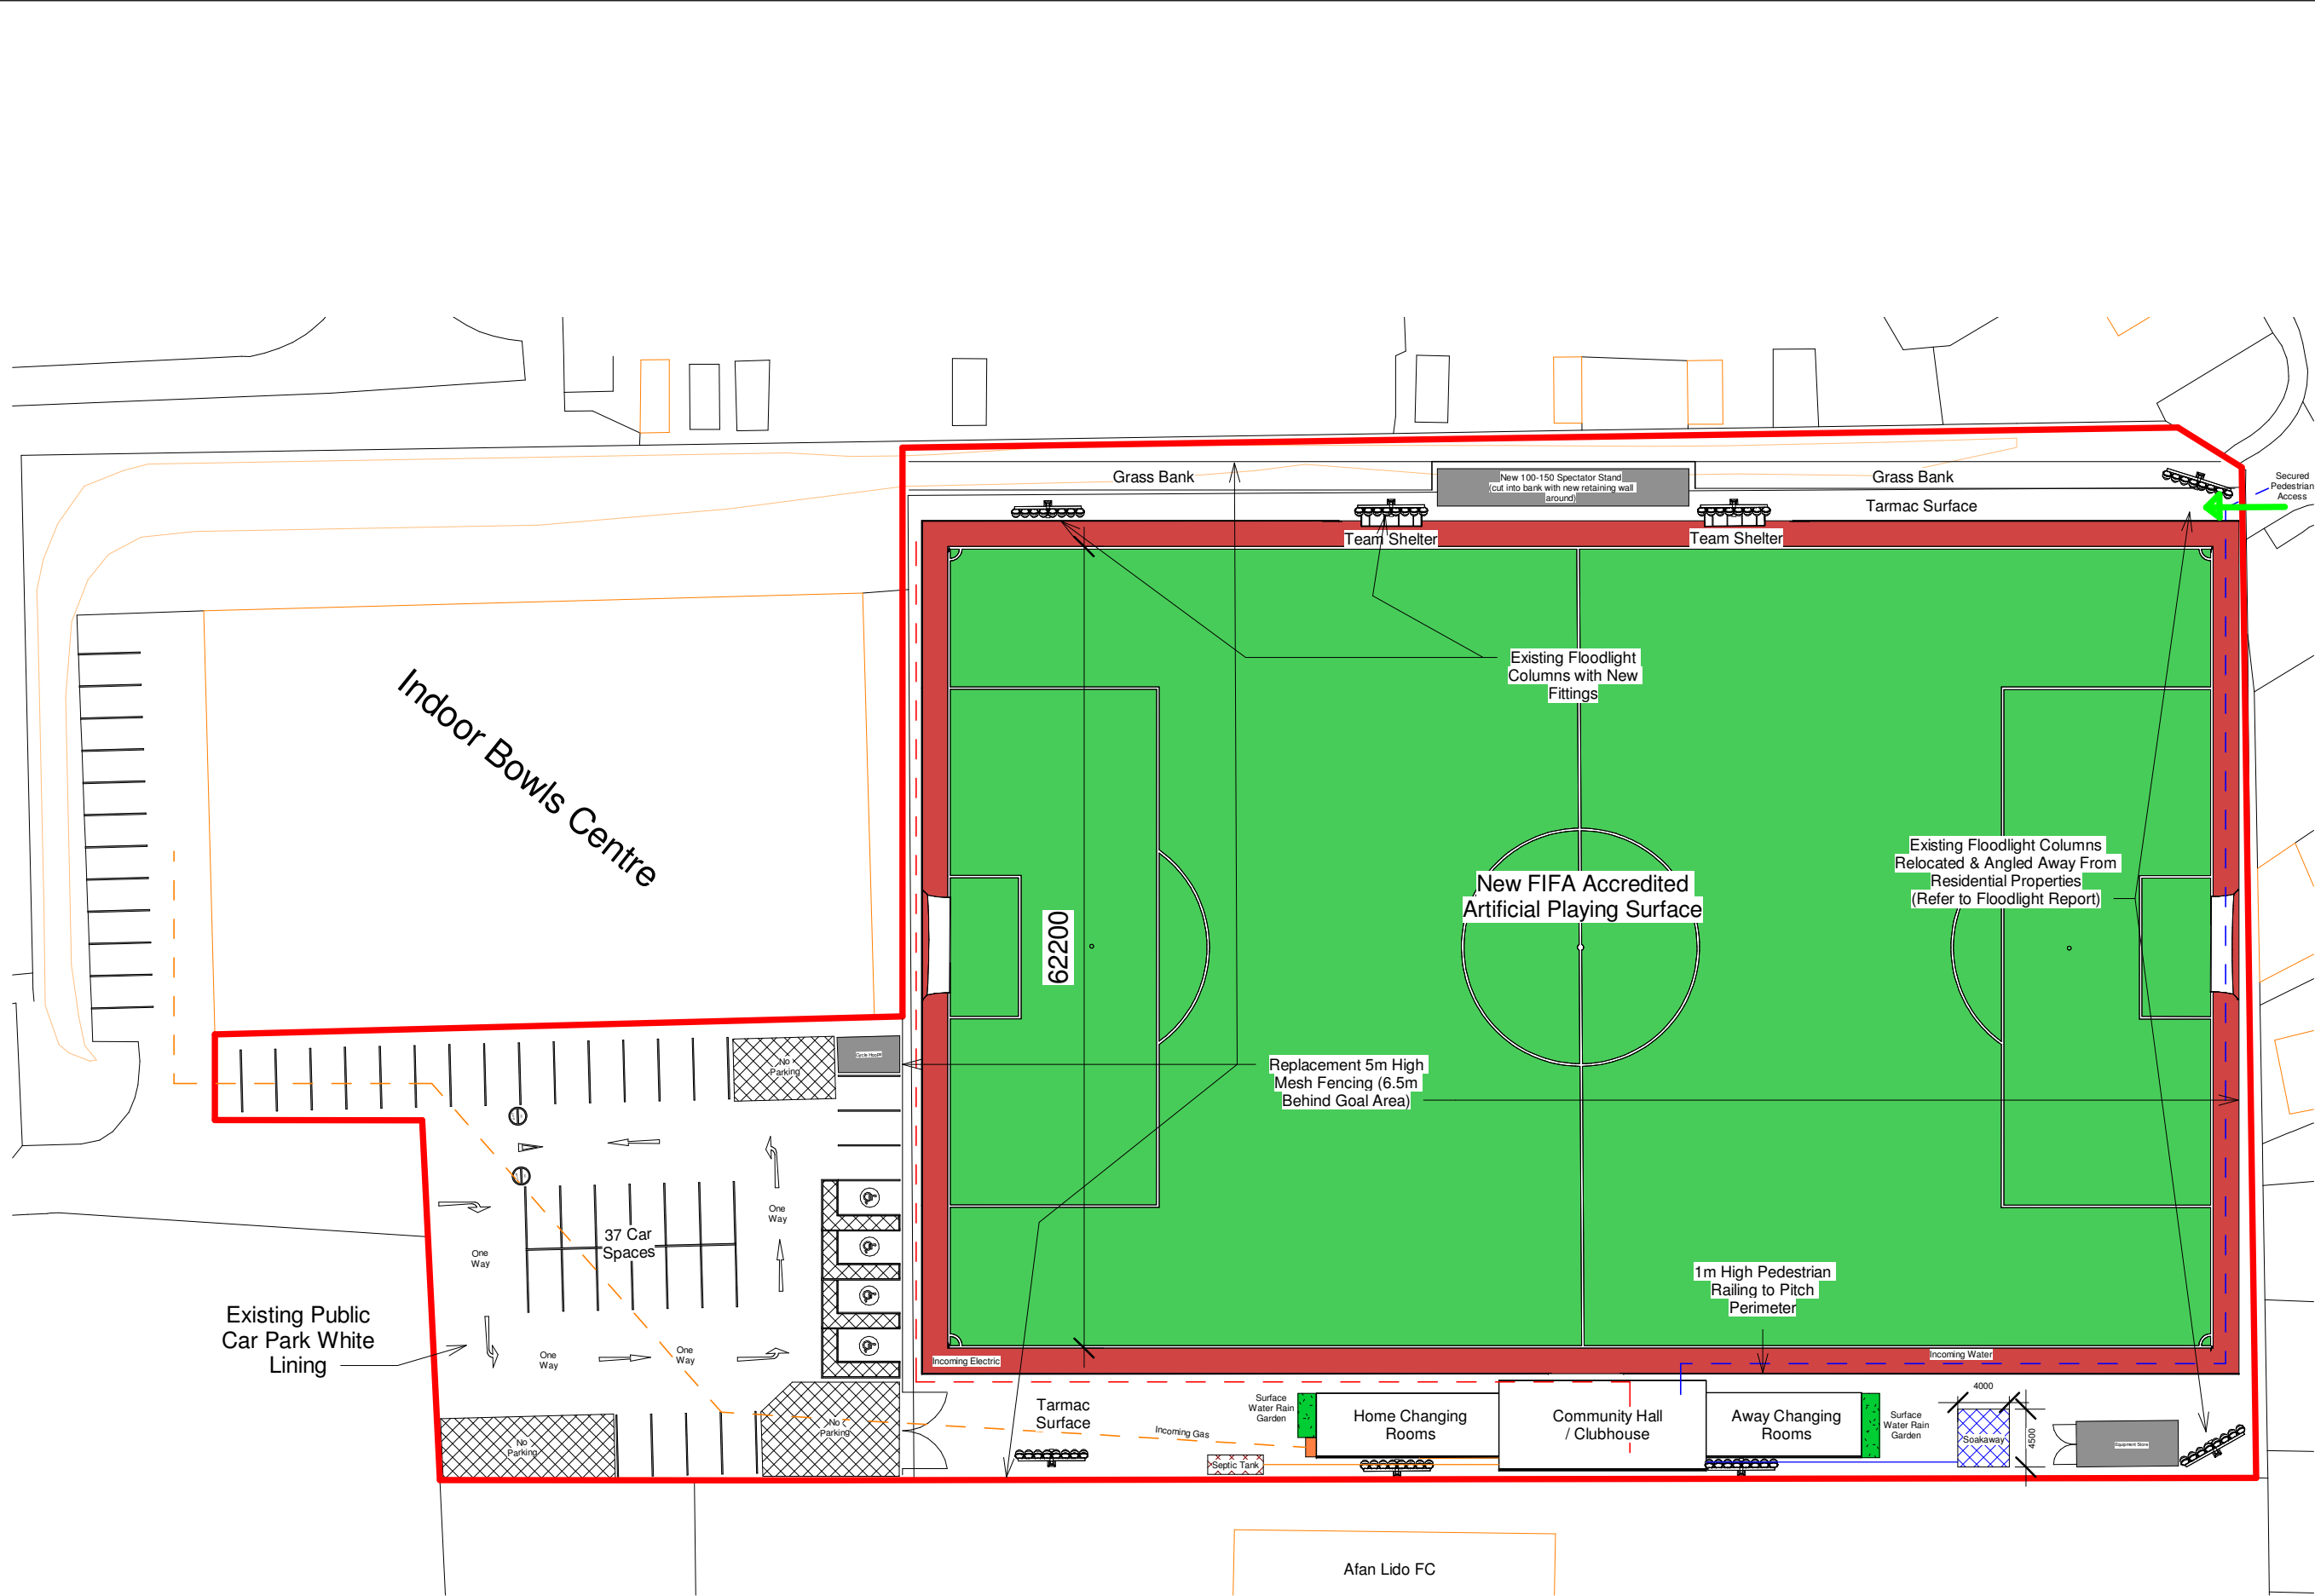

DRAWING STATUS	
Planning	
PROJECT	
Afan United FC	
TITLE	
Proposed Site Plan Zoomed	
CLIENT	
Afan United FC	
DRAWN BY	DATE
Gareth Owen	21.03.24
SCALE (@A3)	PROJECT NO.
1 : 500	GOCD AUFC01
DRAWING NO.	REV
PA103	B
GO CONCEPT DESIGNS LTD, 73 MARINER'S QUAY, PORT TALBOT, SA12 6AN	
gareth@goconceptdesigns.co.uk	

1

Proposed Site Plan Zoomed

1 : 500