




1:100 Scale

 


PROPOSED FRONT ELEVATION

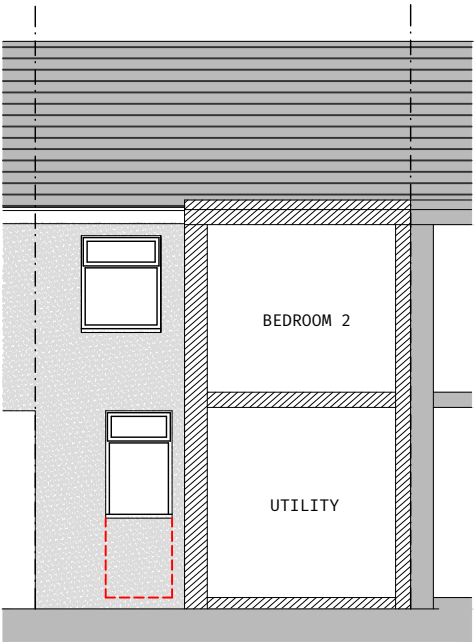

PROPOSED REAR ELEVATION 1-1

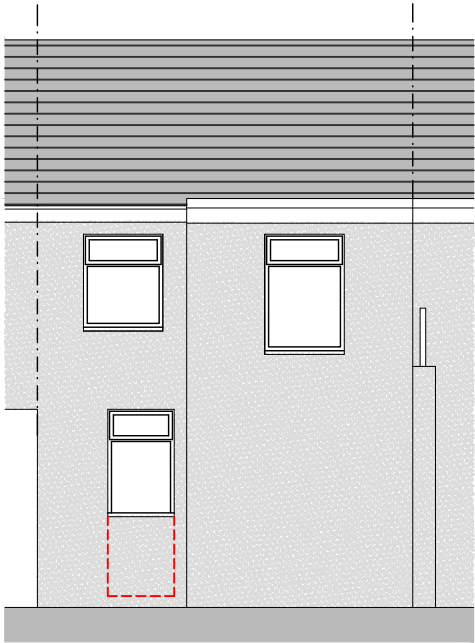

PROPOSED REAR ELEVATION 2-2

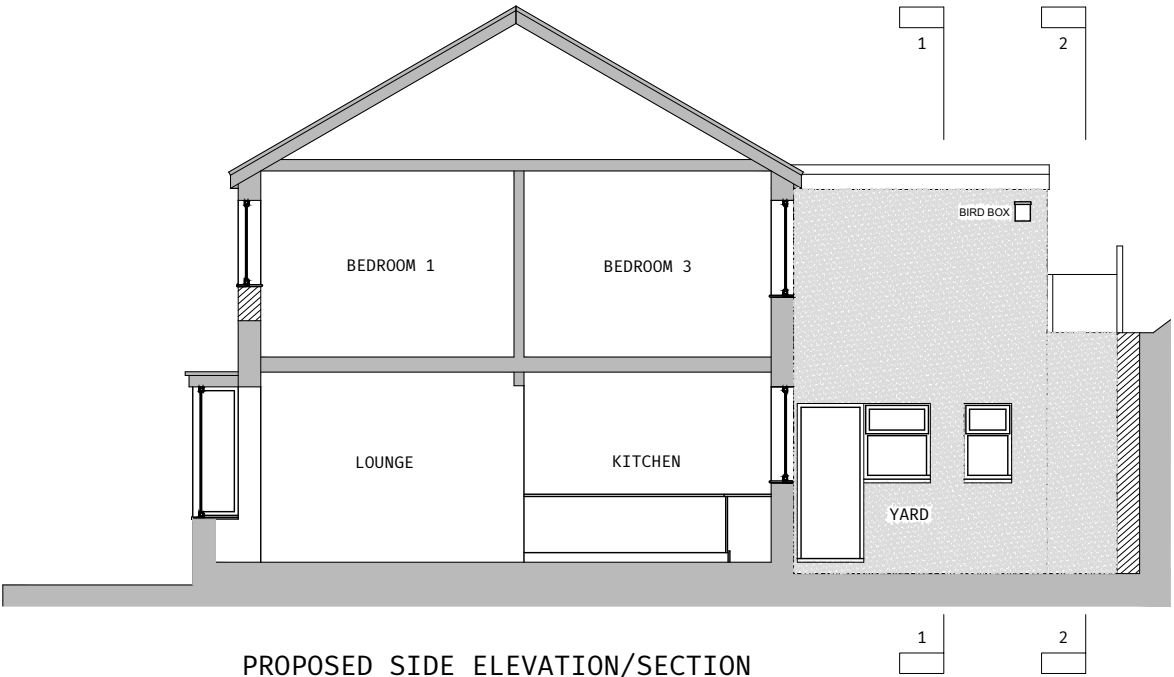

PROPOSED SIDE ELEVATION/SECTION



PILOTI ARCHITECTURE
38 Ffordd Y Groes
BRIDGEND, CF31 5EQ
ian@piloti-architecture.co.uk
www.piloti-architecture.co.uk

© COPYRIGHT EXISTS ON THE DESIGNS AND INFORMATION SHOWN ON THIS DRAWING
This drawing may be scaled or cross referenced to the scale bar for planning application purposes only. Do not scale for any other purpose, use figured dimensions only. Subject to site survey and all necessary consents. All dimensions are to be checked by the user and any discrepancies, errors or omissions to be reported to Piloti Architecture before work commences. This drawing is to be read in conjunction with all other relevant materials.

REVISION:
A-6/02/24 FRONT EXTENSION REMOVED.
B-25/03/24 BIRD BOX ADDED TO REAR EXTENSIONS.

PROJECT:
64 LUCY ROAD, SKEWEN,
NEATH, SA10 6RR
DRAWN BY: IRJ

DWG:
PROPOSED ELEVATIONS
SCALE: 1:100@A3

CLIENT:
DM & CO PROPERTIES (UK) LIMITED
ISSUE DATE: 26/11/23

DWG no:
23-PA124-04
REVISION: - B

