


TENDER DRAWING PHASE TWO

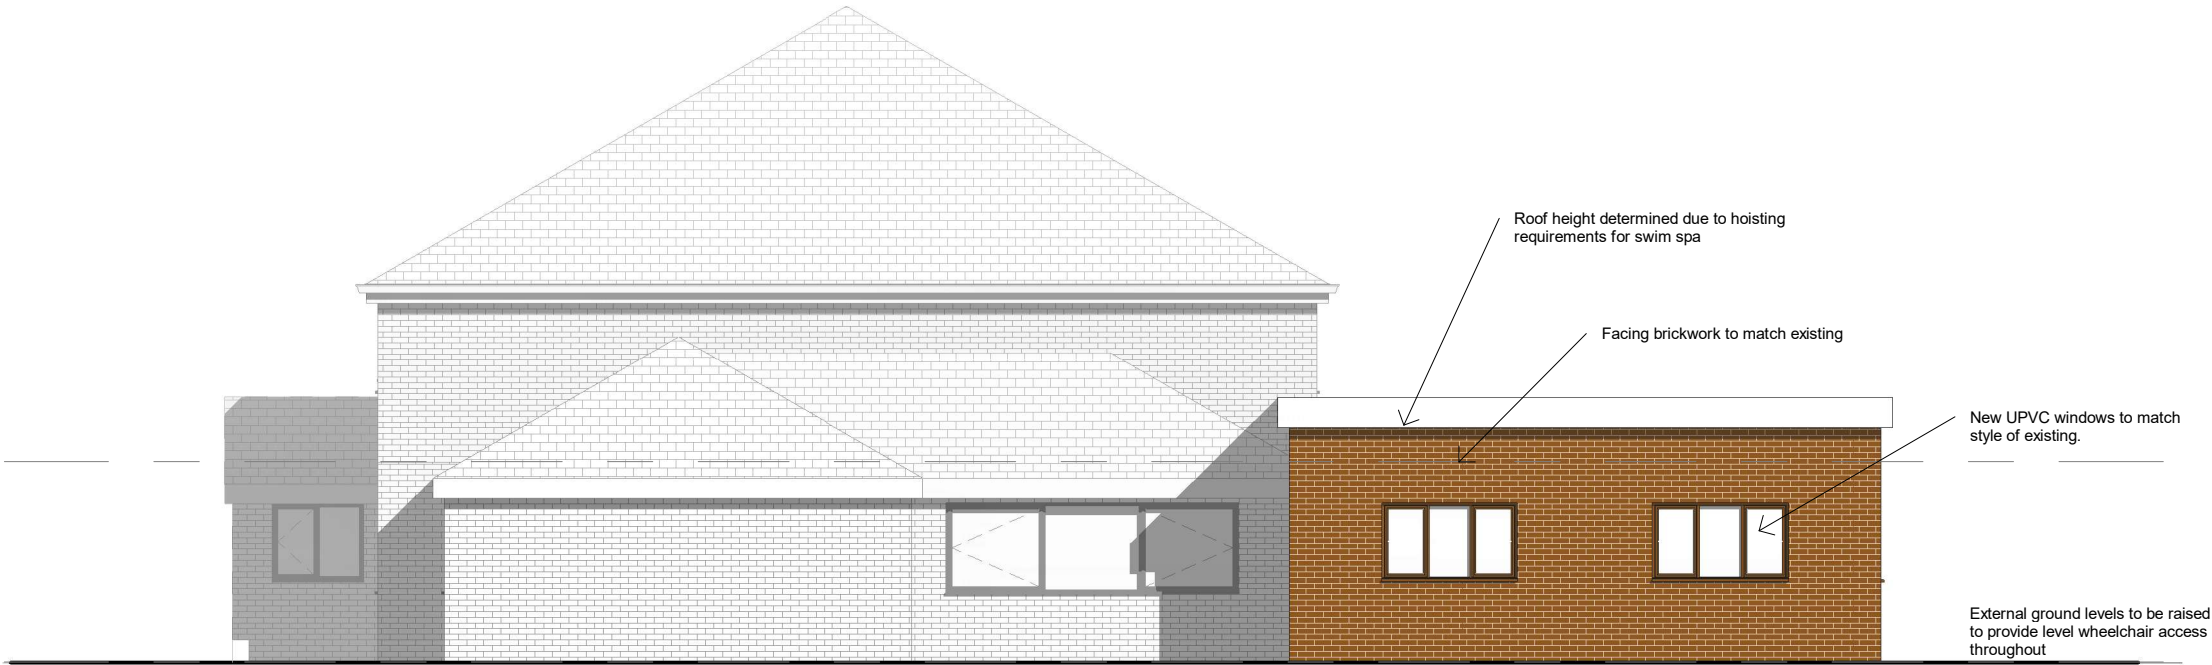

PROPOSED SOUTH ELEVATION
1 : 100



PROPOSED EAST ELEVATION
1 : 100

- H 20/03/24 ACJ SECONDARY SIDE BEDROOM ACCESS FROM DRIVEWAY AMENDED.
- E 05/03/24 ACJ Additional 2 no. windows added to proposed east elevation on rear extension.
- D 29/03/23 ACJ CONTRACT ISSUE (SPA POOL HALL EXTENSION AND ASSOCIATED WORKS OMITTED)
- C 25/11/22 ACJ TENDER ISSUE.
- B 18/10/22 ACJ Building Regulations notation and further detail added.
- A 10/08/22 GF Plant room added with spa room extended to suit.

Client

Mr Jac Skyrme

Address

Cwrt Buchan Lane,
Margam, Port Talbot,
South Wales

Drawing

Proposed Elevations (1 of 2)

Drawn by GF	Checked by ACJ	Date Aug 2022
Drawing No D&PM 4026 - 009 H	Rev	Scale 1 : 100
		Size A3

COPYRIGHT

This Drawing, design proposal and its content are protected by copyright and can only be used under license and with the expressed authority of Steven Docker Associates.



GRAPHIC SCALE: 1:100

TENDER DRAWING PHASE TWO



PROPOSED NORTH ELEVATION
1 : 100

- H 20/03/24 ACJ Window removed adjacent to existing orangery flat roof.
- D 29/03/23 ACJ CONTRACT ISSUE (SPA POOL HALL EXTENSION AND ASSOCIATED WORKS OMITTED)
- C 25/11/22 ACJ TENDER ISSUE.
- B 18/10/22 ACJ Building Regulations notation and further detail added.
- A 10/08/22 GF Plant room added with spa room extended to suit.

Client
Mr Jac Skyrme

Address
Cwrt Buchan Lane,
Margam, Port Talbot,
South Wales

Drawing
Proposed Elevations (2 of 2)

Drawn by GF	Checked by ACJ	Date Aug 2022
Drawing No D&PM 4026 - 010 D	Rev	Scale 1 : 100
		Size A3

COPYRIGHT
This Drawing, design proposal and its content are protected by copyright and can only be used under license and with the expressed authority of Steven Docker Associates.



PROPOSED WEST ELEVATION
1 : 100