


1:100 Scale




NO 66

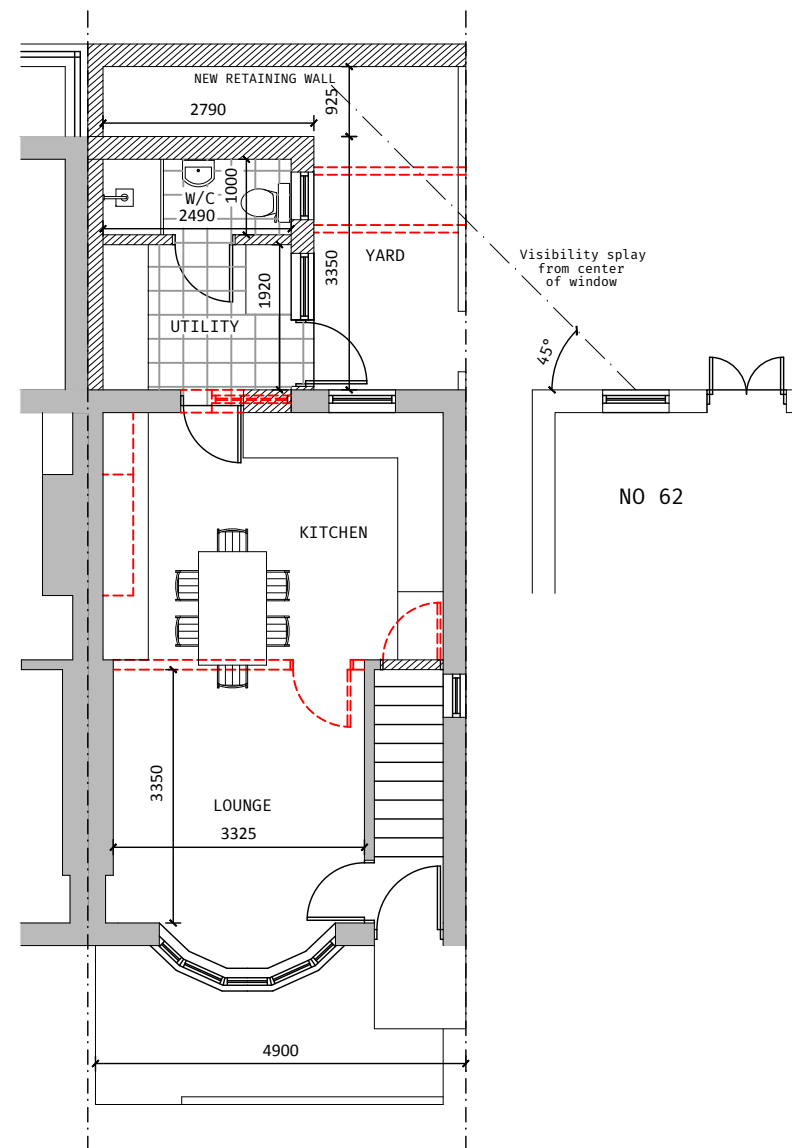

PROPOSED GROUND FLOOR PLAN

NO 62

NO 66

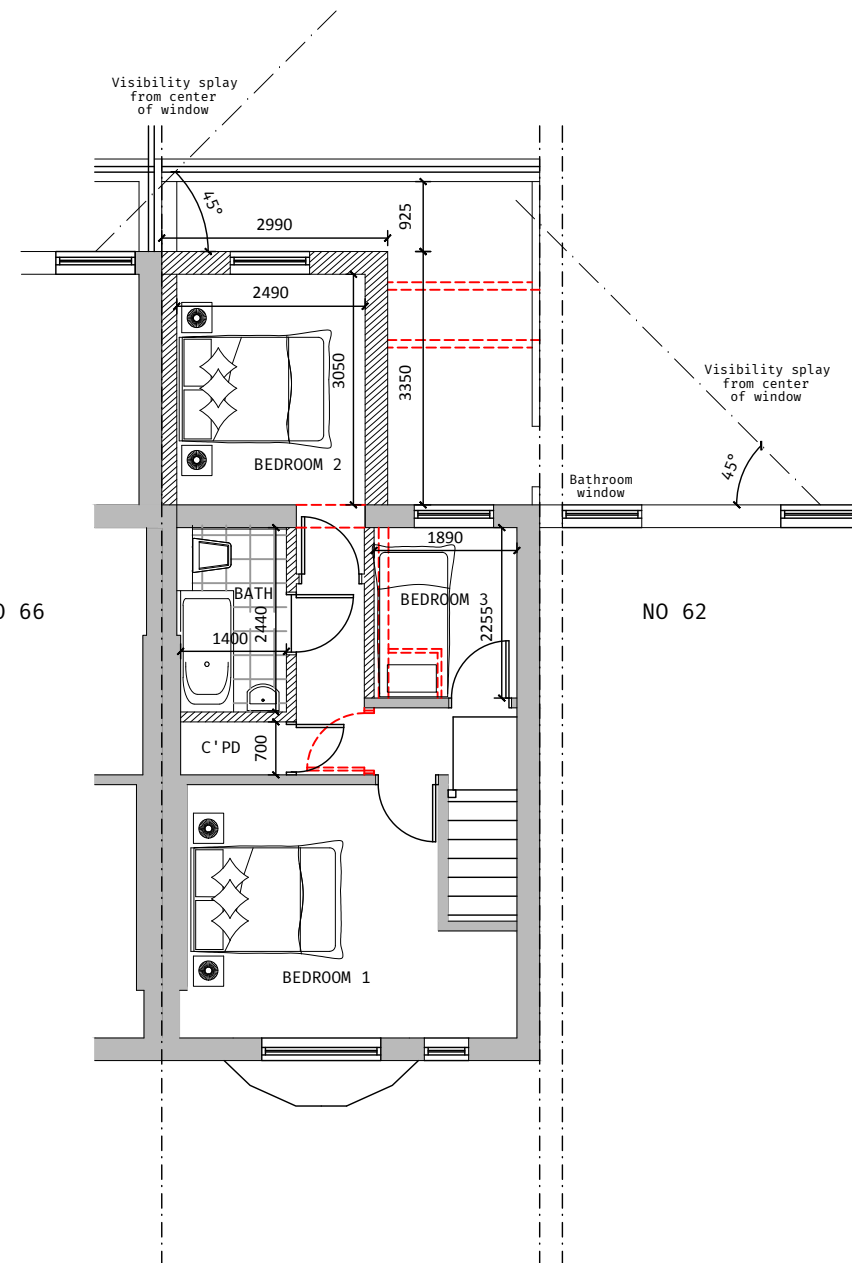

PROPOSED FIRST FLOOR PLAN

NO 62



PILOTI ARCHITECTURE
38 Ffordd Y Groes
BRIDGEND, CF31 5EQ
ian@piloti-architecture.co.uk
www.piloti-architecture.co.uk

© COPYRIGHT EXISTS ON THE DESIGNS AND INFORMATION SHOWN ON THIS DRAWING
This drawing may be scaled or cross referenced to the scale bar for planning application purposes only. Do not scale for any other purpose, use figured dimensions only. Subject to site survey and all necessary consents. All dimensions are to be checked by the user and any discrepancies, errors or omissions to be reported to Piloti Architecture before work commences. This drawing is to be read in conjunction with all other relevant materials.

REVISION:

PROJECT:
64 LUCY ROAD, SKEWEN,
NEATH, SA10 6RR
DRAWN BY: IRJ

DWG:
PROPOSED FLOOR PLANS
INCLUDING VISIBILITY SPLAYS
SCALE: 1:100@A3

CLIENT:
DM & CO PROPERTIES (UK) LIMITED
ISSUE DATE: 26/03/24

DWG no:
23-PA124-07
REVISION: -

