




windsorpatania
architects

- This drawing remains copyright of Windsor & Patania Architects and may not be reproduced or copied without consent in writing.
- Print out to actual scale. Do not scale drawing use figured dimensions only. All dimensions to be cross-checked on-site by the appointed contractor prior to manufacture and construction
- Any discrepancies between site and drawings to be reported to the Windsor & Patania Architects immediately.
- Read in conjunction with all relevant drawings and documentation produced by other consultants
- All structural elements to be agreed with local authority Building Control prior to commencement of works.
- Attention is drawn to the provisions of the party wall act 1996. Legal boundaries should be determined by others.
- All suggested demolition works to be reviewed by a Structural Engineer and to be assessed on site prior to demolition.
- All areas are approximate and are to be used for indicative purposes only. Areas don't take into account possible variations related to the impact of Site Conditions, Structure, Drainage and M&E.
- Windsor & Patania Architects accepts no liability for any expense, loss or damage of whatsoever nature and however arising from any variation made to this drawing or in the execution of the work to which relates which has not been referred to them and their approval obtained.
- Contractors to be responsible for the design and supply of all temporary works (i.e. bracing, propping, showing, tying, etc) and the security, stability, and safety of the building works.

--- Boundary line - indicative only

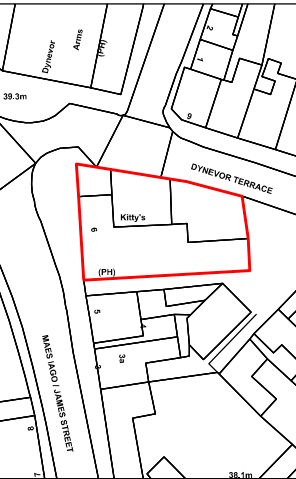

FL- Floor Level
SH- Window Sill Level
HH- Window Height
TL - Top Level

Existing floor levels Existing in metres Above Ordnance Datum (m AOD) - tied to OS Datum. The datum reference based on sea level in Newlyn, Cornwall

Prepared by ADS Surveys, Andell House, Highfield Lane-Woodfalle Salisbury, Wiltshire, SP5 2NG
Received 23/07/2023

Architect contact details
info@windsorpatania.com
London: 020 3011 2997
Cambridge: 01223 776 997
Liverpool: 0151 665 0997

Client
LARS BOS
500 Bourne Business Park, 5 Dashwood Lang Road, Addlestone, Surrey, KT15 2HJ, GBR

Flats Conversion
Project Address
6 James St, Pontardawe, Swansea SA8 4LR


Drawing title
EXISTING FLOOR PLANS

date
SEPTEMBER 2023


drawing number
S-07

scale
1:100@A3

sheet no.
7 OF 19

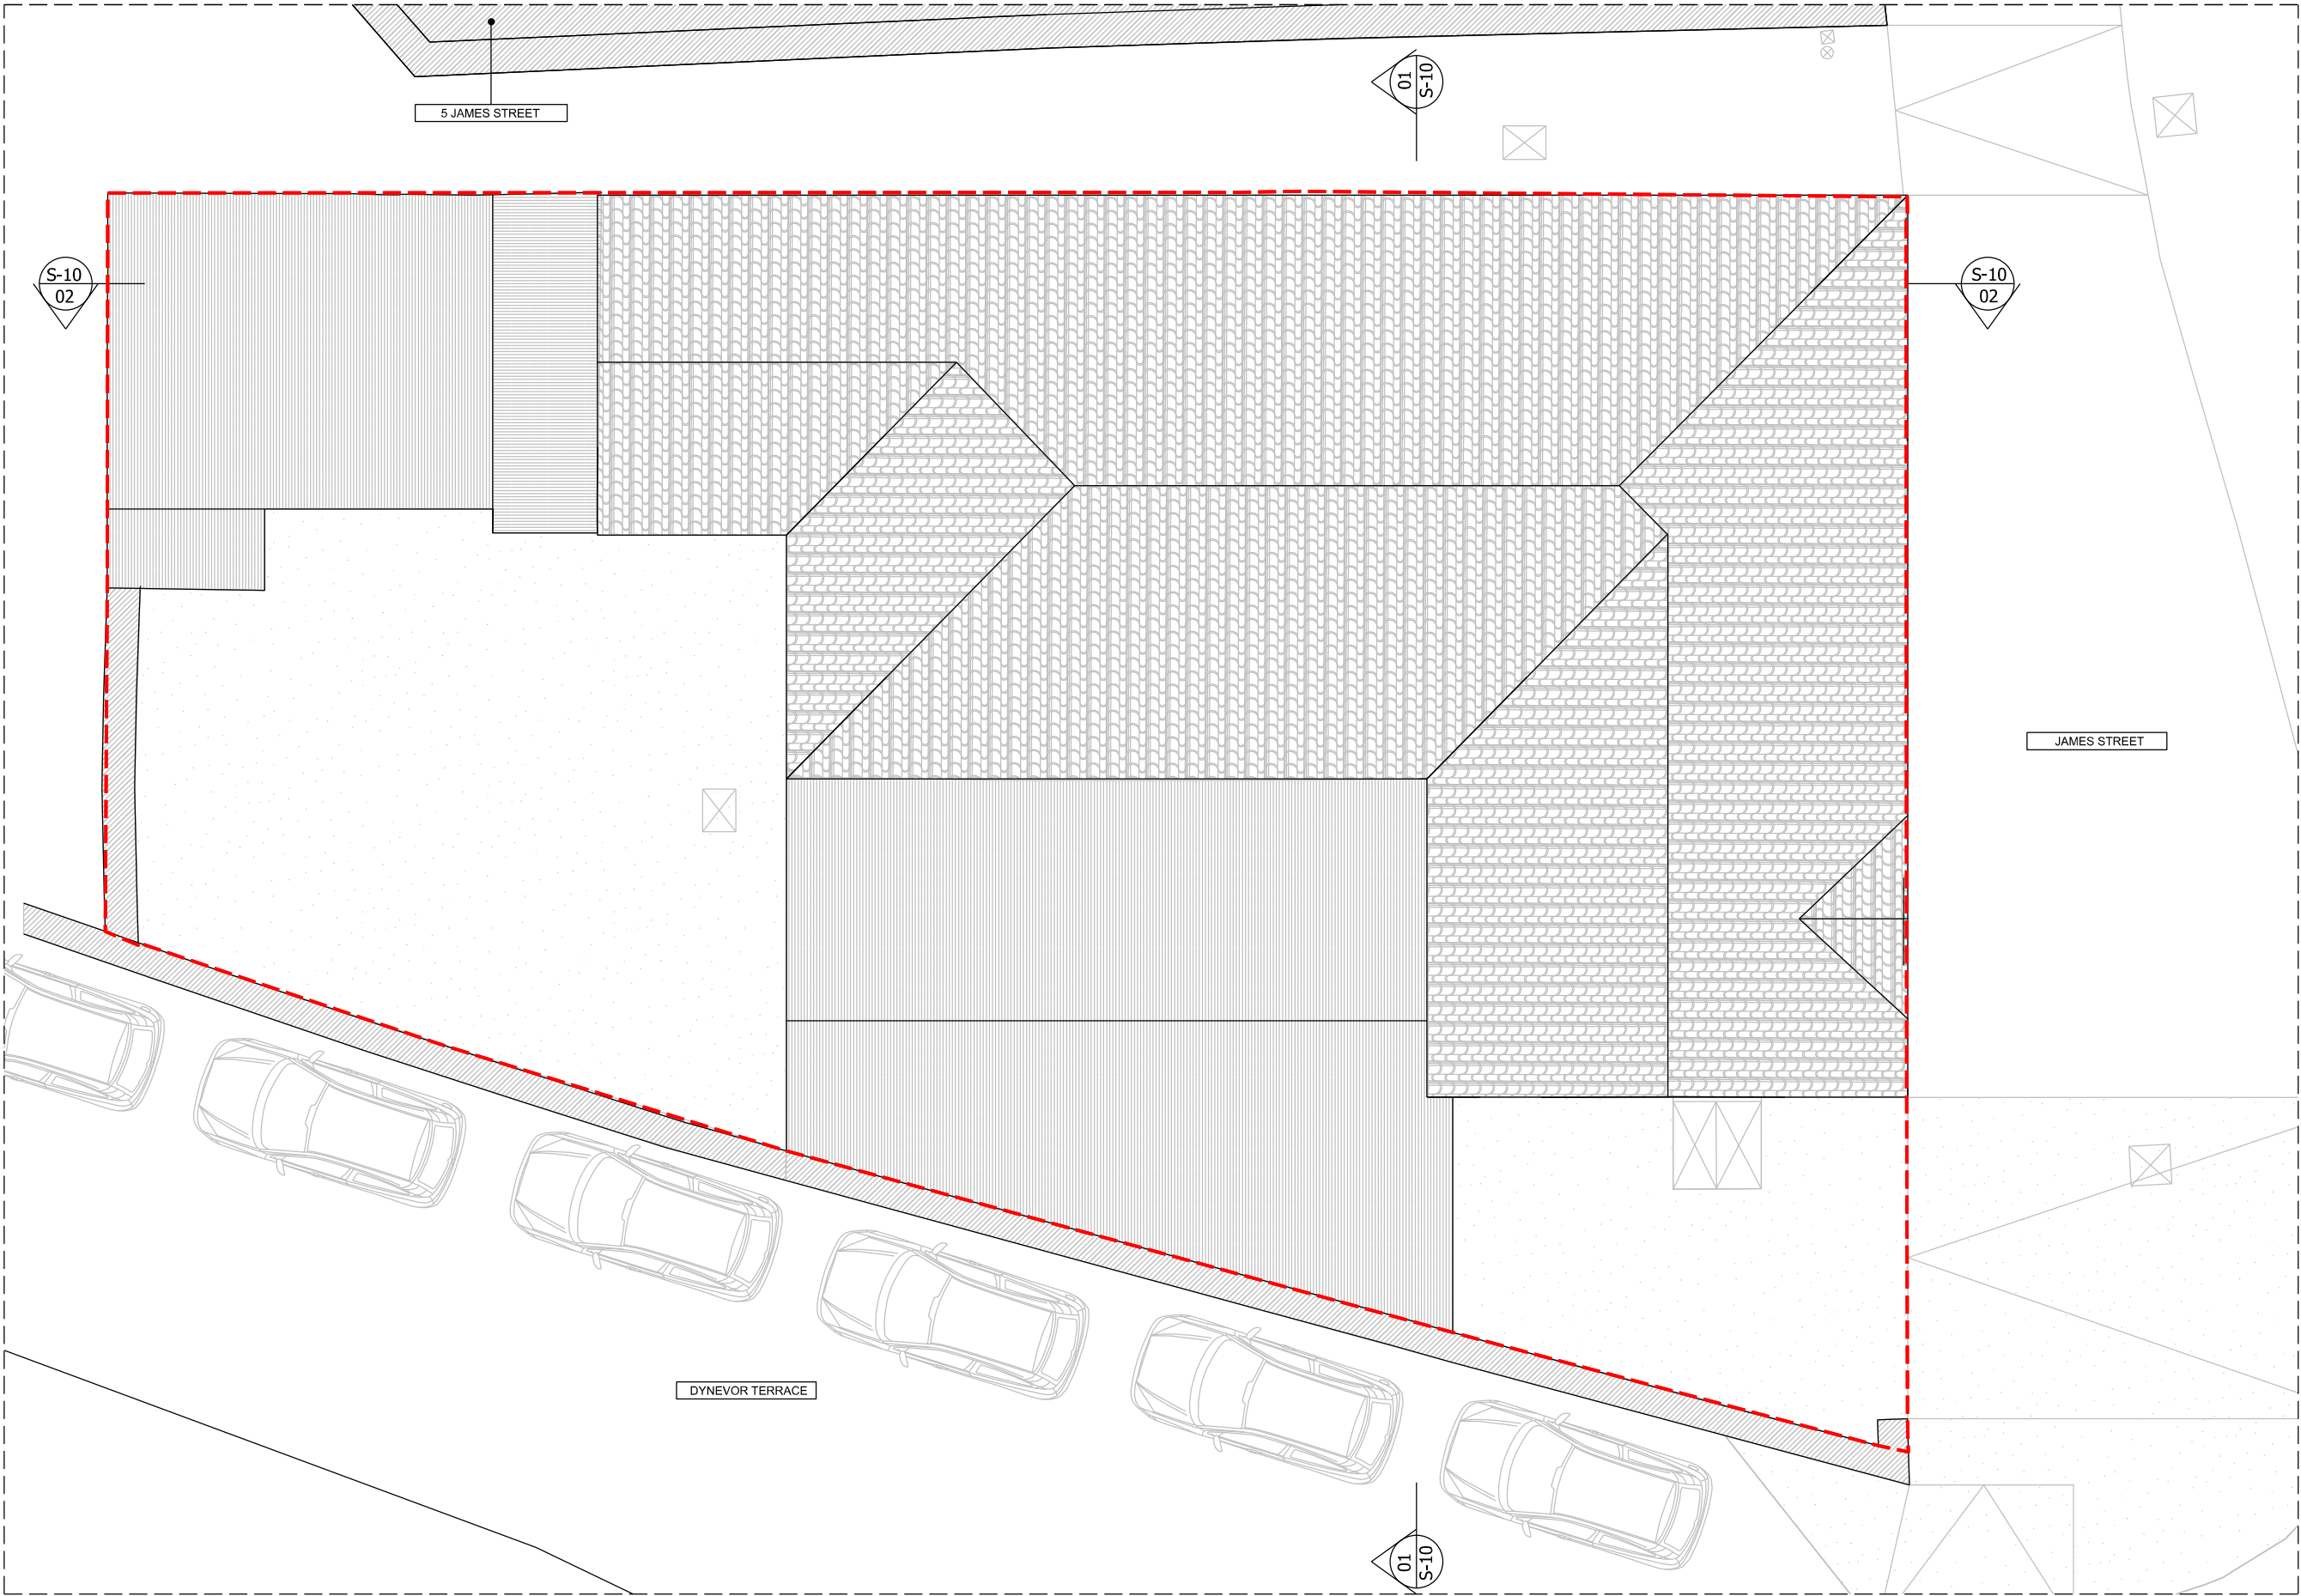

01 EXISTING ROOF PLAN
1:100@A3

 




01 EXISTING FRONT ELEVATION
1:100@A3




02 EXISTING REAR ELEVATION
1:100@A3

 

- This drawing remains copyright of Windsor & Patania Architects and may not be reproduced or copied without consent in writing.
- Print out to actual scale. Do not scale drawing using figured dimensions only. All dimensions to be cross-checked on-site by the appointed contractor prior to manufacture and construction
- Any discrepancies between site and drawings to be reported to the Windsor & Patania Architects immediately.
- Read in conjunction with all relevant drawings and documentation produced by other consultants
- All structural elements to be agreed with local authority Building Control prior to commencement of works.
- Attention is drawn to the provisions of the party wall act 1996. Legal boundaries should be determined by others.
- All suggested demolition works to be reviewed by a Structural Engineer and to be assessed on site prior to demolition.
- All areas are approximate and are to be used for indicative purposes only. Areas don't take into account possible variations related to the impact of Site Conditions, Structure, Drainage and M&E.
- Windsor & Patania Architects accepts no liability for any expense, loss or damage of whatsoever nature and however arising from any variation made to this drawing or in the execution of the work to which relates which has not been referred to them and their approval obtained.
- Contractors to be responsible for the design and supply of all temporary works (i.e. bracing, propping, showing, tying, etc) and the security, stability, and safety of the building works.

--- Boundary line - indicative only

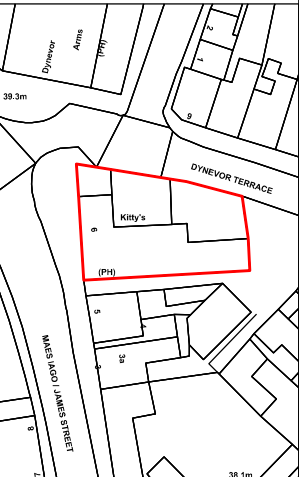

FL- Floor Level
SH- Window Sill Level
HH- Window Height
TL - Top Level

FL: 0.00m

Existing floor levels Existing in metres
Above Ordnance Datum (m AOD) -
tied to OS Datum. The datum reference
based on sea level in Newlyn, Cornwall

Prepared by ADS Surveys, Andell House,
Highfield Lane, Woodfalle, Salisbury,
Wiltshire, SP5 2NG
Received 23/07/2023

Architect contact details
info@windsorpatania.com

London: 020 3011 2997
Cambridge: 01223 776 997
Liverpool: 0151 665 0997

Client
LARS BOS
500 Bourne Business Park, 5 Dashwood Lang Road,
Addlestone, Surrey, KT15 2H1, GBR

Flats Conversion
Project Address
6 James St, Pontardawe, Swansea SA8 4LR

Drawing title
EXISTING ELEVATIONS

date
SEPTEMBER 2023

scale
1:100@A3

drawing number
S-08


sheet no.
8 OF 19



windsorpatania
architects

- This drawing remains copyright of Windsor & Patania Architects and may not be reproduced or copied without consent in writing.
- Print out to actual scale. Do not scale drawing using figured dimensions only. All dimensions to be cross-checked on-site by the appointed contractor prior to manufacture and construction
- Any discrepancies between site and drawings to be reported to the Windsor & Patania Architects immediately.
- Read in conjunction with all relevant drawings and documentation produced by other consultants
- All structural elements to be agreed with local authority Building Control prior to commencement of works.
- Attention is drawn to the provisions of the party wall act 1996. Legal boundaries should be determined by others.
- All suggested demolition works to be reviewed by a Structural Engineer and to be assessed on site prior to demolition.
- All areas are approximate and are to be used for indicative purposes only. Areas don't take into account possible variations related to the impact of Site Conditions, Structure, Drainage and M&E.
- Windsor & Patania Architects accepts no liability for any expense, loss or damage of whatsoever nature and however arising from any variation made to this drawing or in the execution of the work to which relates which has not been referred to them and their approval obtained.
- Contractors to be responsible for the design and supply of all temporary works (i.e. bracing, propping, showing, tying, etc) and the security, stability, and safety of the building works.

--- Boundary line - indicative only

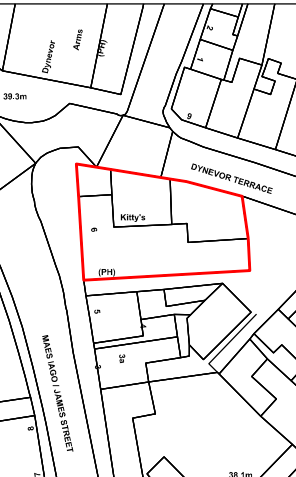

FL- Floor Level
SH- Window Sill Level
HH- Window Height
TL - Top Level

Existing floor levels Existing in metres Above Ordnance Datum (m AOD) - tied to OS Datum. The datum reference based on sea level in Newlyn, Cornwall

Prepared by ADS Surveys, Andell House, Highfield Lane, Woodfalle, Salisbury, Wiltshire, SP5 2NG
Received 23/8/2023

Architect contact details
info@windsorpatania.com
London: 020 3011 2997
Cambridge: 01223 776 997
Liverpool: 0151 665 0997

Client
LARS BOS
500 Bourne Business Park, 5 Dashwood Lang Road, Addlestone, Surrey, KT15 2H1, GBR

Flats Conversion
Project Address
6 James St, Pontardawe, Swansea SA8 4LR


Drawing title
EXISTING ELEVATIONS

date
SEPTEMBER 2023


scale
1:100@A3

drawing number
S-09


sheet no.
9 OF 19

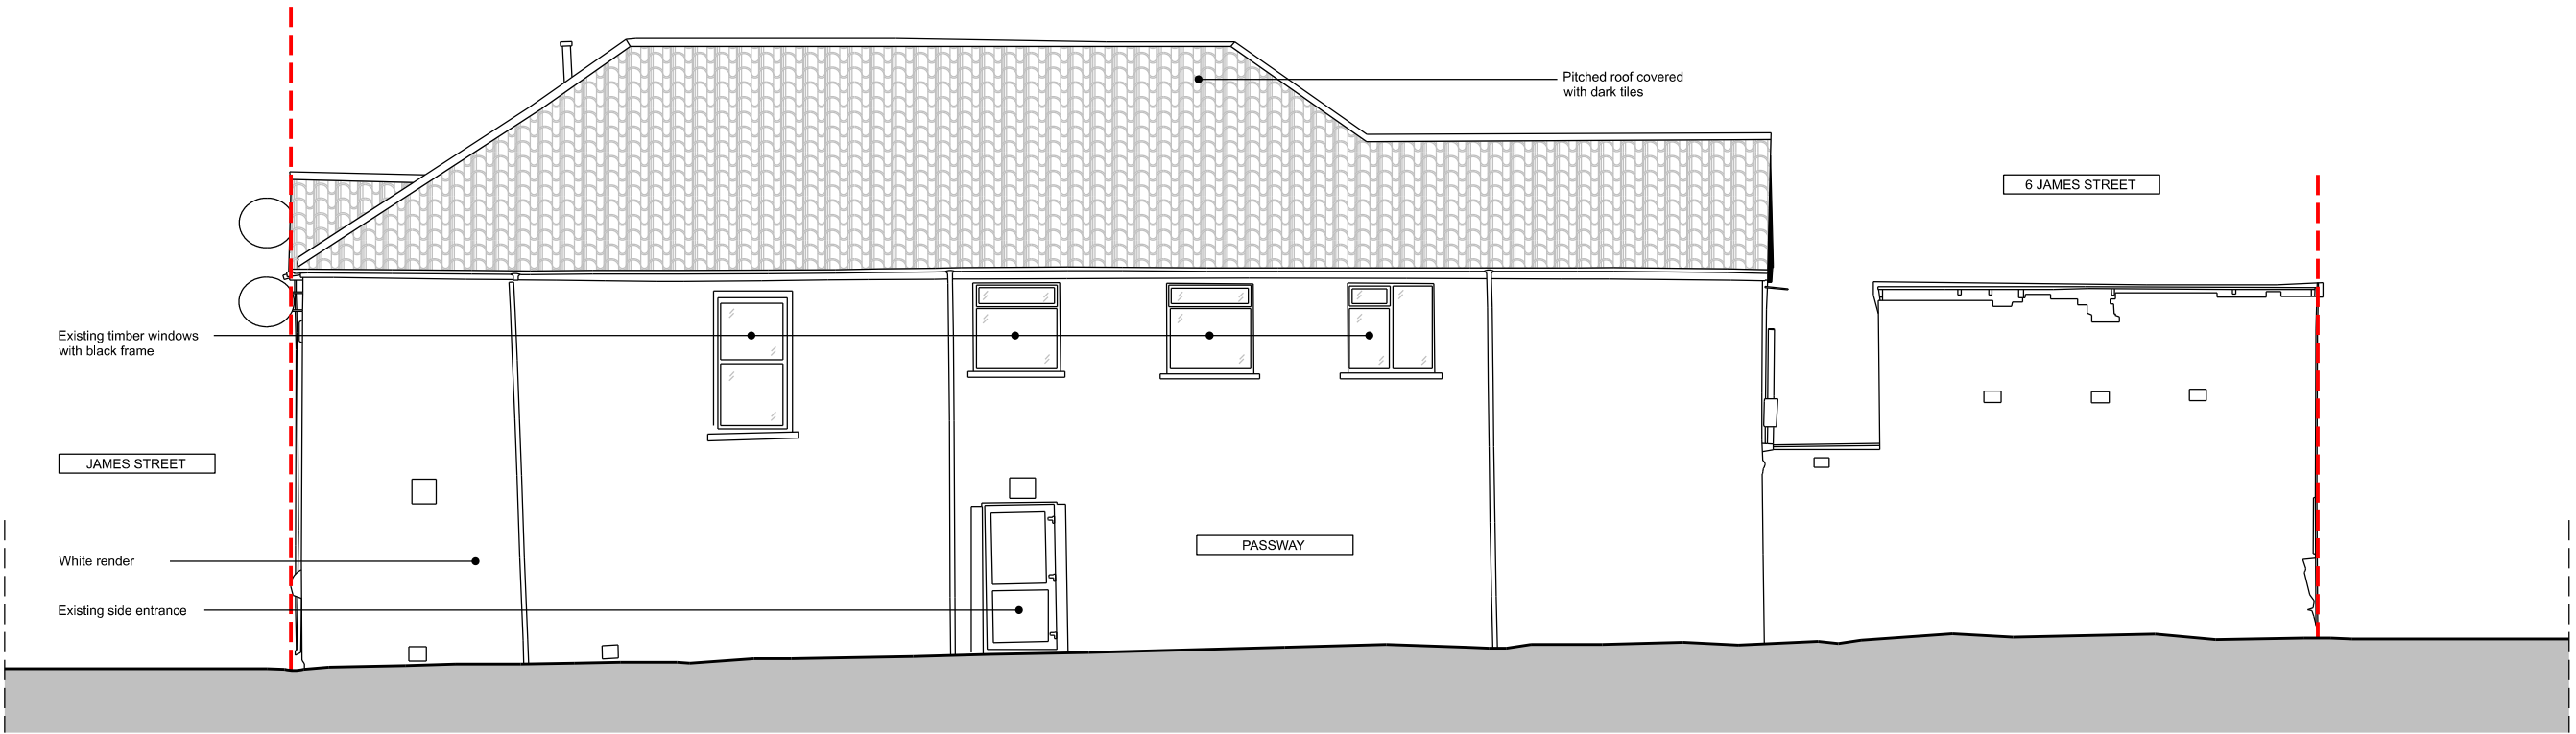

01
EXISTING RIGHT ELEVATION
1:100@A3

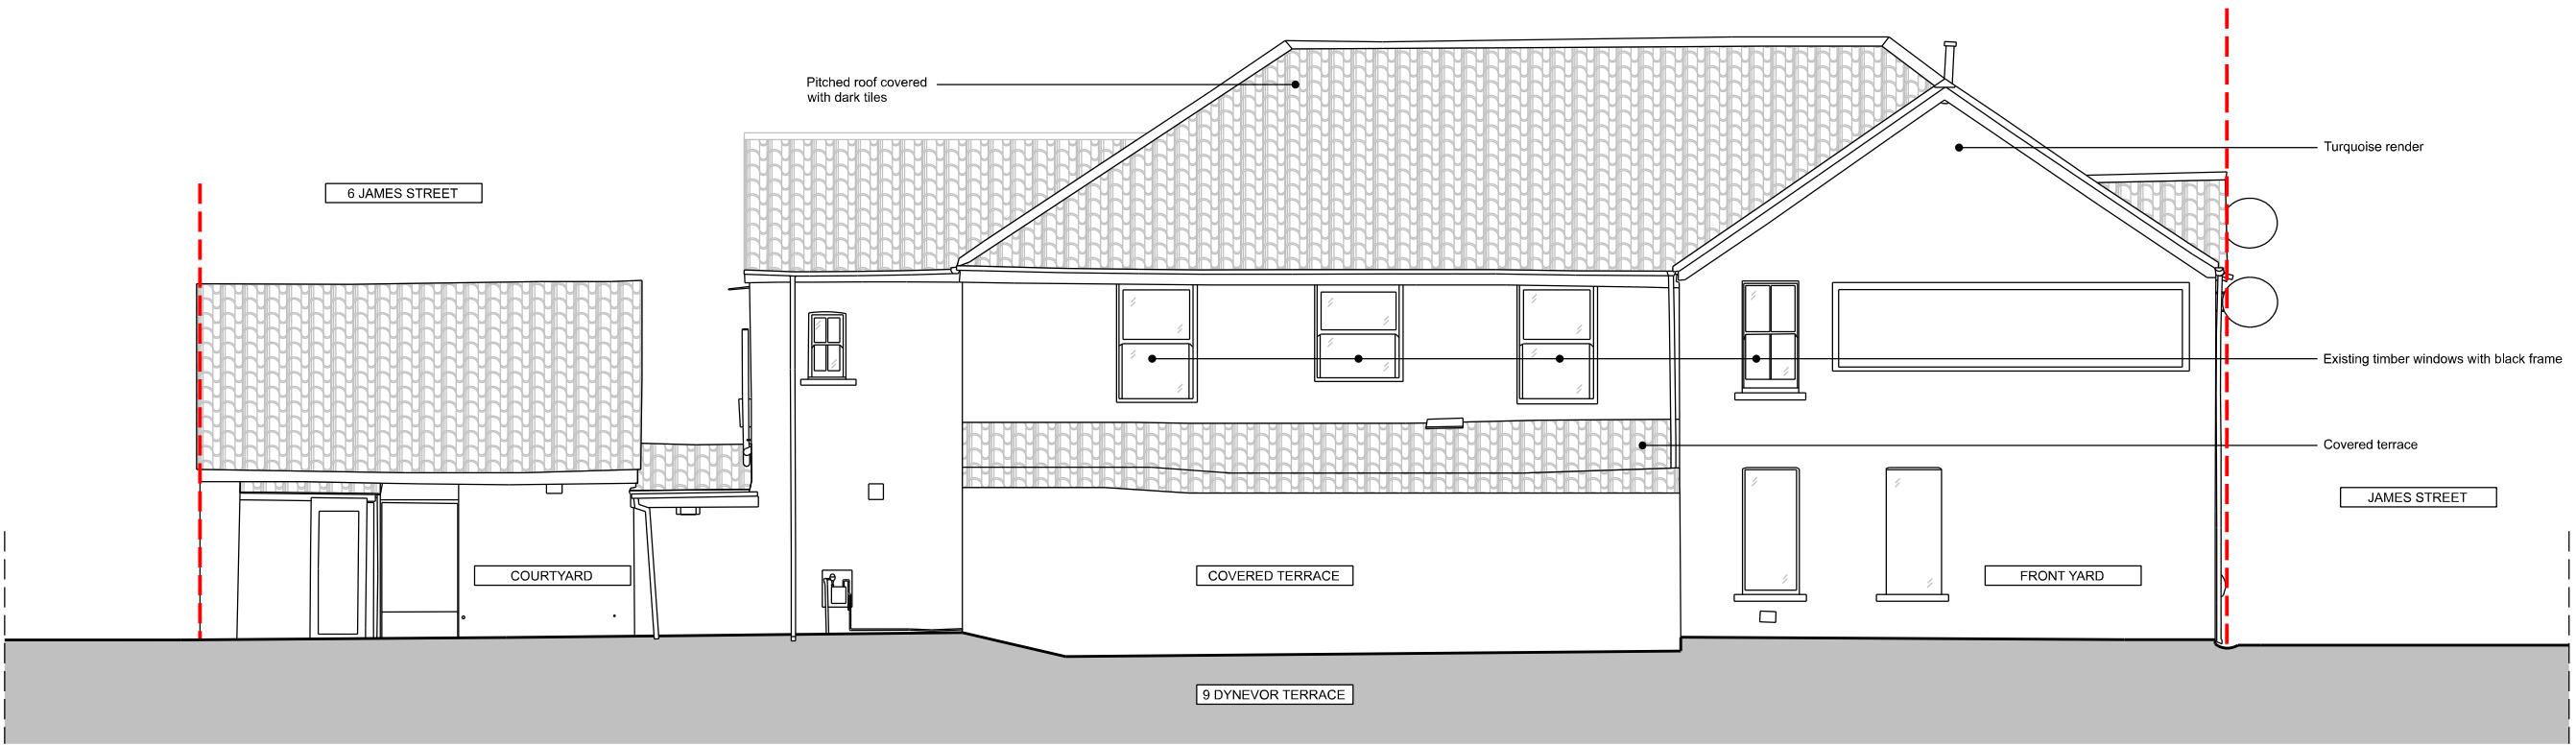

02
EXISTING LEFT ELEVATION
1:100@A3

 




windsorpatania
architects

1. This drawing remains copyright of Windsor & Patania Architects and may not be reproduced or copied without consent in writing.
2. Print out to actual scale. Do not scale drawing using figured dimensions only. All dimensions to be cross-checked on-site by the appointed contractor prior to manufacture and construction
3. Any discrepancies between site and drawings to be reported to the Windsor & Patania Architects immediately.
4. Read in conjunction with all relevant drawings and documentation produced by other consultants
5. All structural elements to be agreed with local authority Building Control prior to commencement of works.
6. Attention is drawn to the provisions of the party wall act 1996. Legal boundaries should be determined by others.
7. All suggested demolition works to be reviewed by a Structural Engineer and to be assessed on site prior to demolition.
8. All areas are approximate and are to be used for indicative purposes only. Areas don't take into account possible variations related to the impact of Site Conditions, Structure, Drainage and M&E.
9. Windsor & Patania Architects accepts no liability for any expense, loss or damage of whatsoever nature and however arising from any variation made to this drawing or in the execution of the work to which relates which has not been referred to them and their approval obtained.
10. Contractors to be responsible for the design and supply of all temporary works (i.e. bracing, propping, showing, tying, etc) and the security, stability, and safety of the building works.

--- Boundary line - indicative only

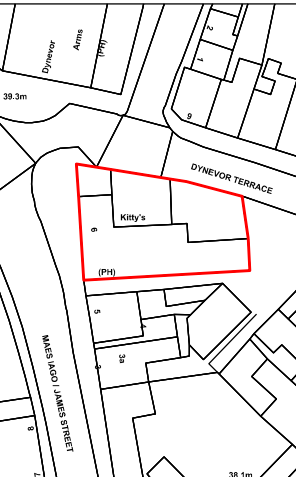

FL- Floor Level
SH- Window Sill Level
HH- Window Height
TL - Top Level

FL: Floor Level

Existing floor levels Existing in metres Above Ordnance Datum (m AOD) - tied to OS Datum. The datum reference based on sea level in Newlyn, Cornwall

Prepared by ADS Surveys, Andell House, Highfield Lane, Woodfalle, Salisbury, Wiltshire, SP5 2NG
Received 23/6/2023

Architect contact details
info@windsorpatania.com

London: 020 3011 2997
Cambridge: 01223 776 997
Liverpool: 0151 665 0997

Client
LARS BOS
500 Bourne Business Park, 5 Dashwood Lang Road, Addlestone, Surrey, KT15 2H3, GBR

Flats Conversion
Project Address
6 James St, Pontardawe, Swansea SA8 4LR


Drawing title
EXISTING SECTIONS

date
SEPTEMBER 2023


scale
1:100@A3

drawing number
S-10


sheet no.
10 OF 19

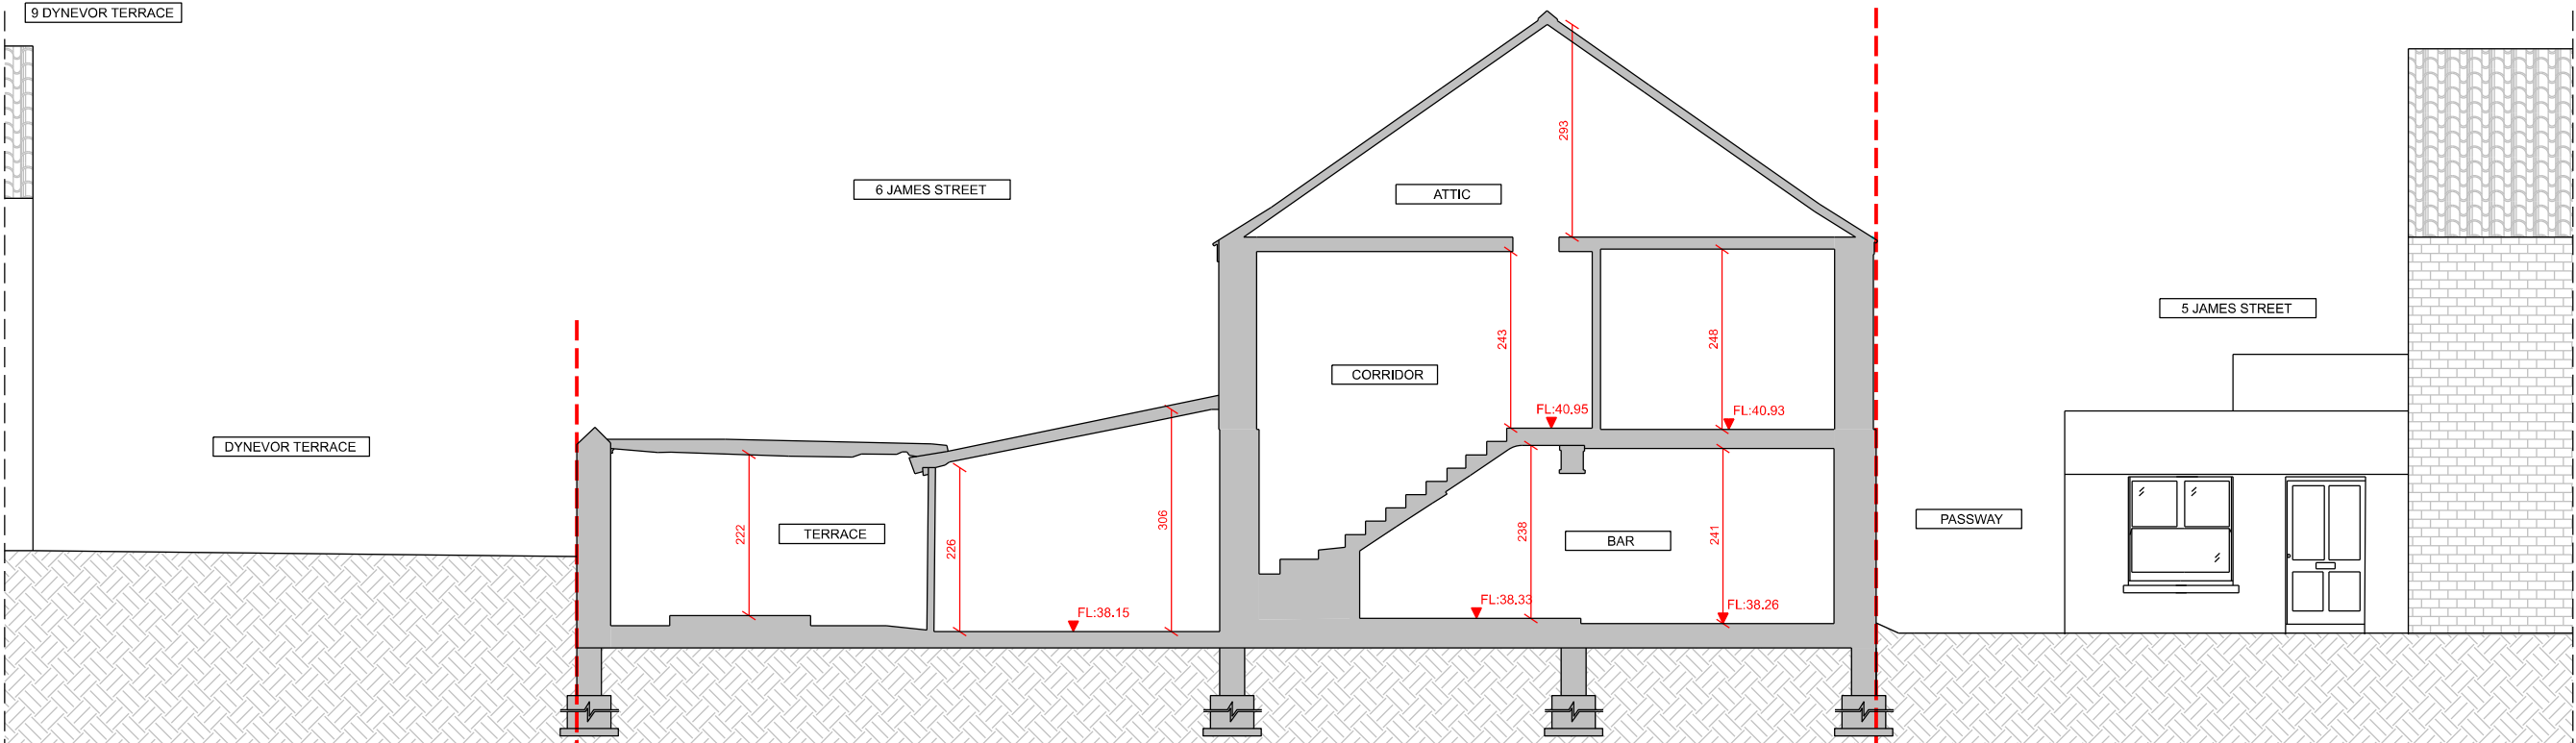

01 EXISTING CROSS SECTION
1:100@A3

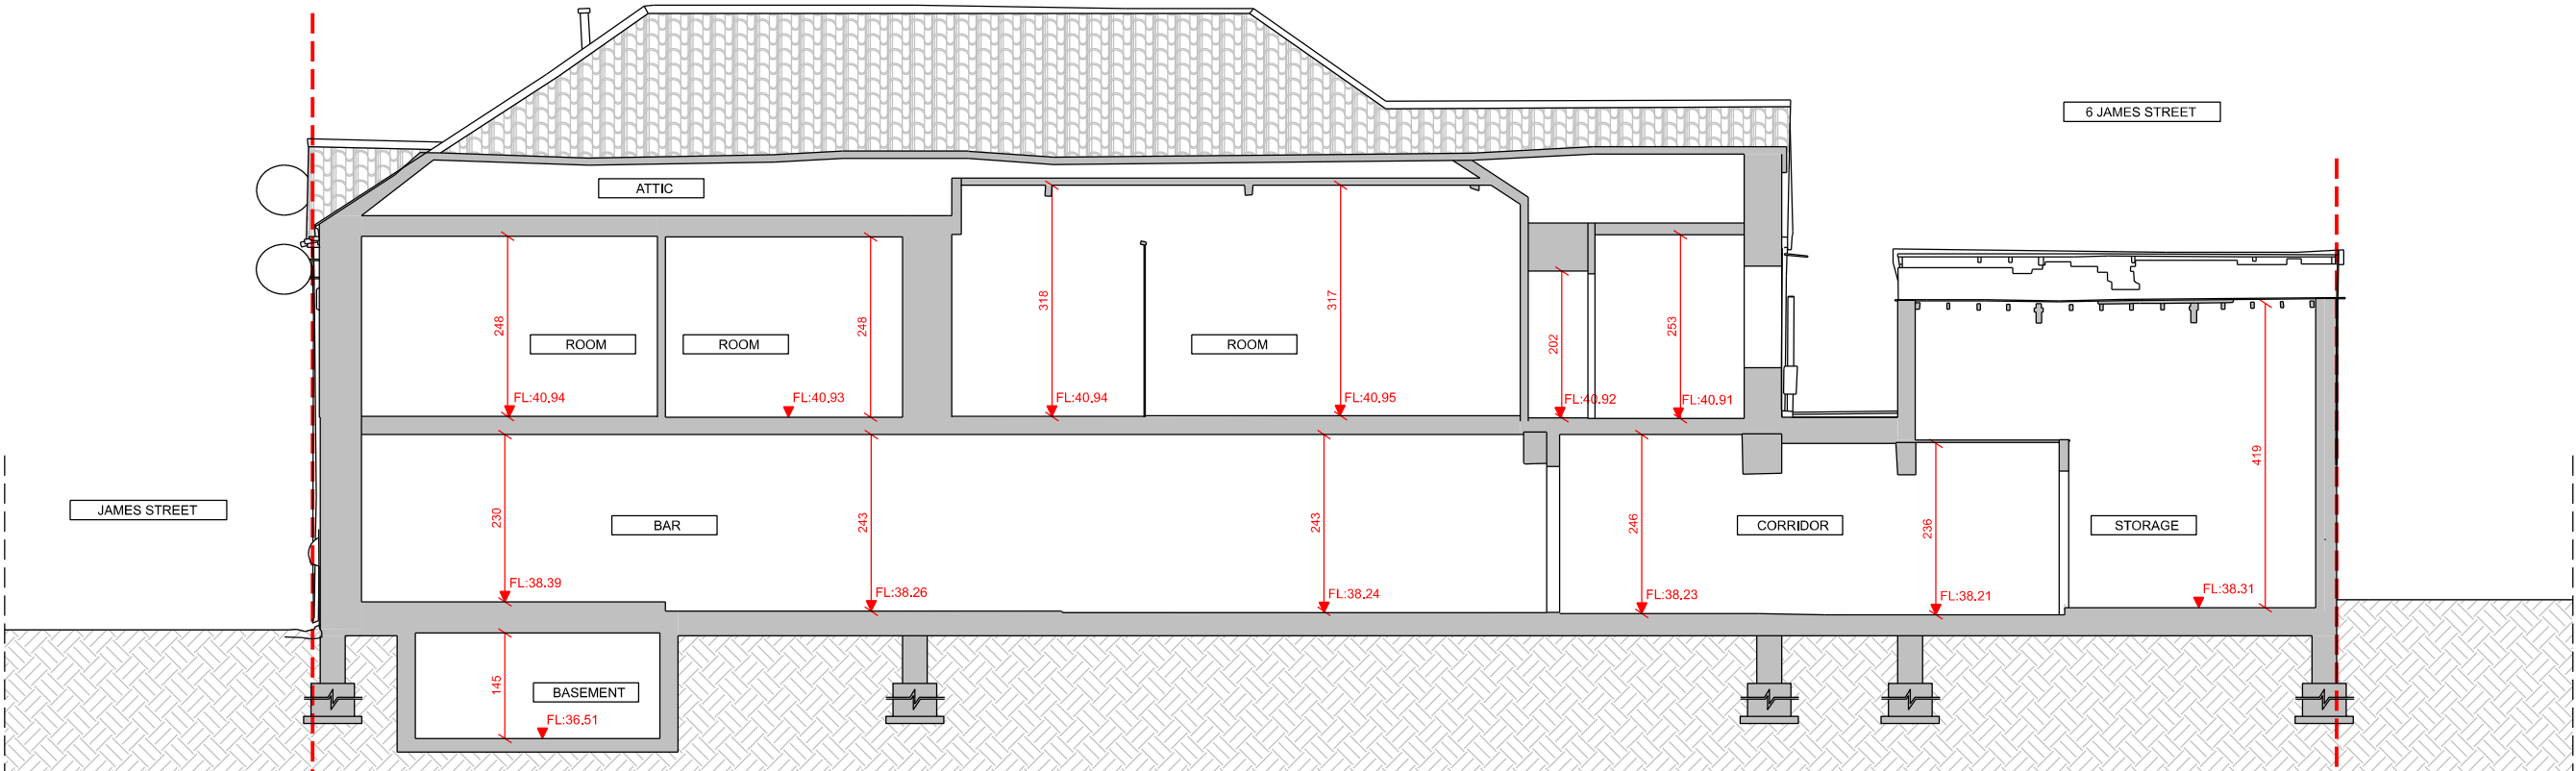


02 EXISTING LONGITUDINAL SECTION
1:100@A3

 



1. This drawing remains copyright of Windsor & Patania Architects and may not be reproduced or copied without consent in writing.
2. Print out to actual scale. Do not scale drawing use figured dimensions only. All dimensions to be cross-checked on-site by the appointed contractor prior to manufacture and construction
3. Any discrepancies between site and drawings to be reported to the Windsor & Patania Architects immediately.
4. Read in conjunction with all relevant drawings and documentation produced by other consultants
5. All structural elements to be agreed with local authority Building Control prior to commencement of works.
6. Attention is drawn to the provisions of the party wall act 1996. Legal boundaries should be determined by others.
7. All suggested demolition works to be reviewed by a Structural Engineer and to be assessed on site prior to demolition.
8. All areas are approximate and are to be used for indicative purposes only. Areas don't take into account possible variations related to the impact of Site Conditions, Structure, Drainage and M&E.
9. Windsor & Patania Architects accepts no liability for any expense, loss or damage of whatsoever nature and however arising from any variation made to this drawing or in the execution of the work to which relates which has not been referred to them and their approval obtained.
10. Contractors to be responsible for the design and supply of all temporary works (i.e. bracing, propping, showing, tying, etc) and the security, stability, and safety of the building works.

--- Boundary line - indicative only

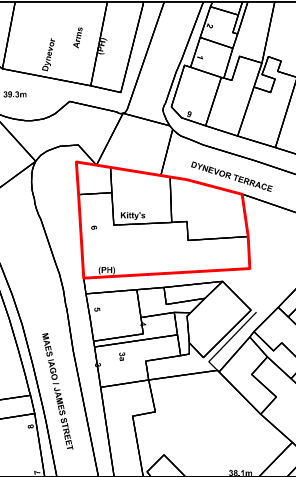

- Proposed Demolitions
- Boundary line - indicative only
- New build
- Existing

DRAFT-06

Architect contact details
info@windsorpatania.com
London: 020 3011 2997
Cambridge: 01223 776 997
Liverpool: 0151 665 0997


Client
LARS BOS
500 Bourne Business Park, 5 Dashwood Lang Road,
Addlestone, Surrey, KT15 2H1, GBR

Flats Conversion
Project Address
6 James St, Pontardawe, Swansea SA8 4LR

Drawing title
PROPOSED FLOOR PLANS

date
SEPTEMBER 2023
scale
1:500@A3

drawing number
S-11
sheet no.
11 OF 19

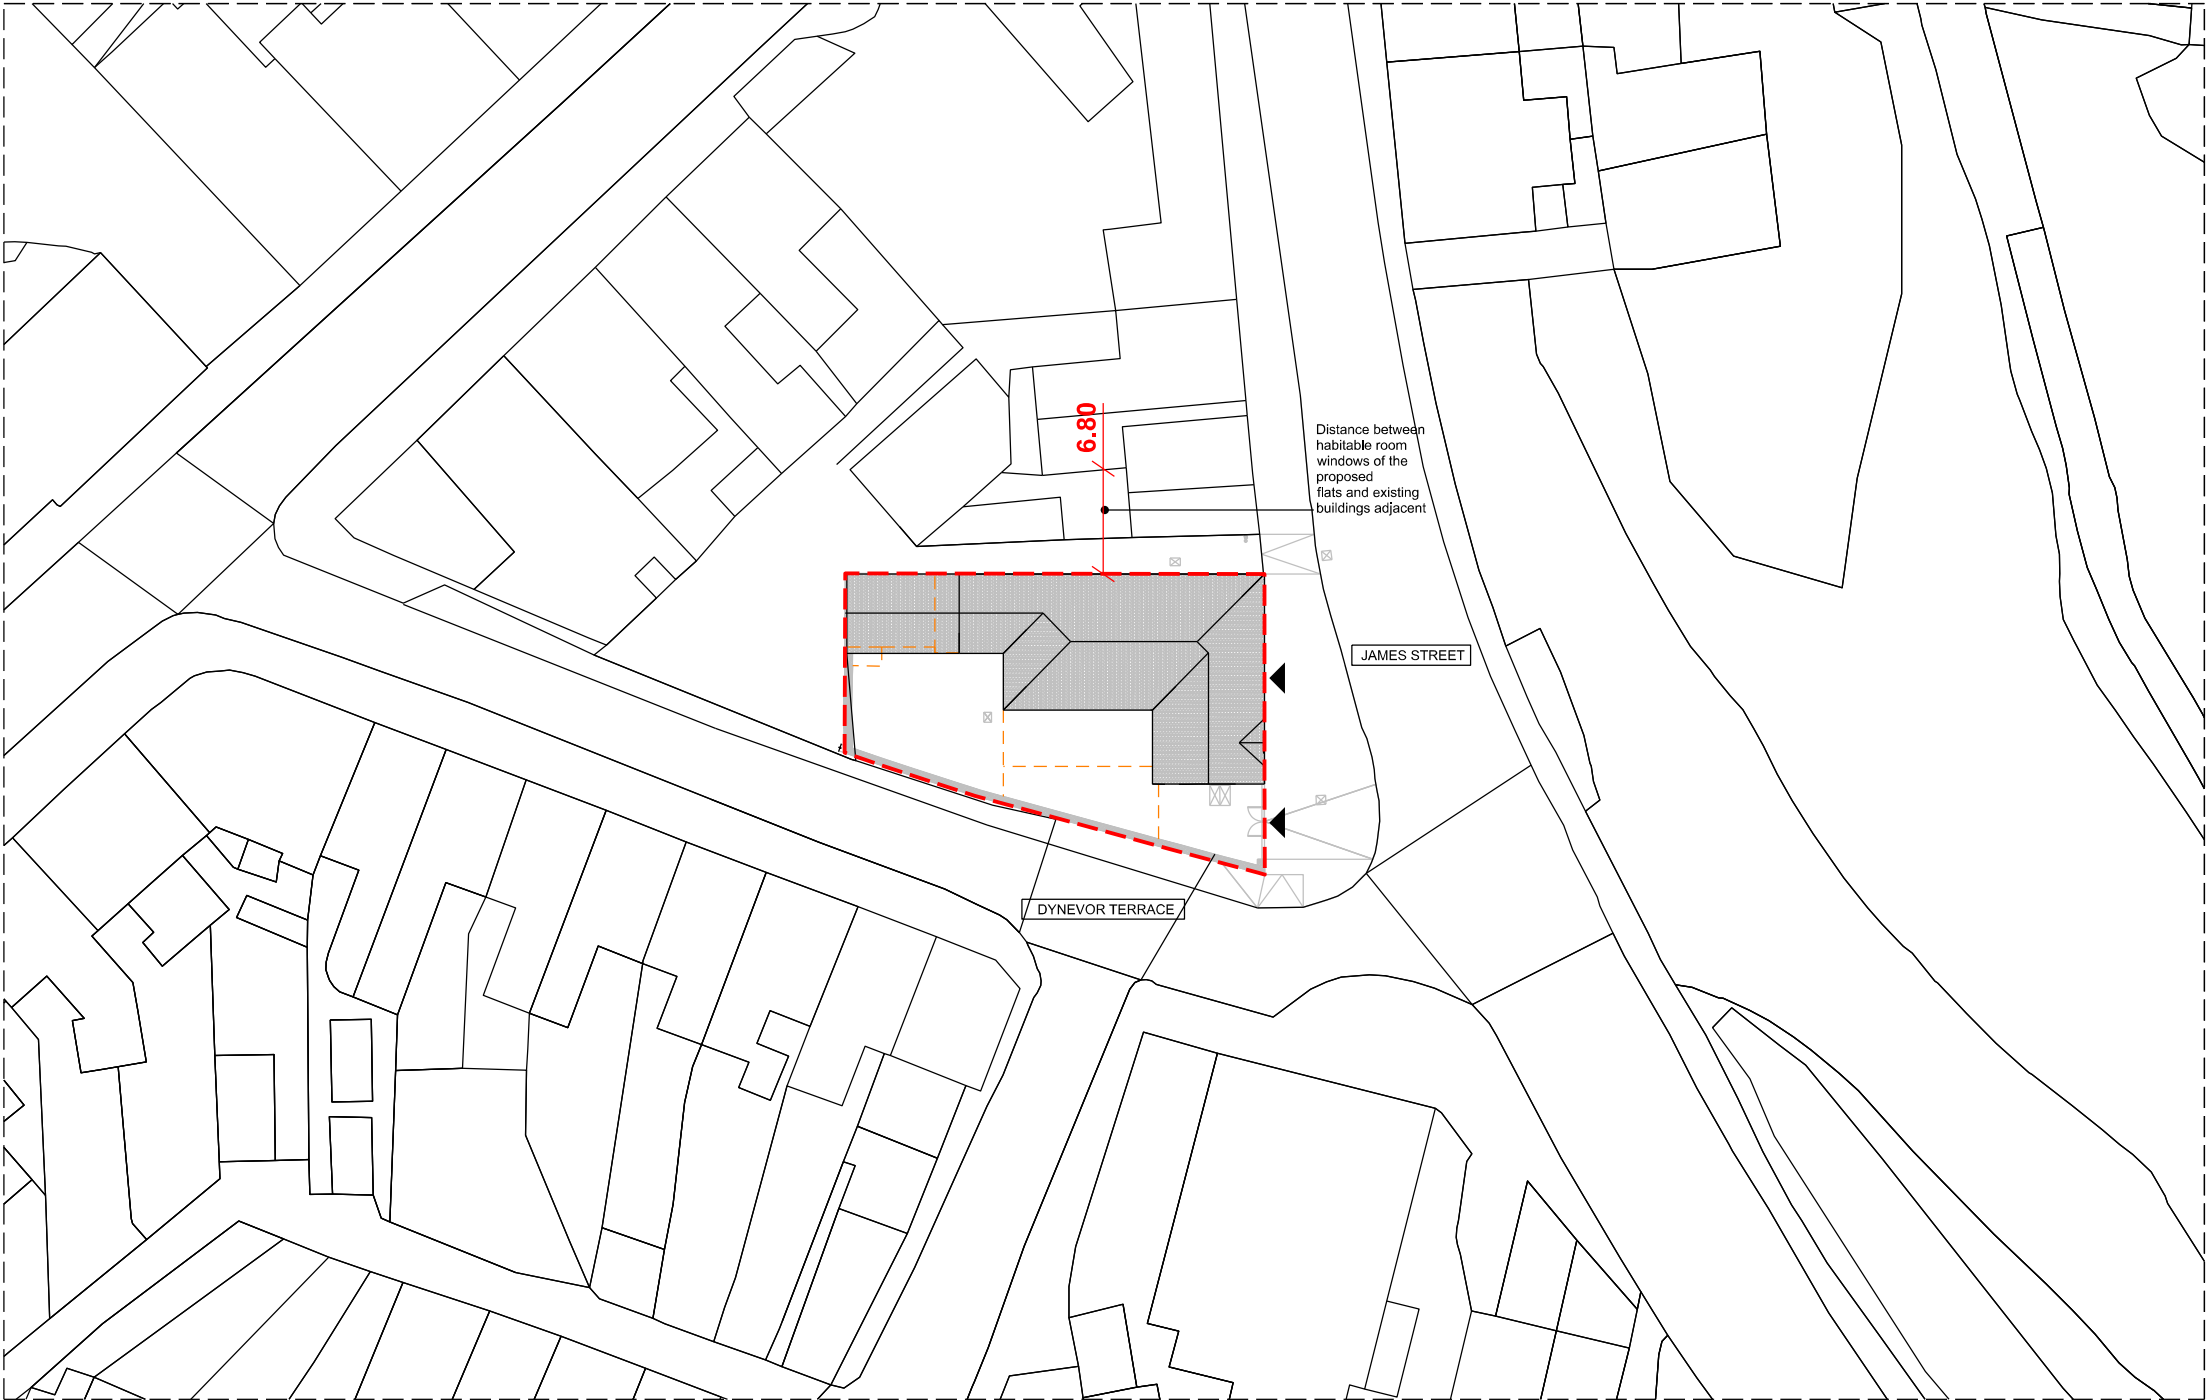

01 PROPOSED SITE PLAN

1:500@A3






windsorpatania
architects

1. This drawing remains copyright of Windsor & Patania Architects and may not be reproduced or copied without consent in writing.
2. Print out to actual scale. Do not scale drawing using figured dimensions only. All dimensions to be cross-checked on-site by the appointed contractor prior to manufacture and construction
3. Any discrepancies between site and drawings to be reported to the Windsor & Patania Architects immediately.
4. Read in conjunction with all relevant drawings and documentation produced by other consultants
5. All structural elements to be agreed with local authority Building Control prior to commencement of works.
6. Attention is drawn to the provisions of the party wall act 1996. Legal boundaries should be determined by others.
7. All suggested demolition works to be reviewed by a Structural Engineer and to be assessed on site prior to demolition.
8. All areas are approximate and are to be used for indicative purposes only. Areas don't take into account possible variations related to the impact of Site Conditions, Structure, Drainage and M&E.
9. Windsor & Patania Architects accepts no liability for any expense, loss or damage of whatsoever nature and however arising from any variation made to this drawing or in the execution of the work to which relates which has not been referred to them and their approval obtained.
10. Contractors to be responsible for the design and supply of all temporary works (i.e. bracing, propping, showing, tying, etc) and the security, stability, and safety of the building works.

--- Boundary line - indicative only

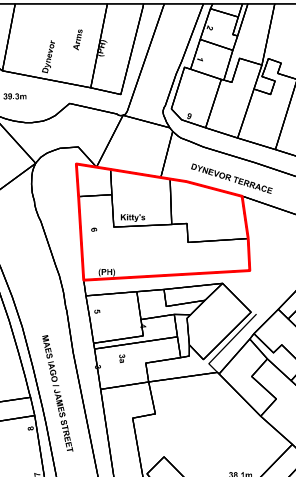

- Proposed Demolitions
- Boundary line - indicative only
- New build
- Existing

DRAFT-06

Architect contact details
info@windsorpatania.com
London: 020 3011 2997
Cambridge: 01223 776 997
Liverpool: 0151 665 0997

Client
LARS BOS
500 Bourne Business Park, 5 Dashwood Lang Road,
Addlestone, Surrey, KT15 2H3, GBR

Flats Conversion
Project Address
6 James St, Pontardawe, Swansea SA8 4LR


Drawing title
PROPOSED FLOOR PLANS

date
SEPTEMBER 2023


scale
1:100@A3

drawing number
S-12

sheet no.
12 OF 19

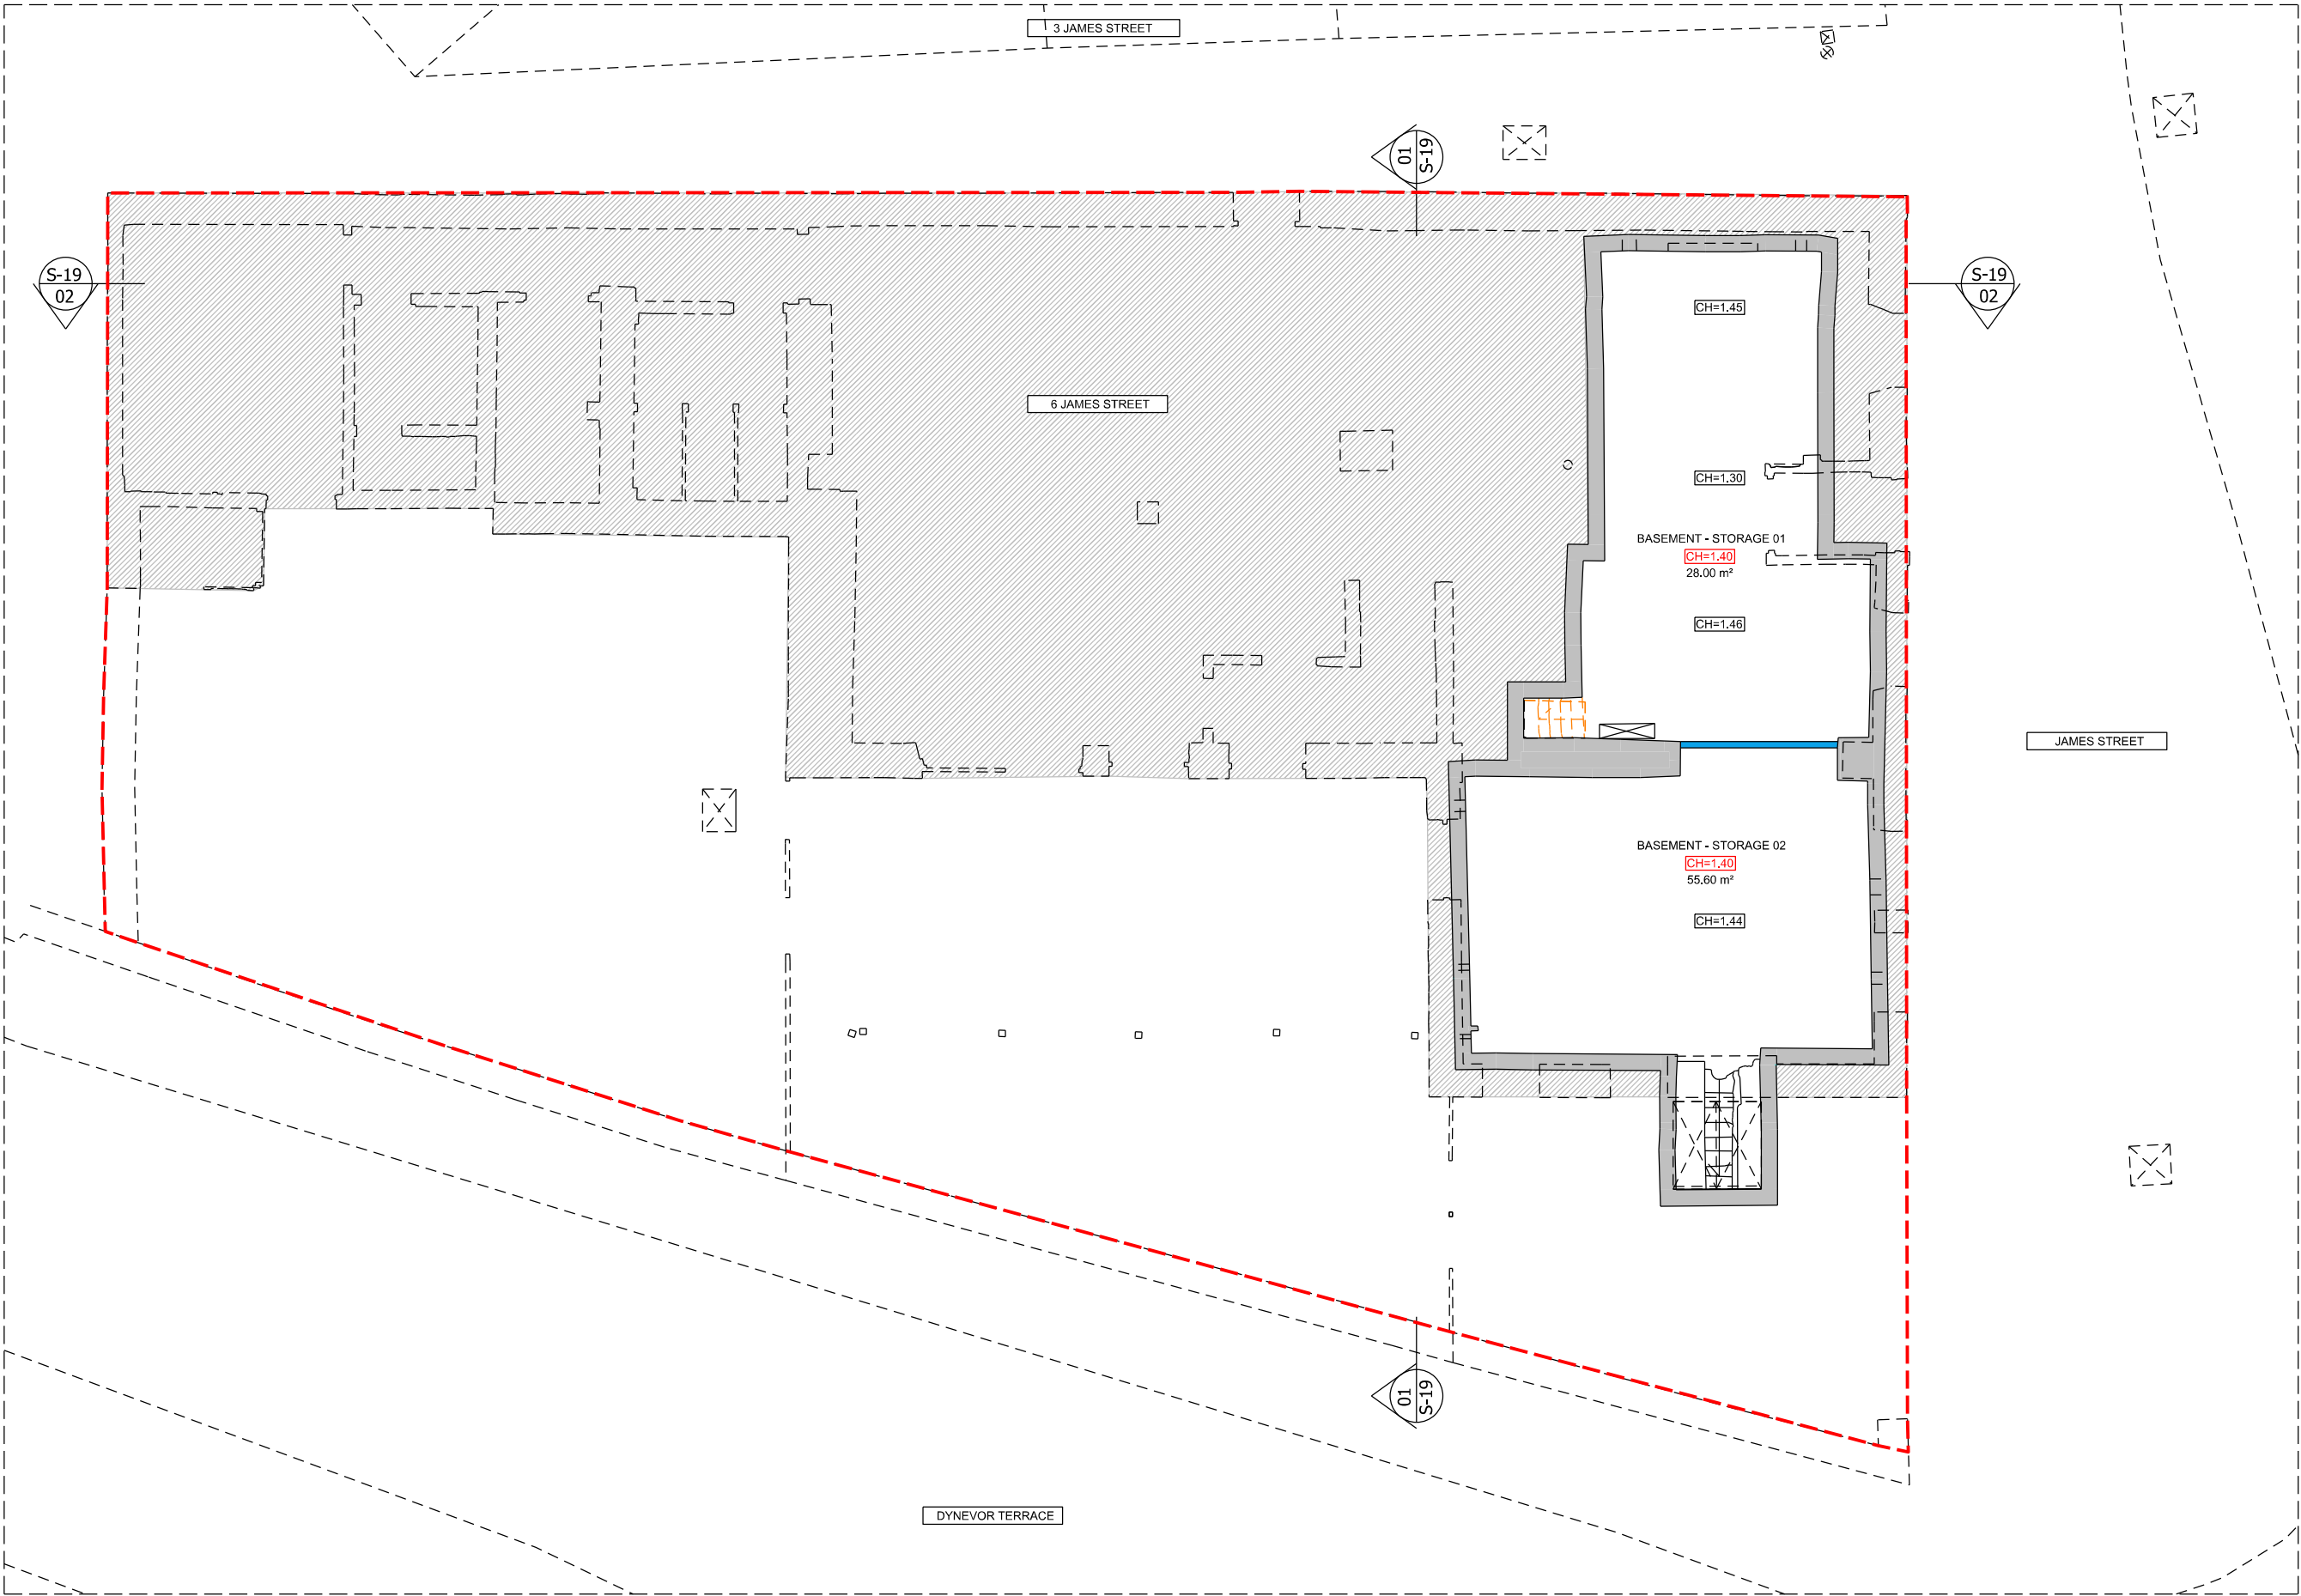

01
PROPOSED BASEMENT PLAN
1:100@A3

 




windsorpatania architects

- This drawing remains copyright of Windsor & Patania Architects and may not be reproduced or copied without consent in writing.
- Print out to actual scale. Do not scale drawing using figured dimensions only. All dimensions to be cross-checked on-site by the appointed contractor prior to manufacture and construction.
- Any discrepancies between site and drawings to be reported to the Windsor & Patania Architects immediately.
- Read in conjunction with all relevant drawings and documentation produced by other consultants.
- All structural elements to be agreed with local authority Building Control prior to commencement of works.
- Attention is drawn to the provisions of the party wall act 1996. Legal boundaries should be determined by others.
- All suggested demolition works to be reviewed by a Structural Engineer and to be assessed on site prior to demolition.
- All areas are approximate and are to be used for indicative purposes only. Areas don't take into account possible variations related to the impact of Site Conditions, Structure, Drainage and M&E.
- Windsor & Patania Architects accepts no liability for any expense, loss or damage of whatsoever nature and however arising from any variation made to this drawing or in the execution of the work to which relates which has not been referred to them and their approval obtained.
- Contractors to be responsible for the design and supply of all temporary works (i.e. bracing, propping, showing, tying, etc) and the security, stability, and safety of the building works.

--- Boundary line - indicative only

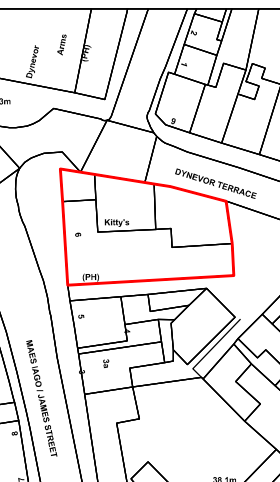

- Proposed Demolitions
- Boundary line - indicative only
- New build
- Existing

DRAFT-06

Architect contact details
info@windsorpatania.com
London: 020 3011 2997
Cambridge: 01223 776 997
Liverpool: 0151 665 0997

Client
LARS BOS
500 Bourne Business Park, 5 Dashwood Lang Road,
Addlestone, Surrey, KT15 2HJ, GBR


Flats Conversion
Project Address
6 James St, Pontardawe, Swansea SA8 4LR

Drawing title
PROPOSED FLOOR PLANS

date
SEPTEMBER 2023

drawing number
S-13

sheet no.
13 OF 19

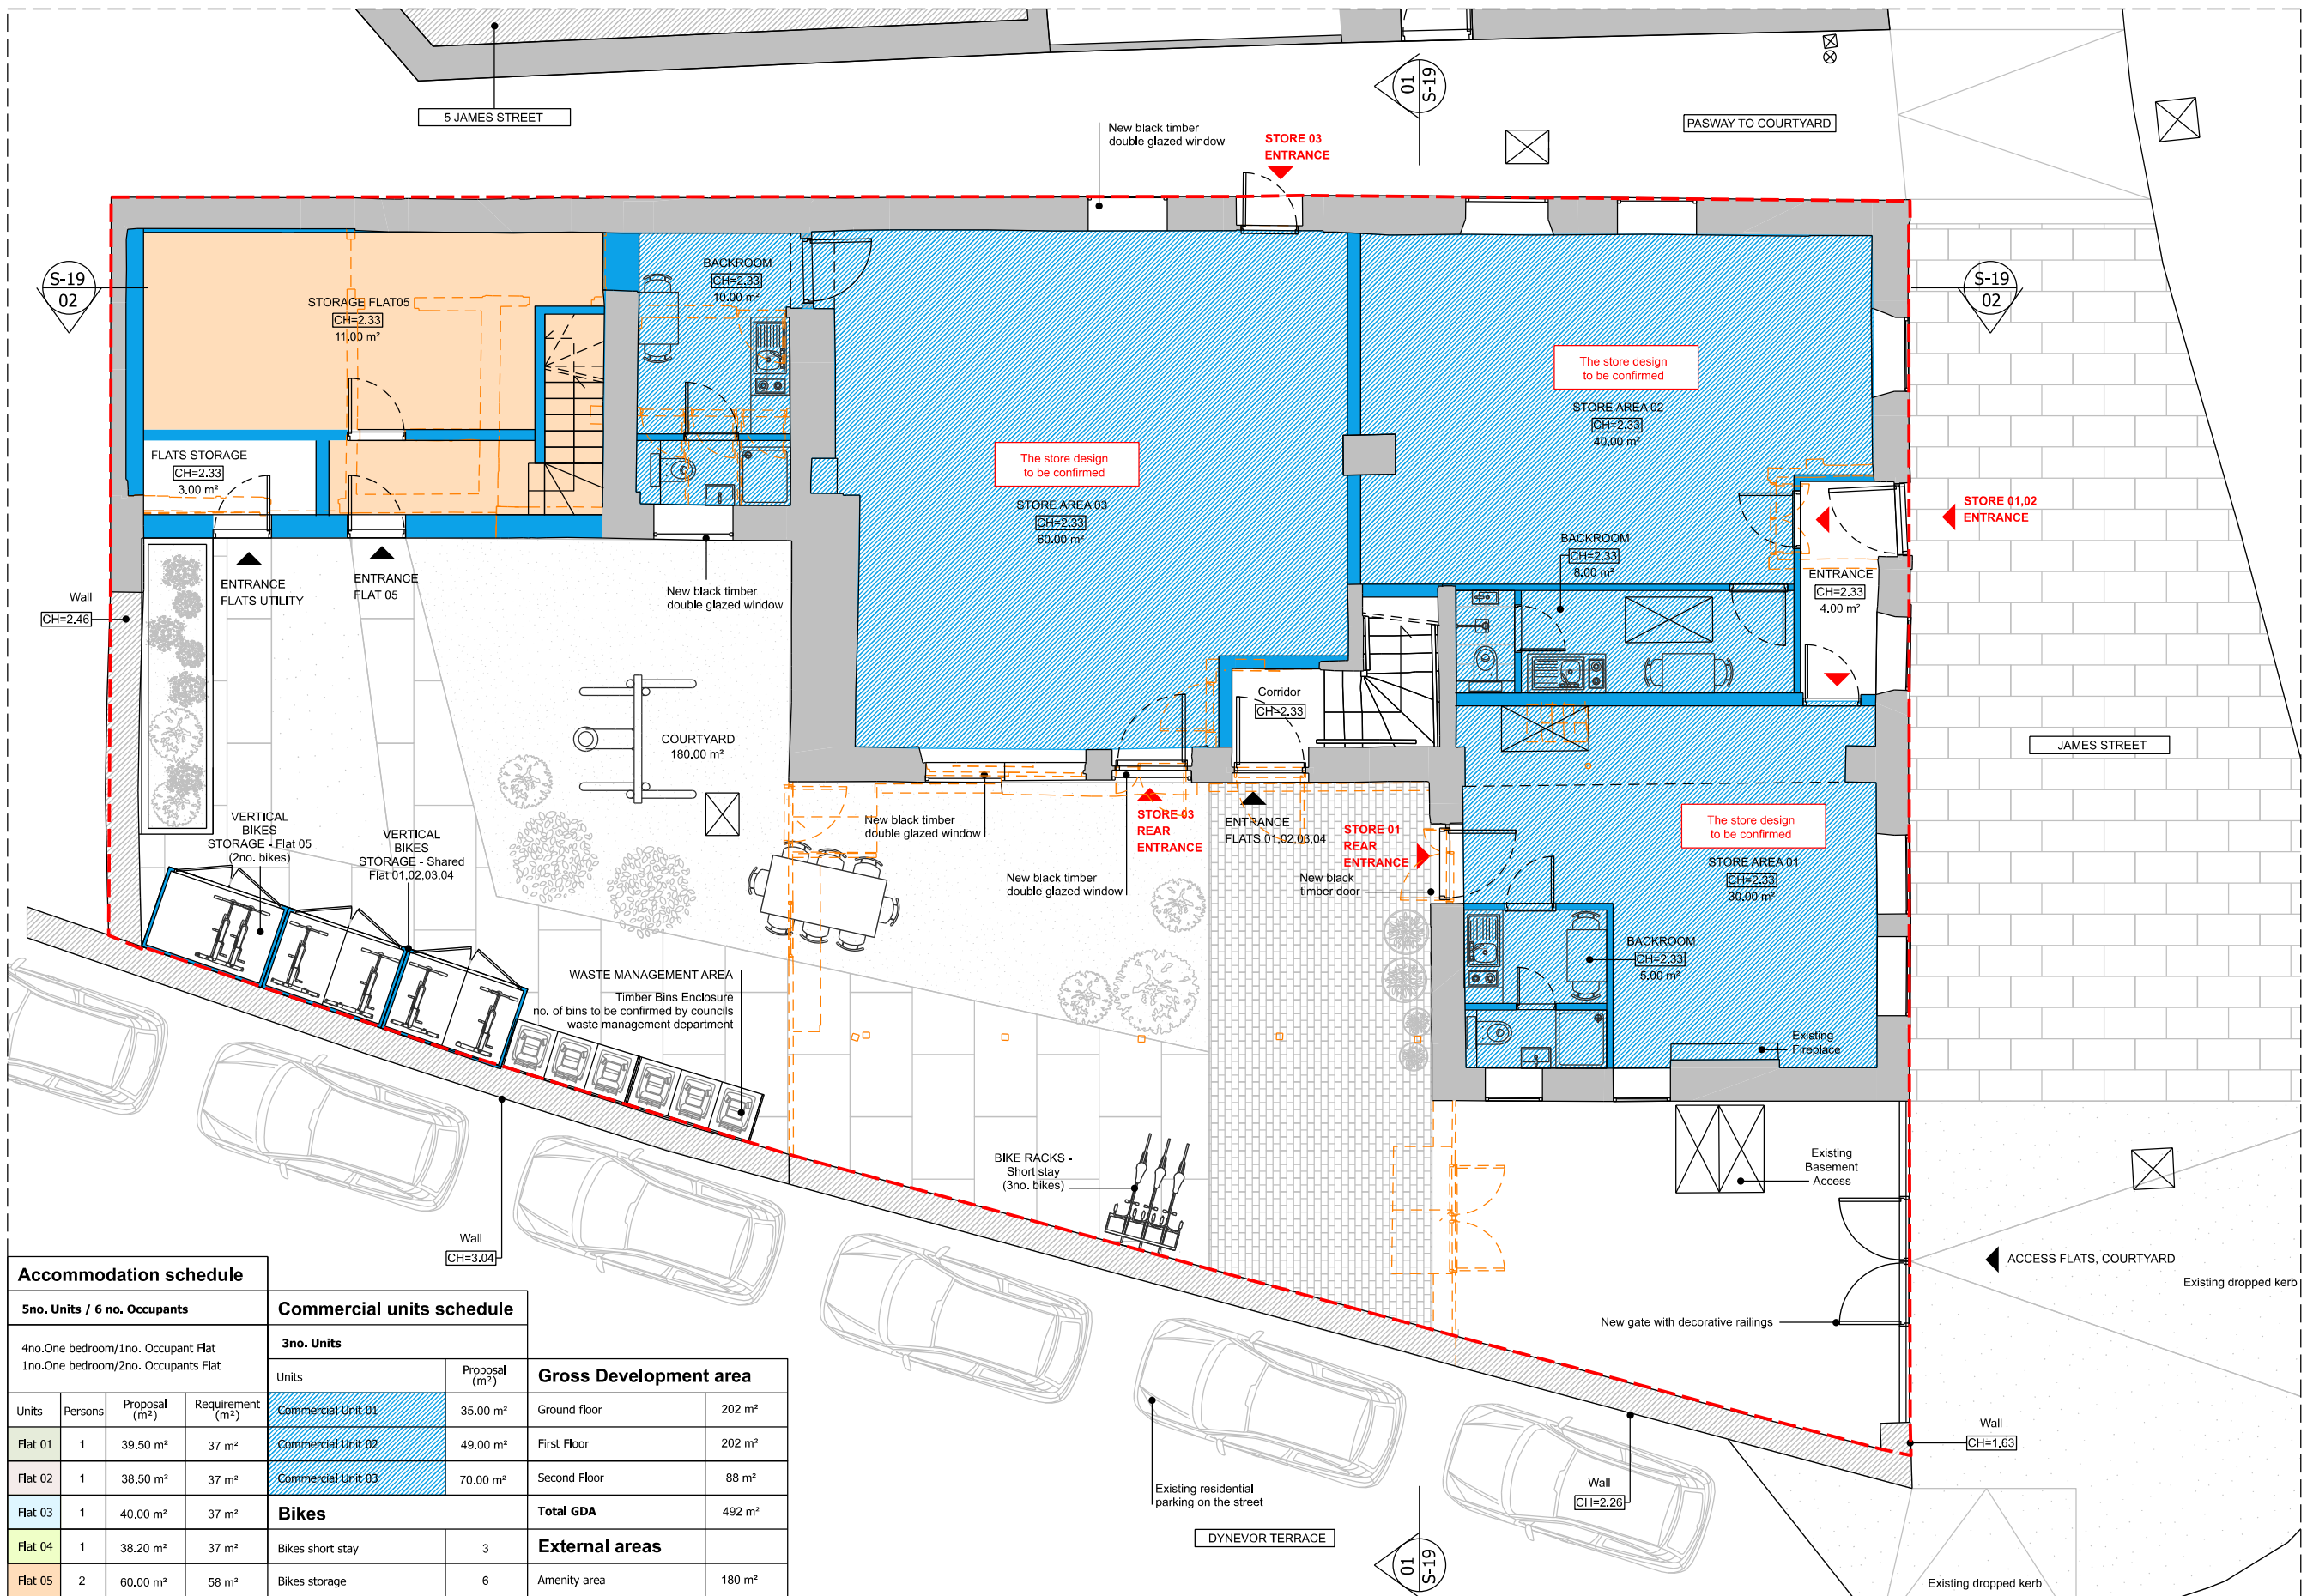

Accommodation schedule

5no. Units / 6 no. Occupants
4no. One bedroom/1no. Occupant Flat
1no. One bedroom/2no. Occupants Flat

Units	Persons	Proposal (m²)	Requirement (m²)
Flat 01	1	39.50 m²	37 m²
Flat 02	1	38.50 m²	37 m²
Flat 03	1	40.00 m²	37 m²
Flat 04	1	38.20 m²	37 m²
Flat 05	2	60.00 m²	58 m²

Commercial units schedule

Units	Proposal (m²)
Commercial Unit 01	35.00 m²
Commercial Unit 02	49.00 m²
Commercial Unit 03	70.00 m²


Bikes	Proposal
Bikes short stay	3
Bikes storage	6

Gross Development area	Area
Ground floor	202 m²
First Floor	202 m²
Second Floor	88 m²
Total GDA	492 m²
External areas	Area
Amenity area	180 m²

PROPOSED GROUND FLOOR PLAN

01
1:100@A3

M 1:100

 




windsorpatania
architects

- This drawing remains copyright of Windsor & Patania Architects and may not be reproduced or copied without consent in writing.
- Print out to actual scale. Do not scale drawing using figured dimensions only. All dimensions to be checked on-site by the appointed contractor prior to manufacture and construction.
- Any discrepancies between site and drawings to be reported to the Windsor & Patania Architects immediately.
- Read in conjunction with all relevant drawings and documentation produced by other consultants.
- All structural elements to be agreed with local authority Building Control prior to commencement of works.
- Attention is drawn to the provisions of the party wall act 1996. Legal boundaries should be determined by others.
- All suggested demolition works to be reviewed by a Structural Engineer and to be assessed on site prior to demolition.
- All areas are approximate and are to be used for indicative purposes only. Areas don't take into account possible variations related to the impact of Site Conditions, Structure, Drainage and M&E.
- Windsor & Patania Architects accepts no liability for any expense, loss or damage of whatsoever nature and however arising from any variation made to this drawing or in the execution of the work to which relates which has not been referred to them and their approval obtained.
- Contractors to be responsible for the design and supply of all temporary works (i.e. bracing, propping, showing, tying, etc.) and the security, stability, and safety of the building works.

--- Boundary line - indicative only

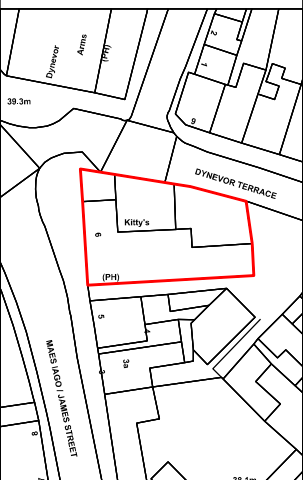

- Proposed Demolitions
- Boundary line - indicative only
- New build
- Existing

DRAFT-06

Architect contact details
info@windsorpatania.com
London: 020 3011 2997
Cambridge: 01223 776 997
Liverpool: 0151 665 0997


Client
LARS BOS
500 Bourne Business Park, 5 Dashwood Lang Road,
Addlestone, Surrey, KT15 2H1, GBR

Flats Conversion
Project Address
6 James St, Pontardawe, Swansea SA8 4LR

Drawing title
PROPOSED FLOOR PLANS

date
SEPTEMBER 2023
sheet no.
S-14

14 OF 19

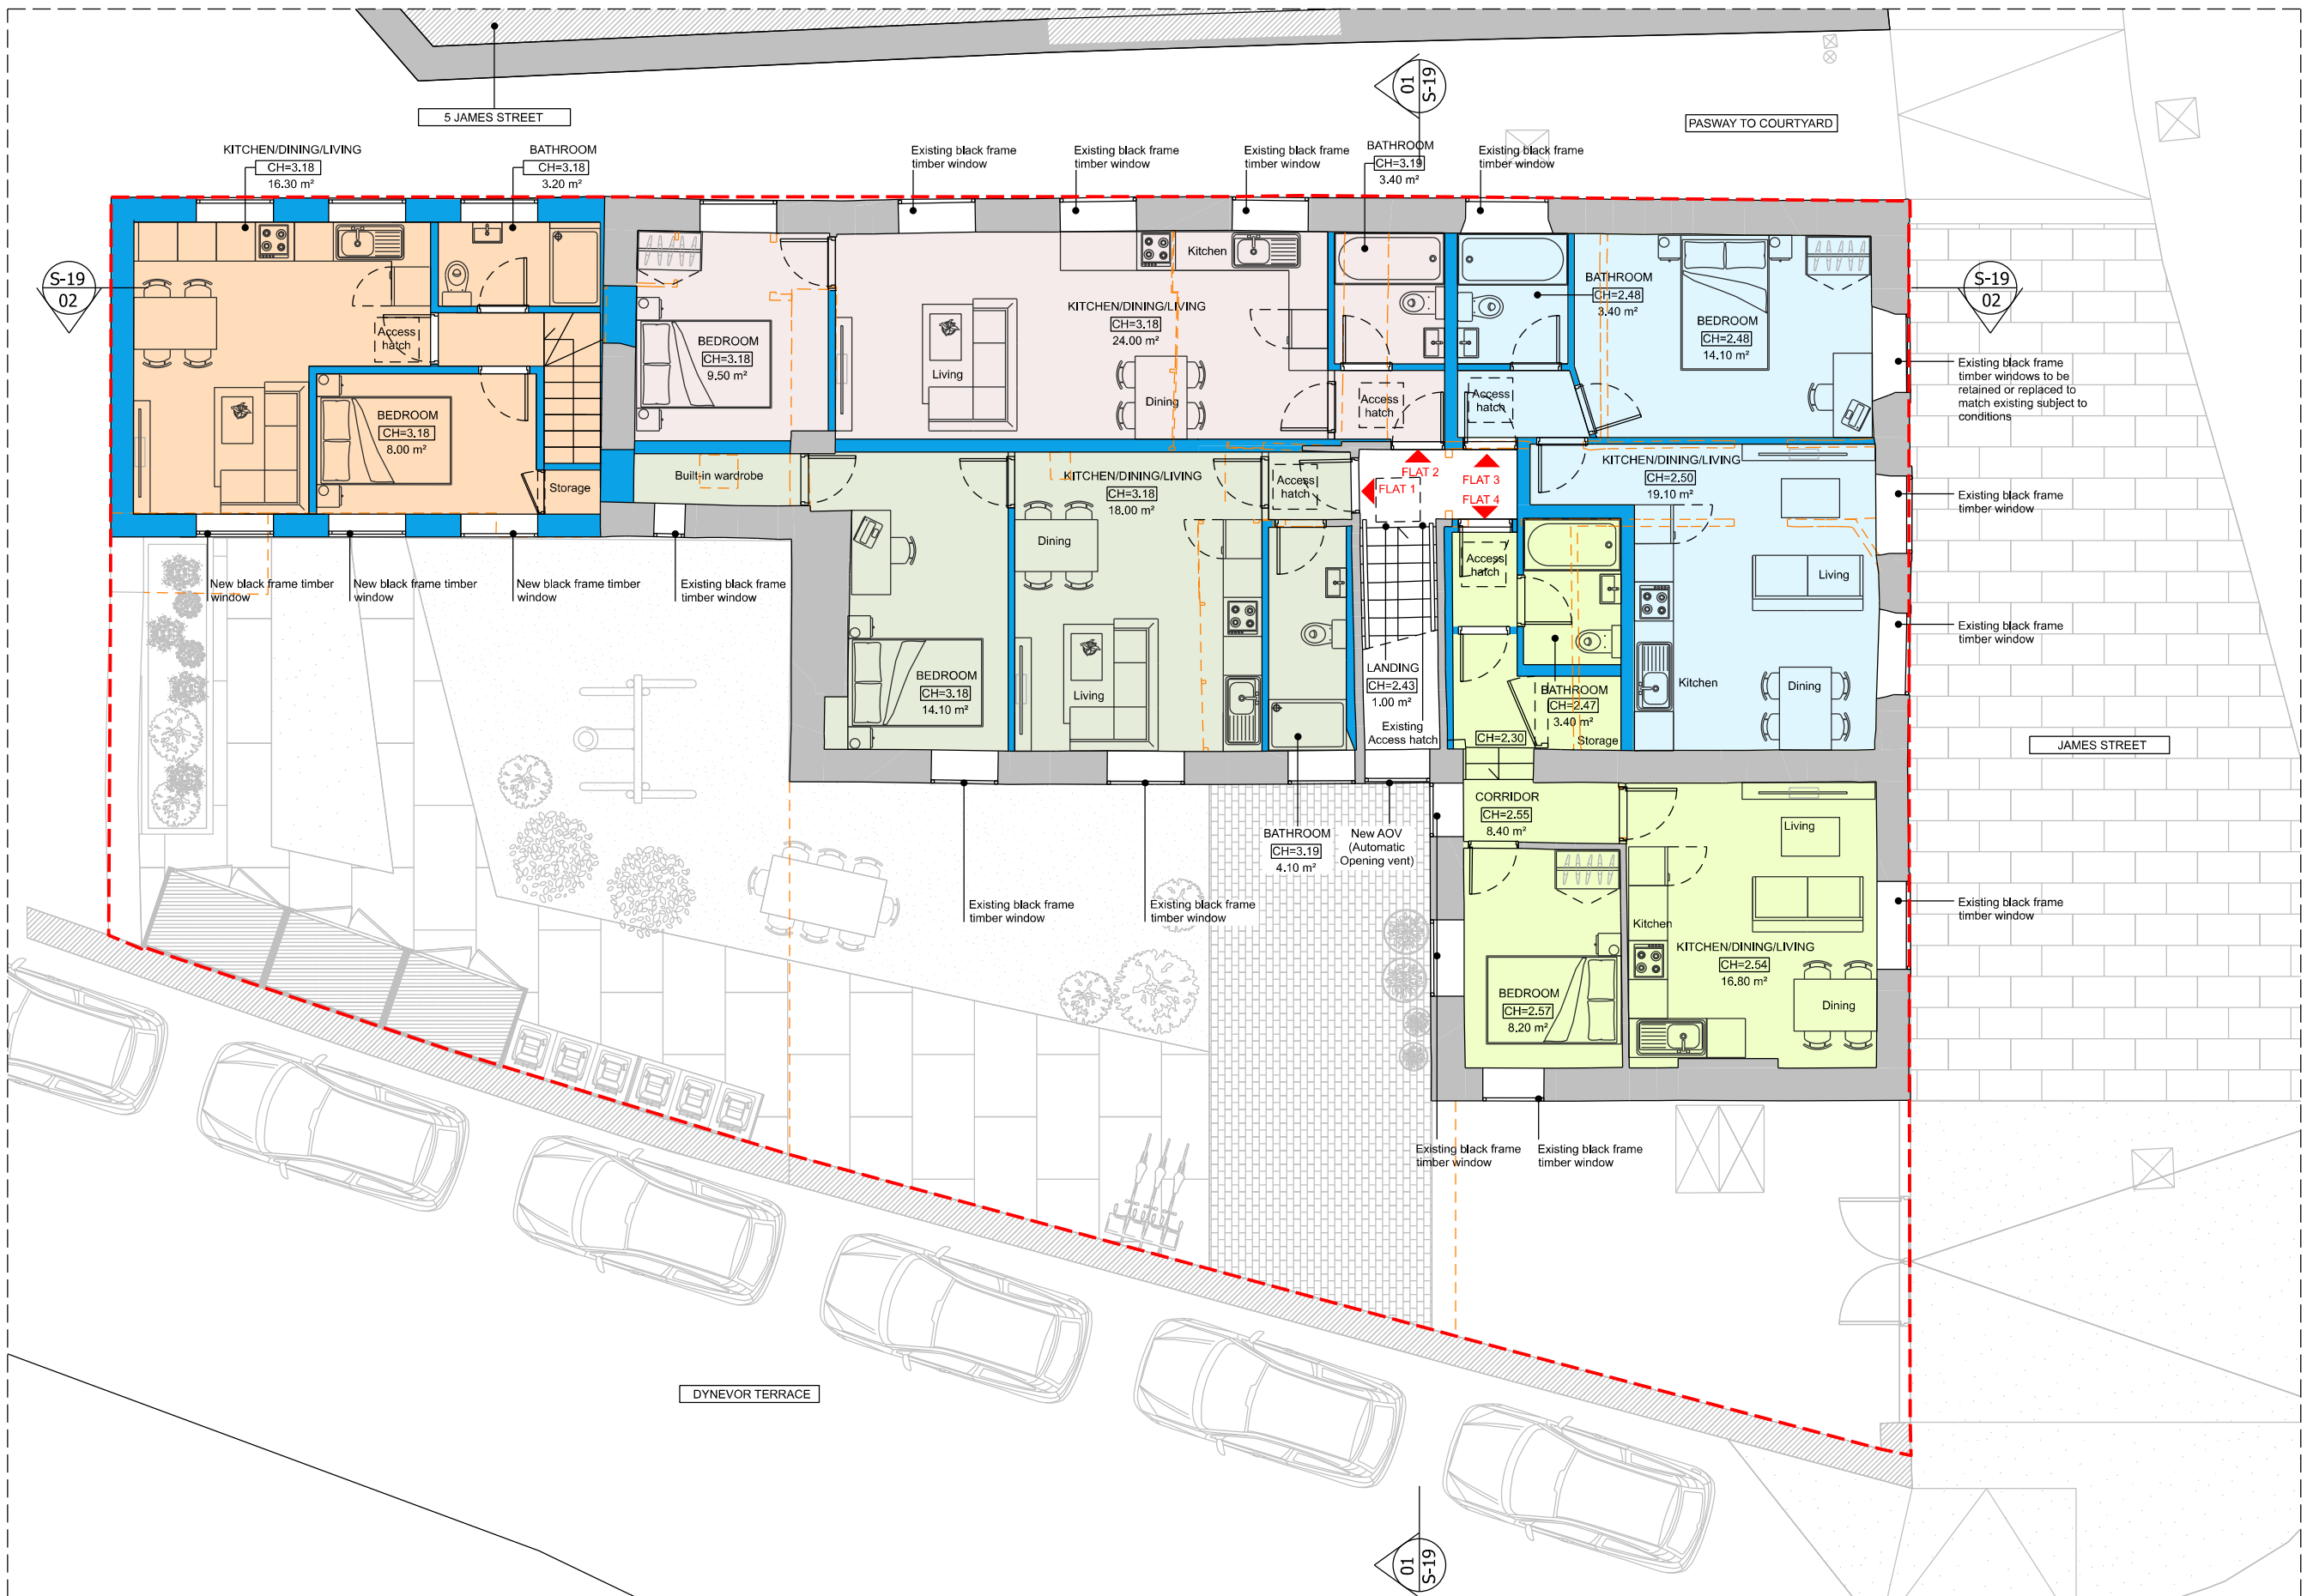

PROPOSED FIRST FLOOR PLAN

1:100@A3

01


M 1:100
0 1 2 3 4 5 6 7 8 9 10 [m]



windsorpatania
architects

- This drawing remains copyright of Windsor & Patania Architects and may not be reproduced or copied without consent in writing.
- Print out to actual scale. Do not scale drawing using figured dimensions only. All dimensions to be cross-checked on-site by the appointed contractor prior to manufacture and construction
- Any discrepancies between site and drawings to be reported to the Windsor & Patania Architects immediately.
- Read in conjunction with all relevant drawings and documentation produced by other consultants
- All structural elements to be agreed with local authority Building Control prior to commencement of works.
- Attention is drawn to the provisions of the party wall act 1996. Legal boundaries should be determined by others.
- All suggested demolition works to be reviewed by a Structural Engineer and to be assessed on site prior to demolition.
- All areas are approximate and are to be used for indicative purposes only. Areas don't take into account possible variations related to the impact of Site Conditions, Structure, Drainage and M&E.
- Windsor & Patania Architects accepts no liability for any expense, loss or damage of whatsoever nature and however arising from any variation made to this drawing or in the execution of the work to which relates which has not been referred to them and their approval obtained.
- Contractors to be responsible for the design and supply of all temporary works (i.e. bracing, propping, showing, tying, etc) and the security, stability, and safety of the building works.

--- Boundary line - indicative only

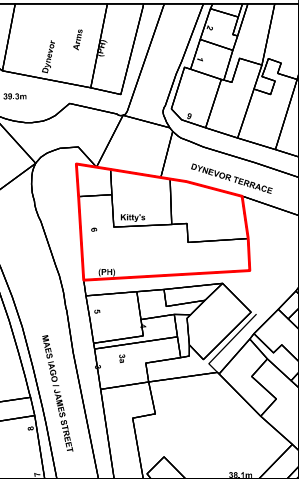

- Proposed Demolitions
- Boundary line - indicative only
- New build
- Existing

DRAFT-06

Architect contact details
info@windsorpatania.com
London: 020 3011 2997
Cambridge: 01223 776 997
Liverpool: 0151 665 0997


Client
LARS BOS
500 Bourne Business Park, 5 Dashwood Lang Road,
Addlestone, Surrey, KT15 2H3, GBR

Flats Conversion
Project Address
6 James St, Pontardawe, Swansea SA8 4LR


Drawing title
PROPOSED FLOOR PLANS

date
SEPTEMBER 2023
scale
1:100@A3

drawing number
S-15
sheet no.
15 OF 19

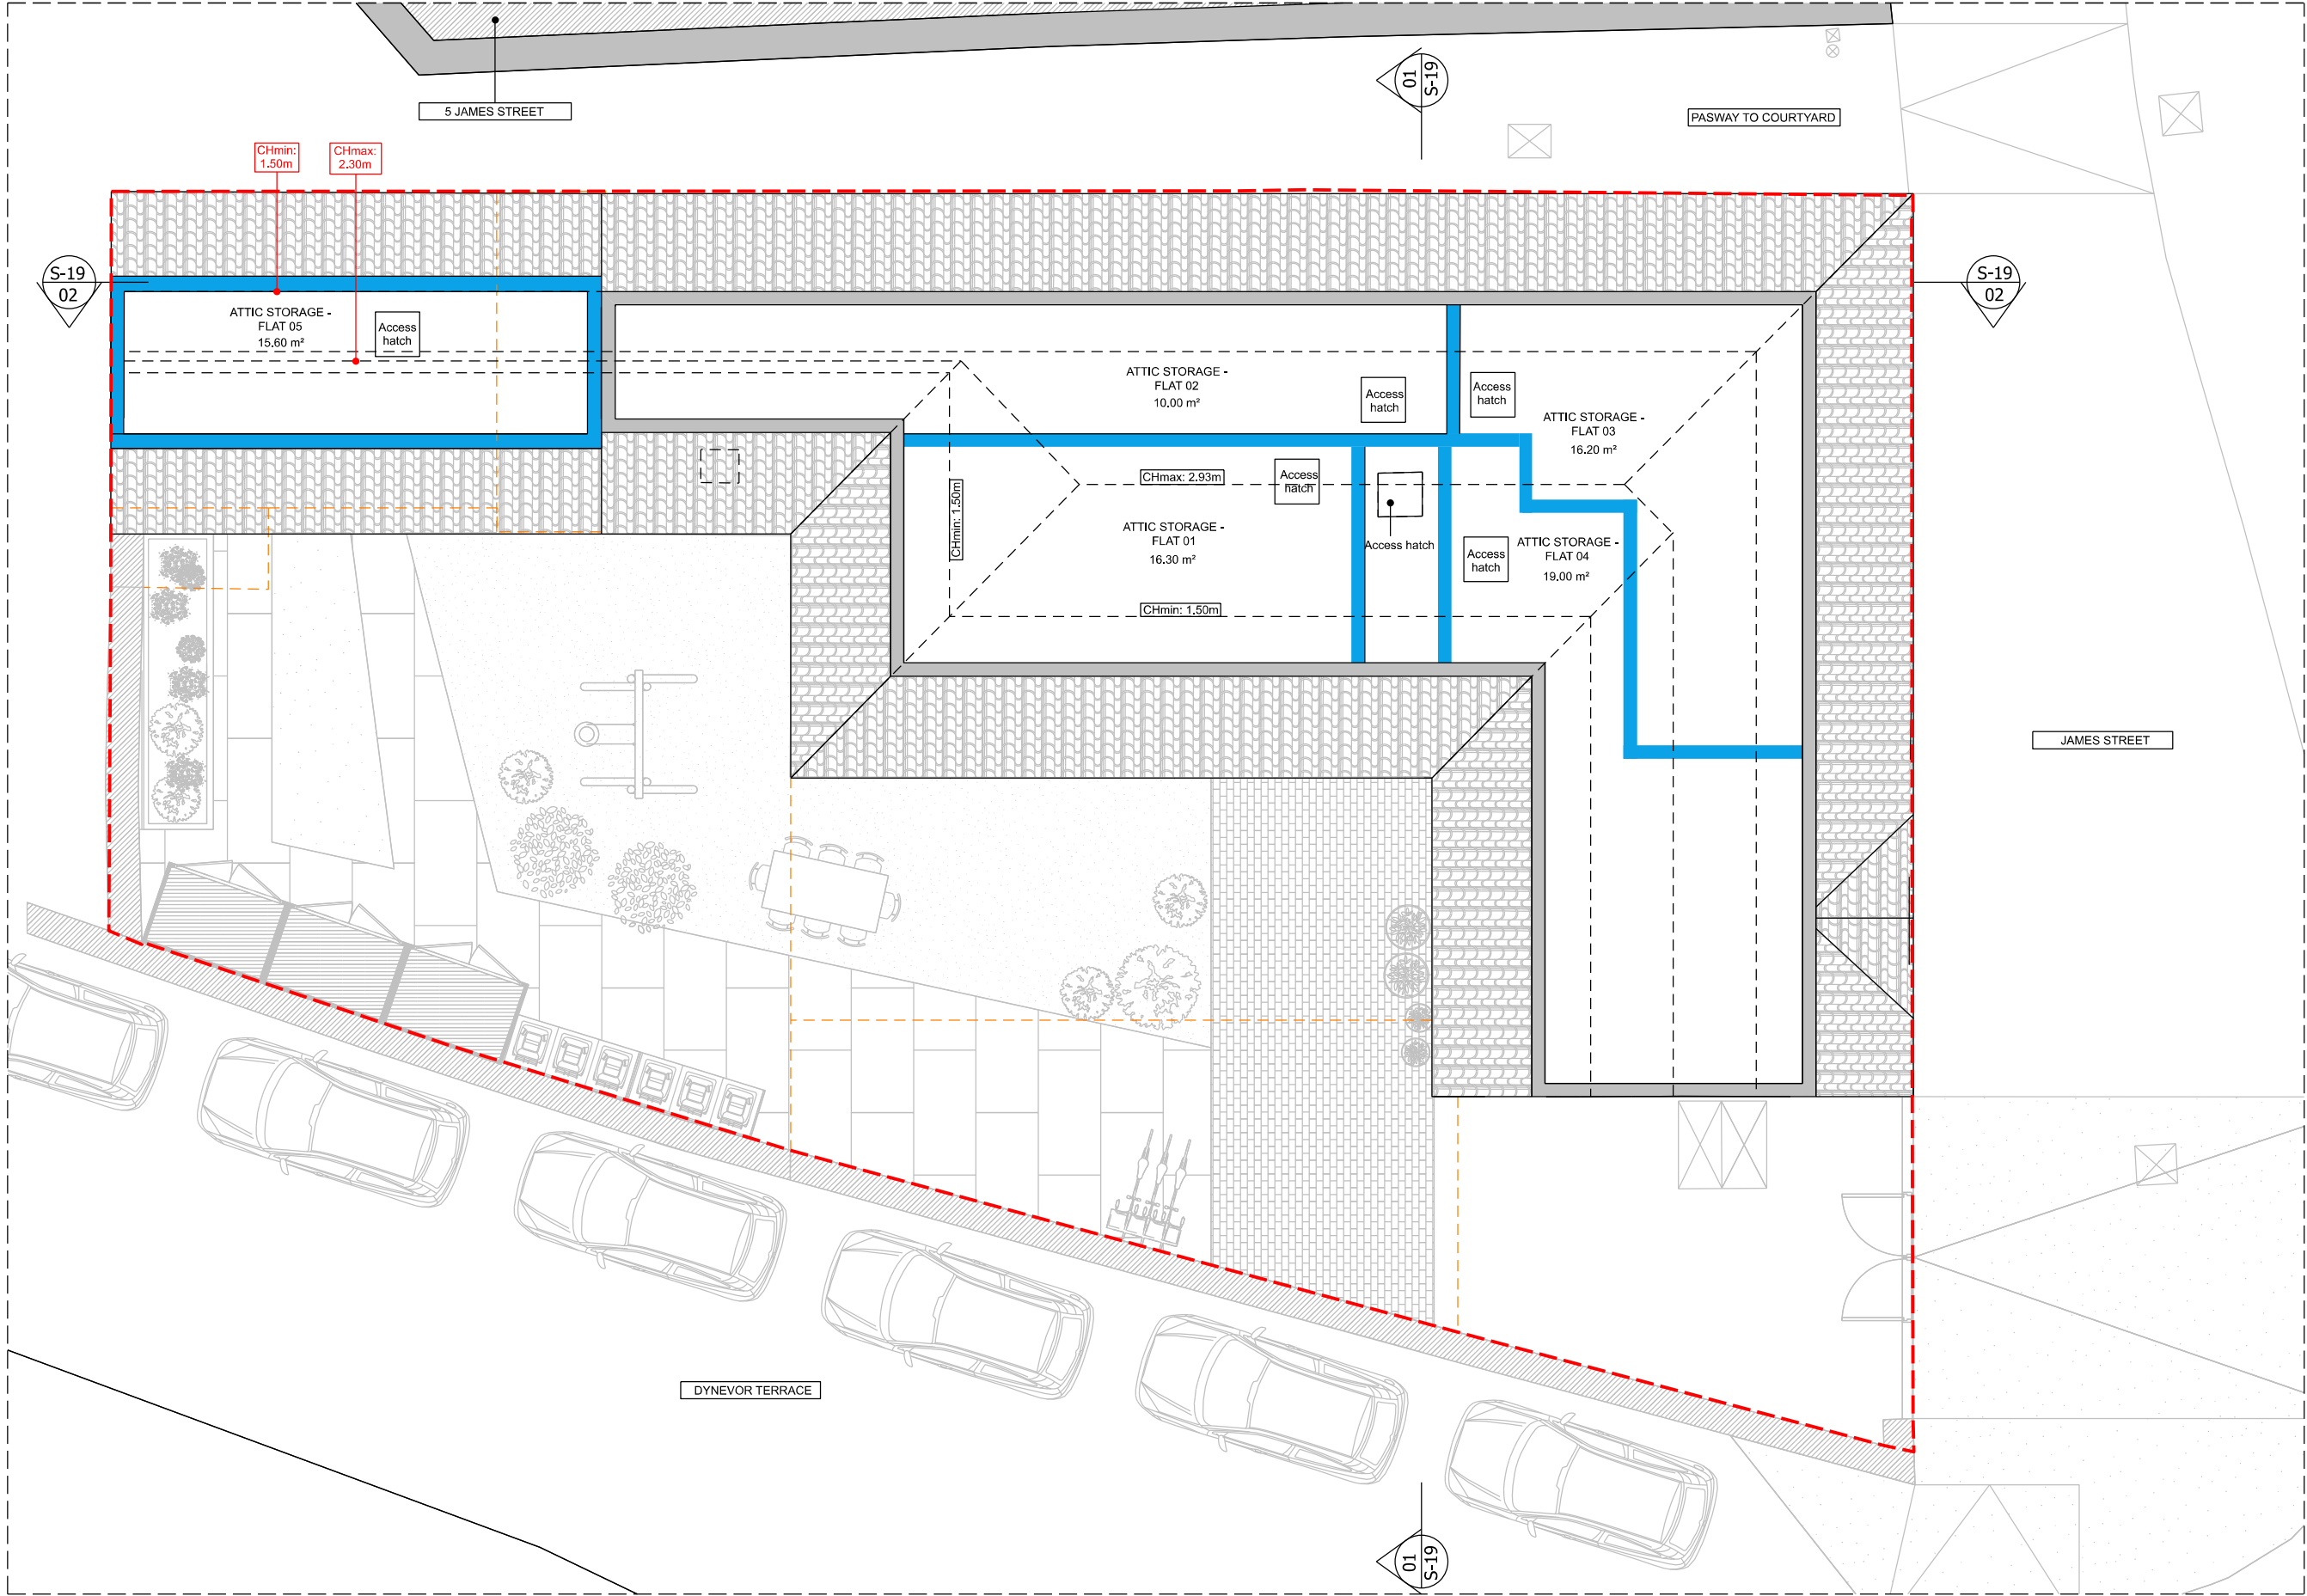

01 PROPOSED SECOND FLOOR PLAN
1:100@A3

 




windsorpatania
architects

1. This drawing remains copyright of Windsor & Patania Architects and may not be reproduced or copied without consent in writing.
2. Print out to actual scale. Do not scale drawing using figured dimensions only. All dimensions to be cross-checked on-site by the appointed contractor prior to manufacture and construction
3. Any discrepancies between site and drawings to be reported to the Windsor & Patania Architects immediately.
4. Read in conjunction with all relevant drawings and documentation produced by other consultants
5. All structural elements to be agreed with local authority Building Control prior to commencement of works.
6. Attention is drawn to the provisions of the party wall act 1996. Legal boundaries should be determined by others.
7. All suggested demolition works to be reviewed by a Structural Engineer and to be assessed on site prior to demolition.
8. All areas are approximate and are to be used for indicative purposes only. Areas don't take into account possible variations related to the impact of Site Conditions, Structure, Drainage and M&E.
9. Windsor & Patania Architects accepts no liability for any expense, loss or damage of whatsoever nature and however arising from any variation made to this drawing or in the execution of the work to which relates which has not been referred to them and their approval obtained.
10. Contractors to be responsible for the design and supply of all temporary works (i.e. bracing, propping, showing, tying, etc) and the security, stability, and safety of the building works.

--- Boundary line - indicative only

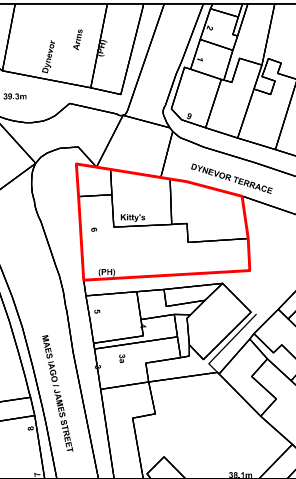

- Proposed Demolitions
- Boundary line - indicative only
- New build
- Existing

DRAFT-06

Architect contact details
info@windsorpatania.com
London: 020 3011 2997
Cambridge: 01223 776 997
Liverpool: 0151 665 0997


Client
LARS BOS
500 Bourne Business Park, 5 Dashwood Lang Road,
Addlestone, Surrey, KT15 2H3, GBR

Flats Conversion
Project Address
6 James St, Pontardawe, Swansea SA8 4LR

Drawing title
PROPOSED FLOOR PLANS

date
SEPTEMBER 2023
scale
1:100@A3

drawing number
S-16
sheet no.
16 OF 19

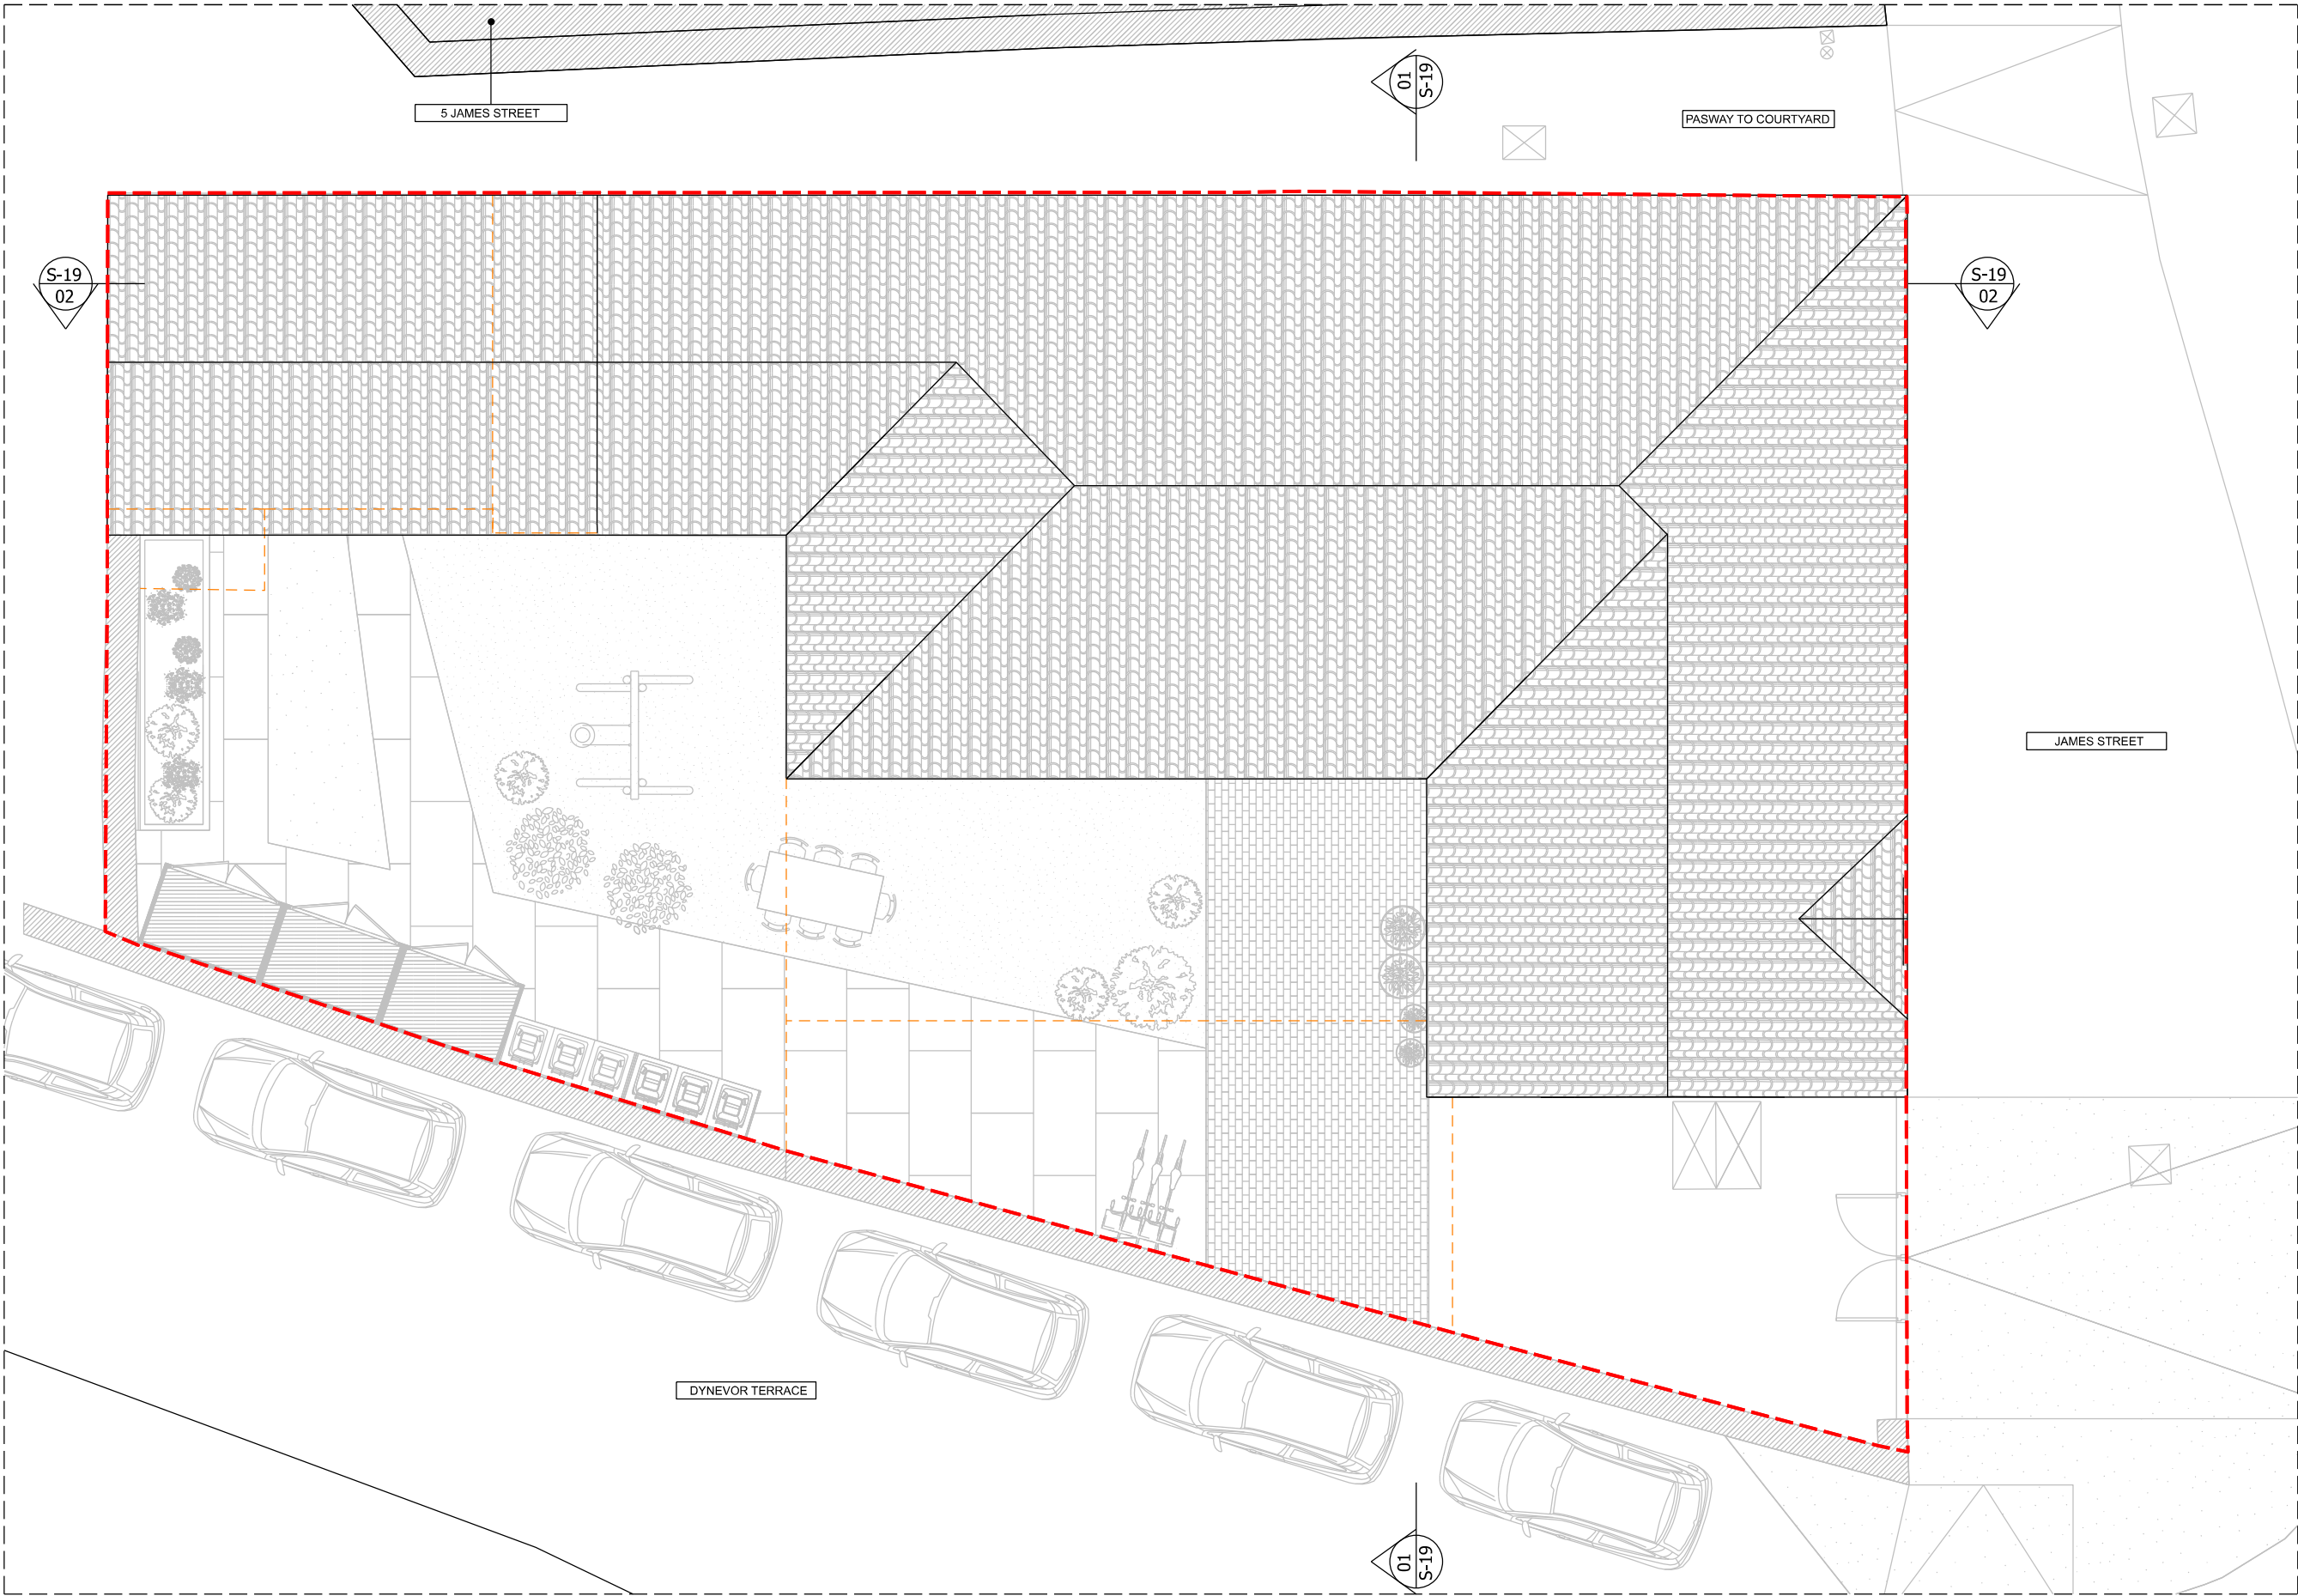

01 **PROPOSED ROOF PLAN**
1:100@A3


M 1:100
0 1 2 3 4 5 6 7 8 9 10 [m]



windsorpatania
architects

1. This drawing remains copyright of Windsor & Patania Architects and may not be reproduced or copied without consent in writing.
2. Print out to actual scale. Do not scale drawing using figured dimensions only. All dimensions to be cross-checked on-site by the appointed contractor prior to manufacture and construction
3. Any discrepancies between site and drawings to be reported to the Windsor & Patania Architects immediately.
4. Read in conjunction with all relevant drawings and documentation produced by other consultants
5. All structural elements to be agreed with local authority Building Control prior to commencement of works.
6. Attention is drawn to the provisions of the party wall act 1996. Legal boundaries should be determined by others.
7. All suggested demolition works to be reviewed by a Structural Engineer and to be assessed on site prior to demolition.
8. All areas are approximate and are to be used for indicative purposes only. Areas don't take into account possible variations related to the impact of Site Conditions, Structure, Drainage and M&E.
9. Windsor & Patania Architects accepts no liability for any expense, loss or damage of whatsoever nature and however arising from any variation made to this drawing or in the execution of the work to which relates which has not been referred to them and their approval obtained.
10. Contractors to be responsible for the design and supply of all temporary works (i.e. bracing, propping, showing, tying, etc) and the security, stability, and safety of the building works.

--- Boundary line - indicative only

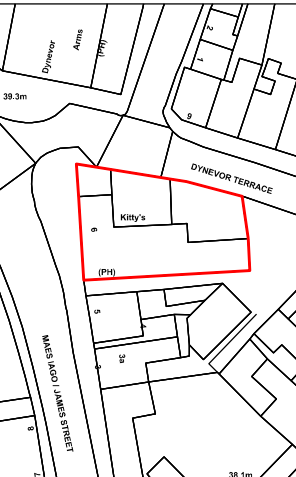

- Proposed Demolitions
- Boundary line - indicative only
- New build
- Existing

DRAFT-06

Architect contact details
info@windsorpatania.com
London: 020 3011 2997
Cambridge: 01223 776 997
Liverpool: 0151 665 0997

Client
LARS BOS
500 Bourne Business Park, 5 Dashwood Lang Road,
Addlestone, Surrey, KT15 2H1, GBR

Flats Conversion
Project Address
6 James St, Pontardawe, Swansea SA8 4LR


Drawing title
CONCEPT ELEVATIONS

date
SEPTEMBER 2023
scale
1:100@A3


drawing number
S-17
sheet no.
17 OF 19



01
1:100@A3
CONCEPT FRONT ELEVATION

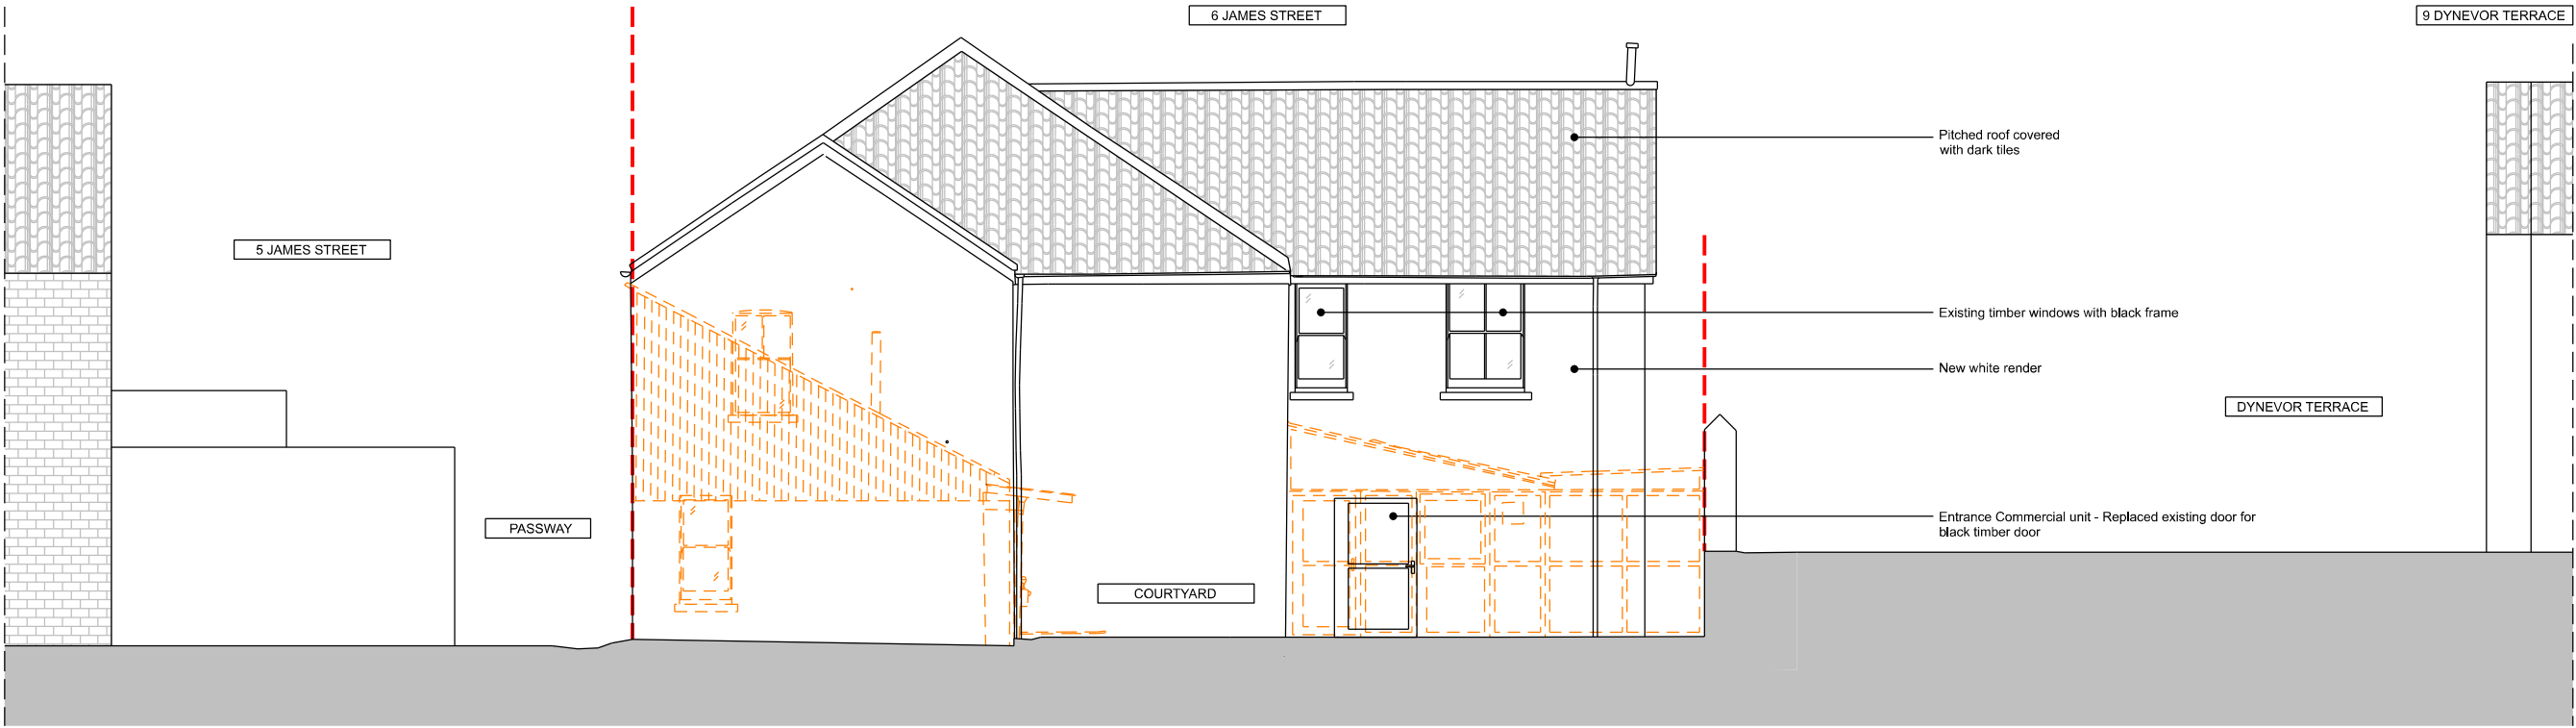


02
1:100@A3
CONCEPT REAR ELEVATION

 



1. This drawing remains copyright of Windsor & Patania Architects and may not be reproduced or copied without consent in writing.
2. Print out to actual scale. Do not scale drawing using figured dimensions only. All dimensions to be cross-checked on-site by the appointed contractor prior to manufacture and construction
3. Any discrepancies between site and drawings to be reported to the Windsor & Patania Architects immediately.
4. Read in conjunction with all relevant drawings and documentation produced by other consultants
5. All structural elements to be agreed with local authority Building Control prior to commencement of works.
6. Attention is drawn to the provisions of the party wall act 1996. Legal boundaries should be determined by others.
7. All suggested demolition works to be reviewed by a Structural Engineer and to be assessed on site prior to demolition.
8. All areas are approximate and are to be used for indicative purposes only. Areas don't take into account possible variations related to the impact of Site Conditions, Structure, Drainage and M&E.
9. Windsor & Patania Architects accepts no liability for any expense, loss or damage of whatsoever nature and however arising from any variation made to this drawing or in the execution of the work to which relates which has not been referred to them and their approval obtained.
10. Contractors to be responsible for the design and supply of all temporary works (i.e. bracing, propping, showing, tying, etc) and the security, stability, and safety of the building works.

--- Boundary line - indicative only

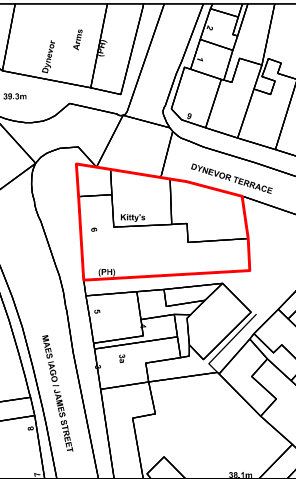

- Proposed Demolitions
- Boundary line - indicative only
- New build
- Existing

DRAFT-06

Architect contact details
info@windsorpatania.com
London: 020 3011 2997
Cambridge: 01223 776 997
Liverpool: 0151 665 0997


Client
LARS BOS
500 Bourne Business Park, 5 Dashwood Lang Road,
Addlestone, Surrey, KT15 2H1, GBR

Flats Conversion
Project Address
6 James St, Pontardawe, Swansea SA8 4LR


Drawing title
CONCEPT ELEVATIONS

date
SEPTEMBER 2023
scale
1:100@A3


drawing number
S-18
sheet no.
18 OF 19

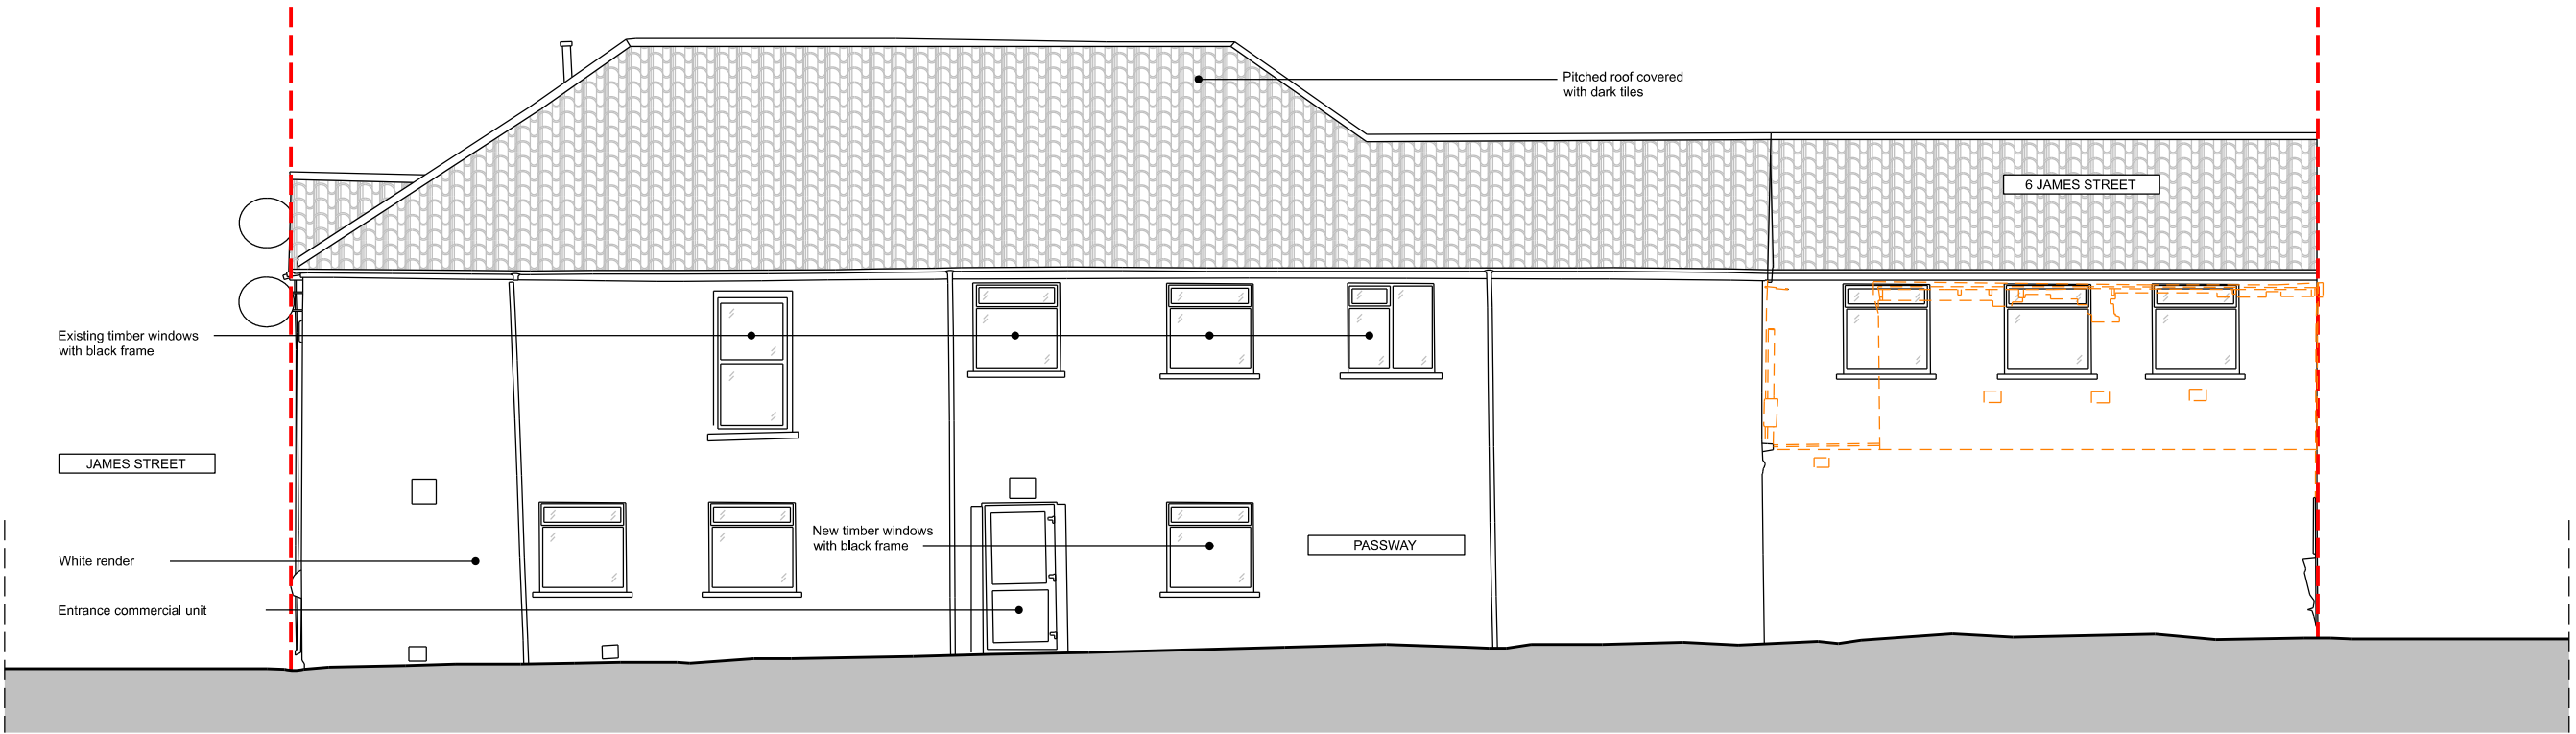

01
CONCEPT RIGHT ELEVATION
1:100@A3

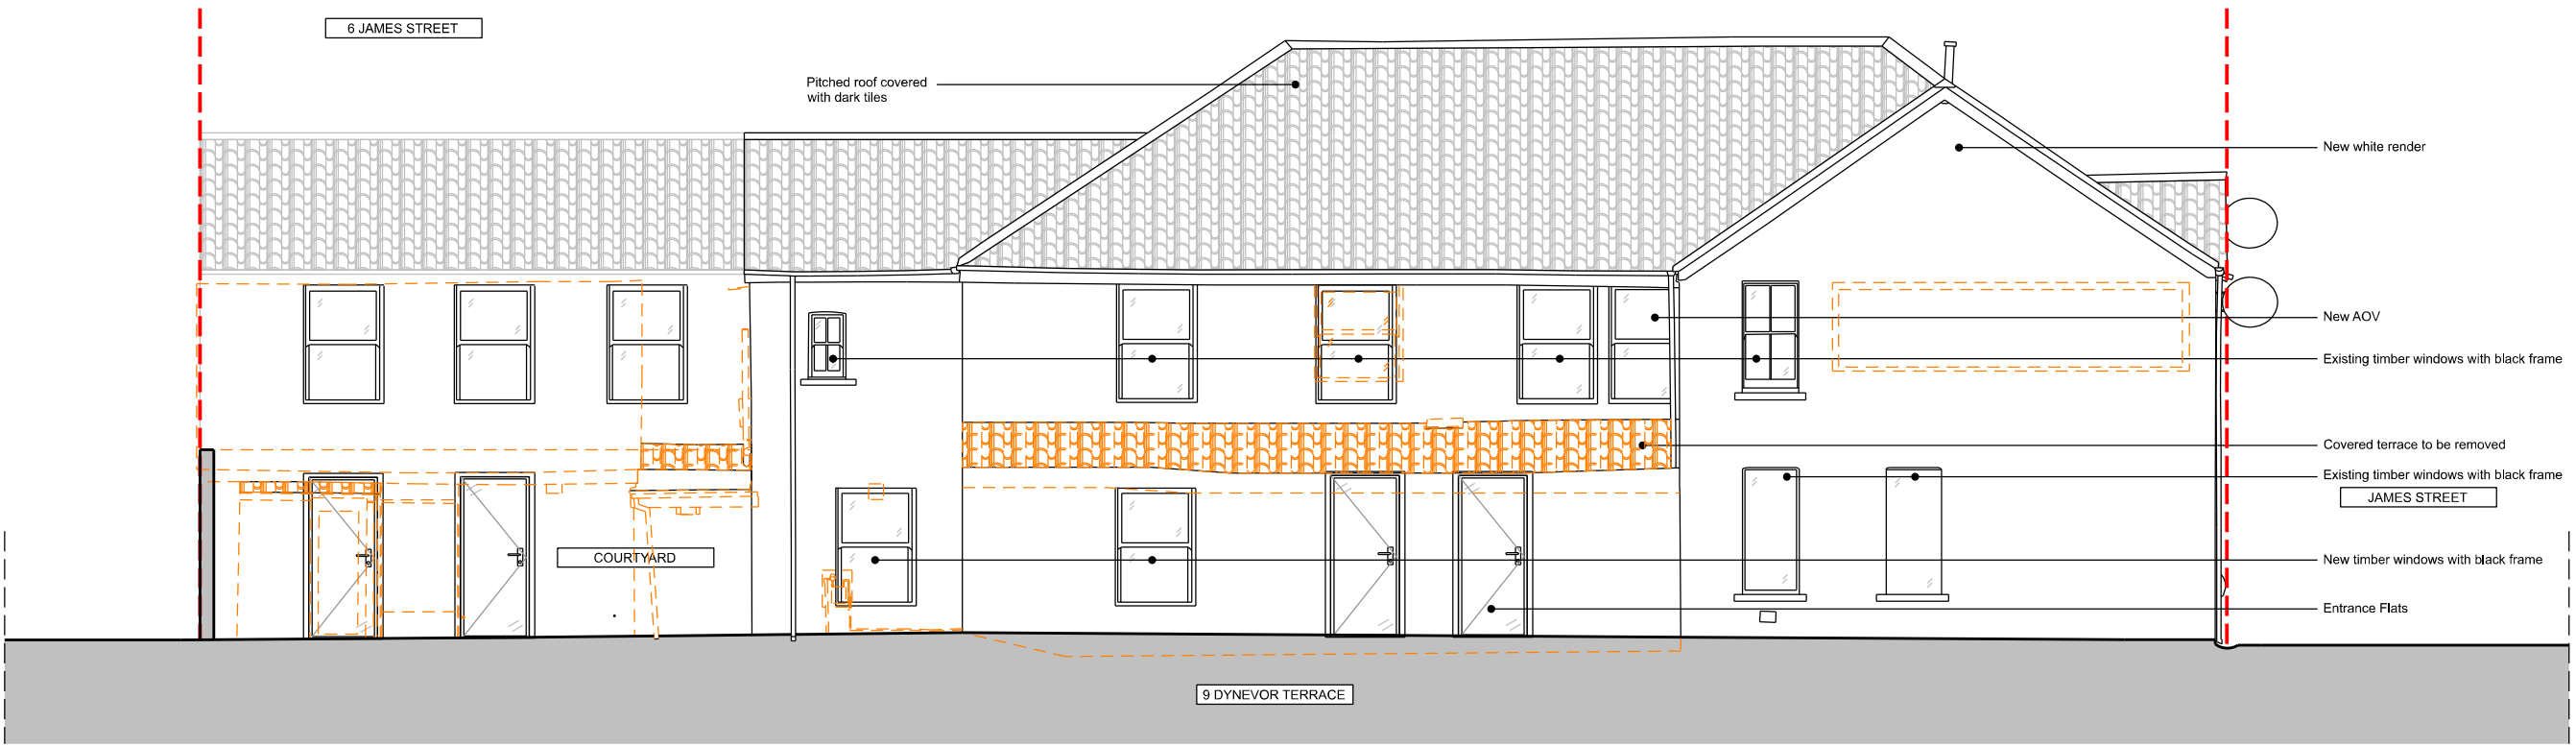

02
CONCEPT LEFT ELEVATION
1:100@A3

 




windsorpatania
architects

1. This drawing remains copyright of Windsor & Patania Architects and may not be reproduced or copied without consent in writing.
2. Print out to actual scale. Do not scale drawing using figured dimensions only. All dimensions to be cross-checked on-site by the appointed contractor prior to manufacture and construction
3. Any discrepancies between site and drawings to be reported to the Windsor & Patania Architects immediately.
4. Read in conjunction with all relevant drawings and documentation produced by other consultants
5. All structural elements to be agreed with local authority Building Control prior to commencement of works.
6. Attention is drawn to the provisions of the party wall act 1996. Legal boundaries should be determined by others.
7. All suggested demolition works to be reviewed by a Structural Engineer and to be assessed on site prior to demolition.
8. All areas are approximate and are to be used for indicative purposes only. Areas don't take into account possible variations related to the impact of Site Conditions, Structure, Drainage and M&E.
9. Windsor & Patania Architects accepts no liability for any expense, loss or damage of whatsoever nature and however arising from any variation made to this drawing or in the execution of the work to which relates which has not been referred to them and their approval obtained.
10. Contractors to be responsible for the design and supply of all temporary works (i.e. bracing, propping, showing, tying, etc) and the security, stability, and safety of the building works.

--- Boundary line - indicative only

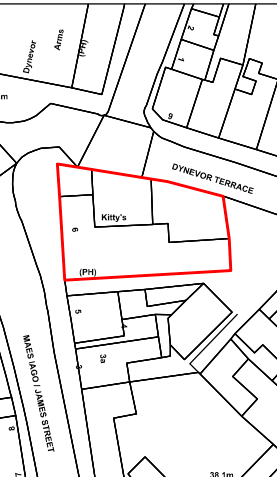

- Proposed Demolitions
- Boundary line - indicative only
- New build
- Existing

DRAFT-06

Architect contact details
info@windsorpatania.com
London: 020 3011 2997
Cambridge: 01223 776 997
Liverpool: 0151 665 0997


Client
LARS BOS
500 Bourne Business Park, 5 Dashwood Lang Road,
Addlestone, Surrey, KT15 2H3, GBR

Flats Conversion
Project Address
6 James St, Pontardawe, Swansea SA8 4LR


Drawing title
PROPOSED ELEVATIONS

date
SEPTEMBER 2023
scale
1:100@A3

drawing number
S-19
sheet no.
19 OF 19

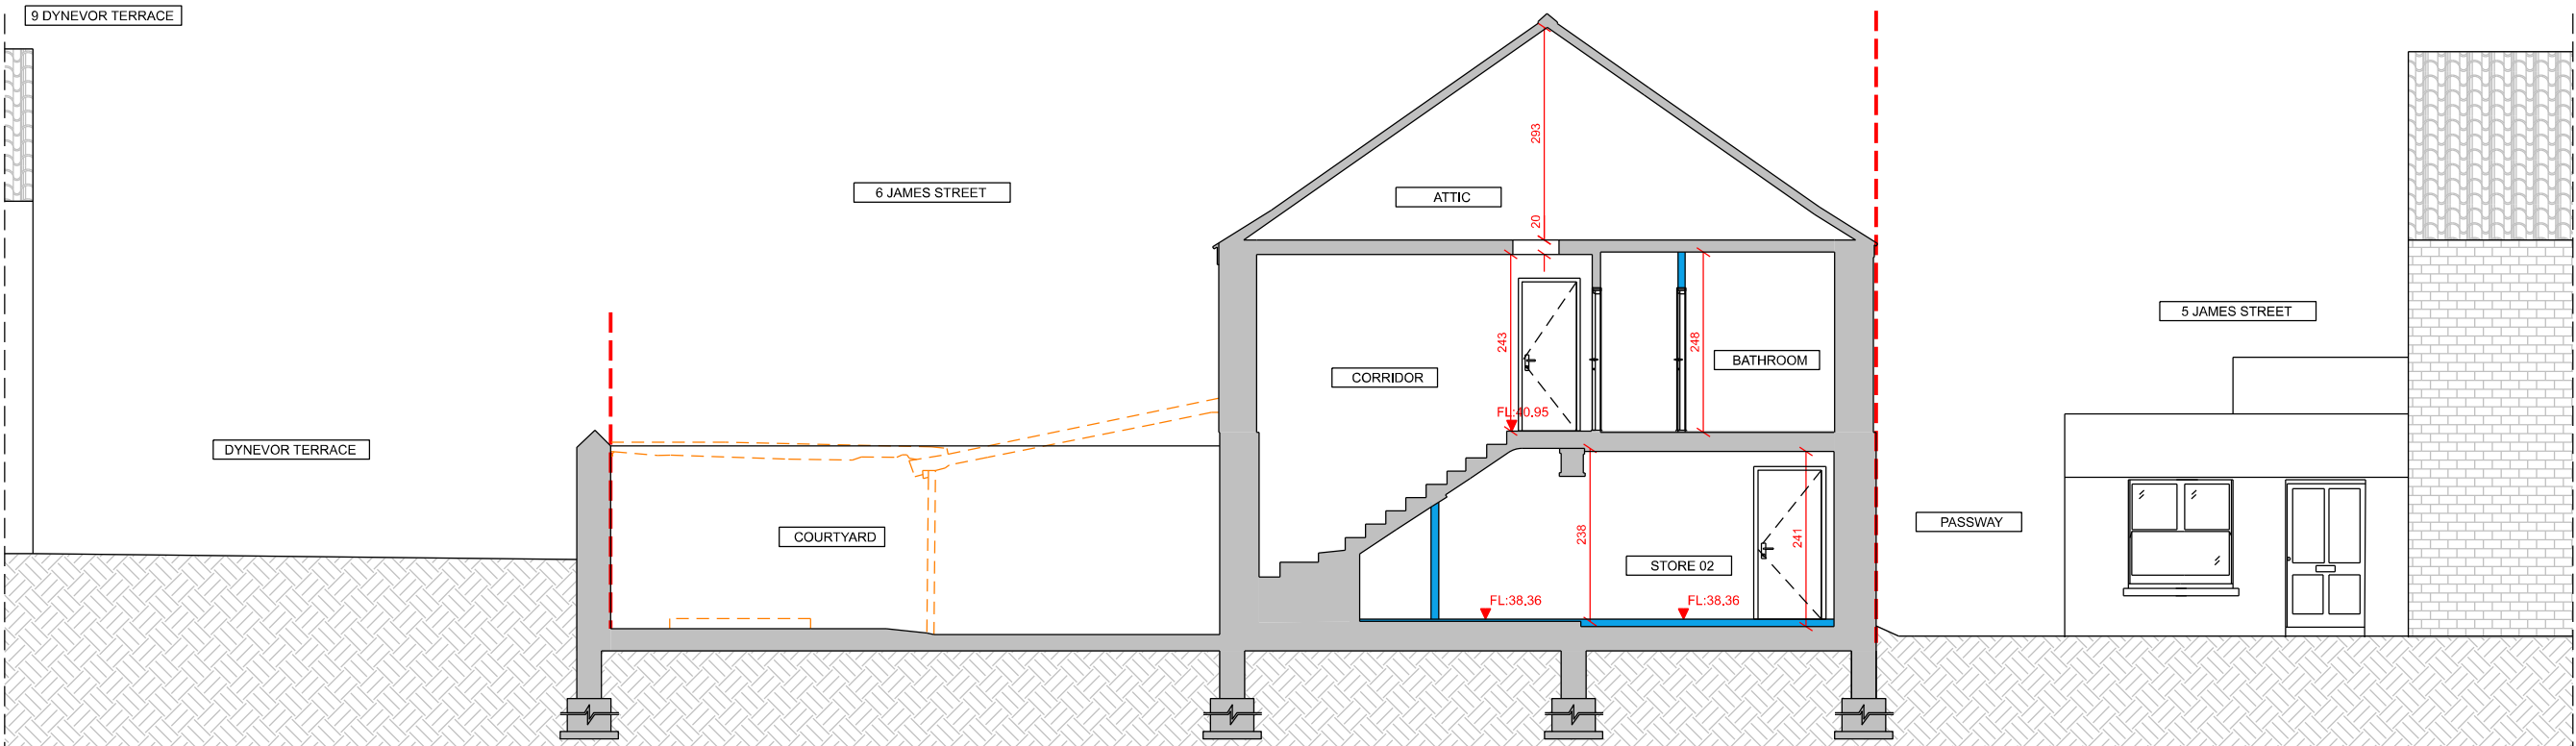

01
CONCEPT CROSS SECTION
1:100@A3

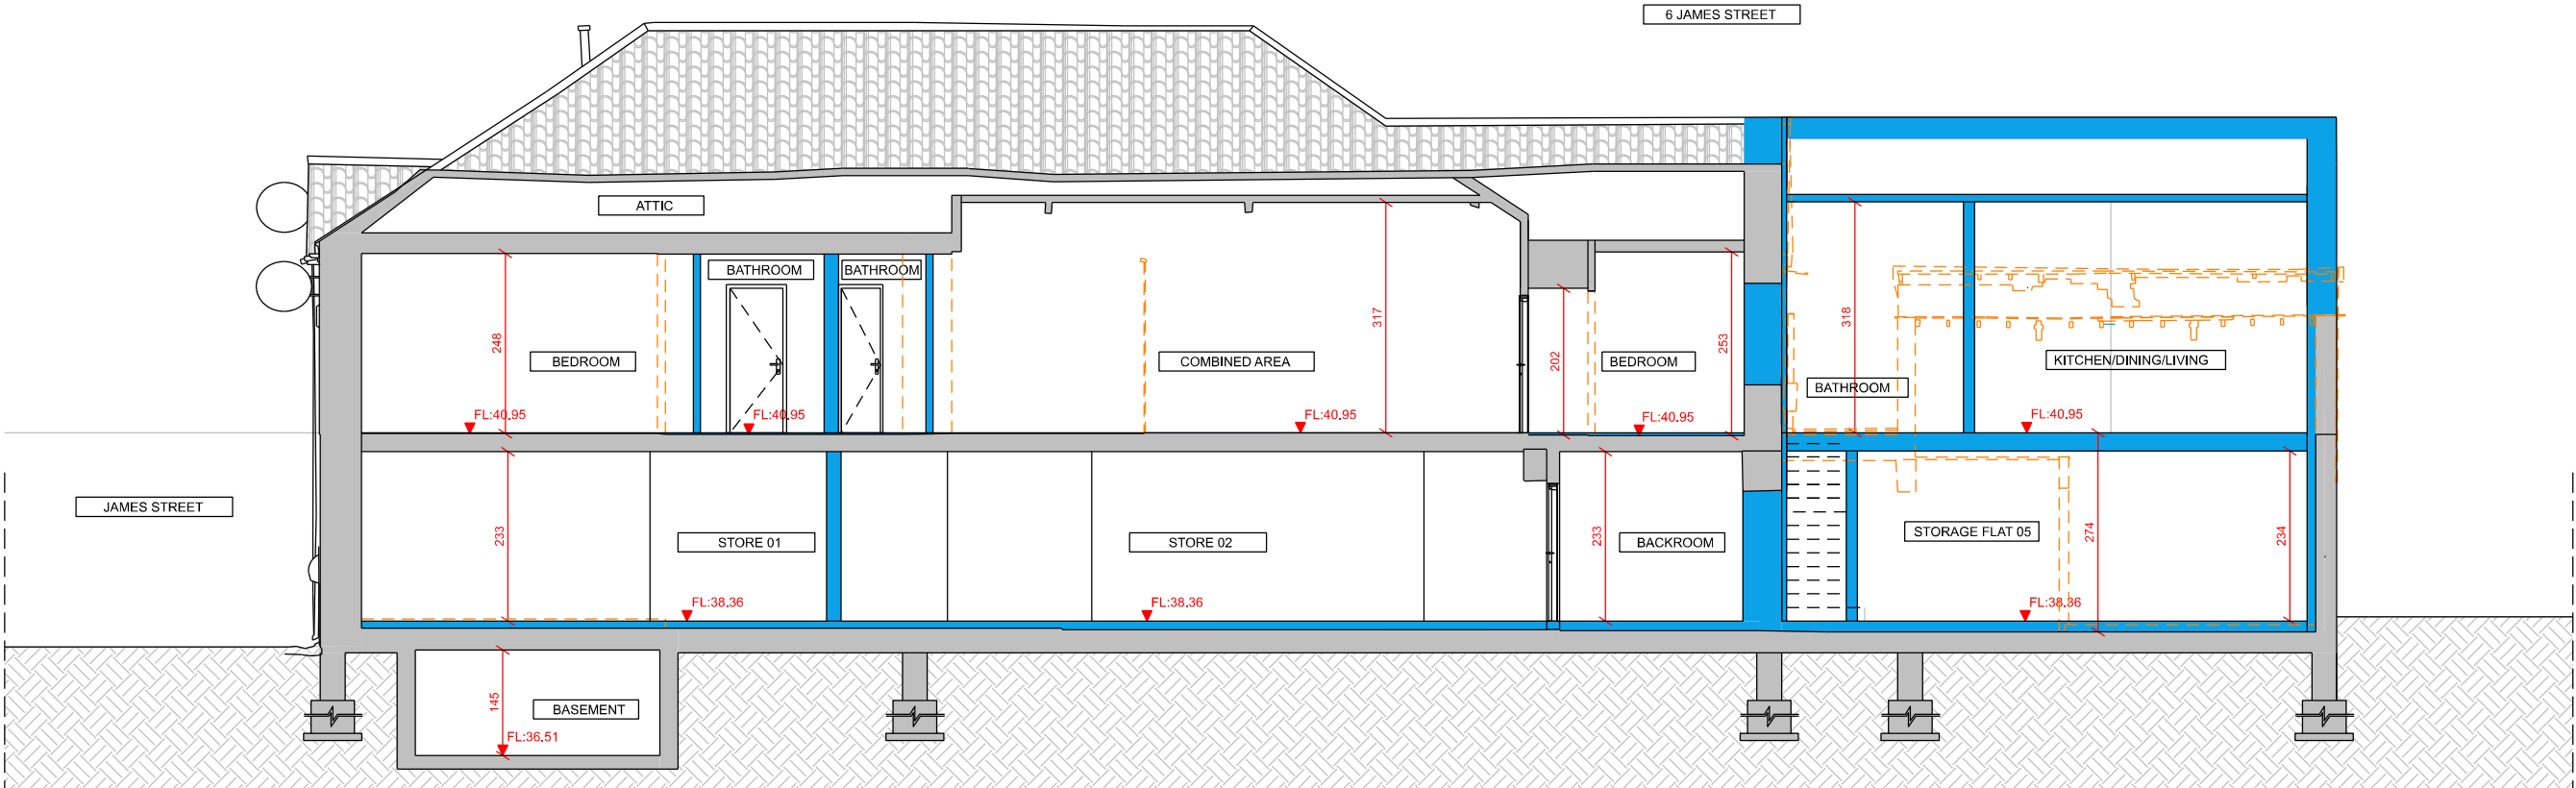

02
PROPOSED LONGITUDINAL SECTION
1:100@A3

