



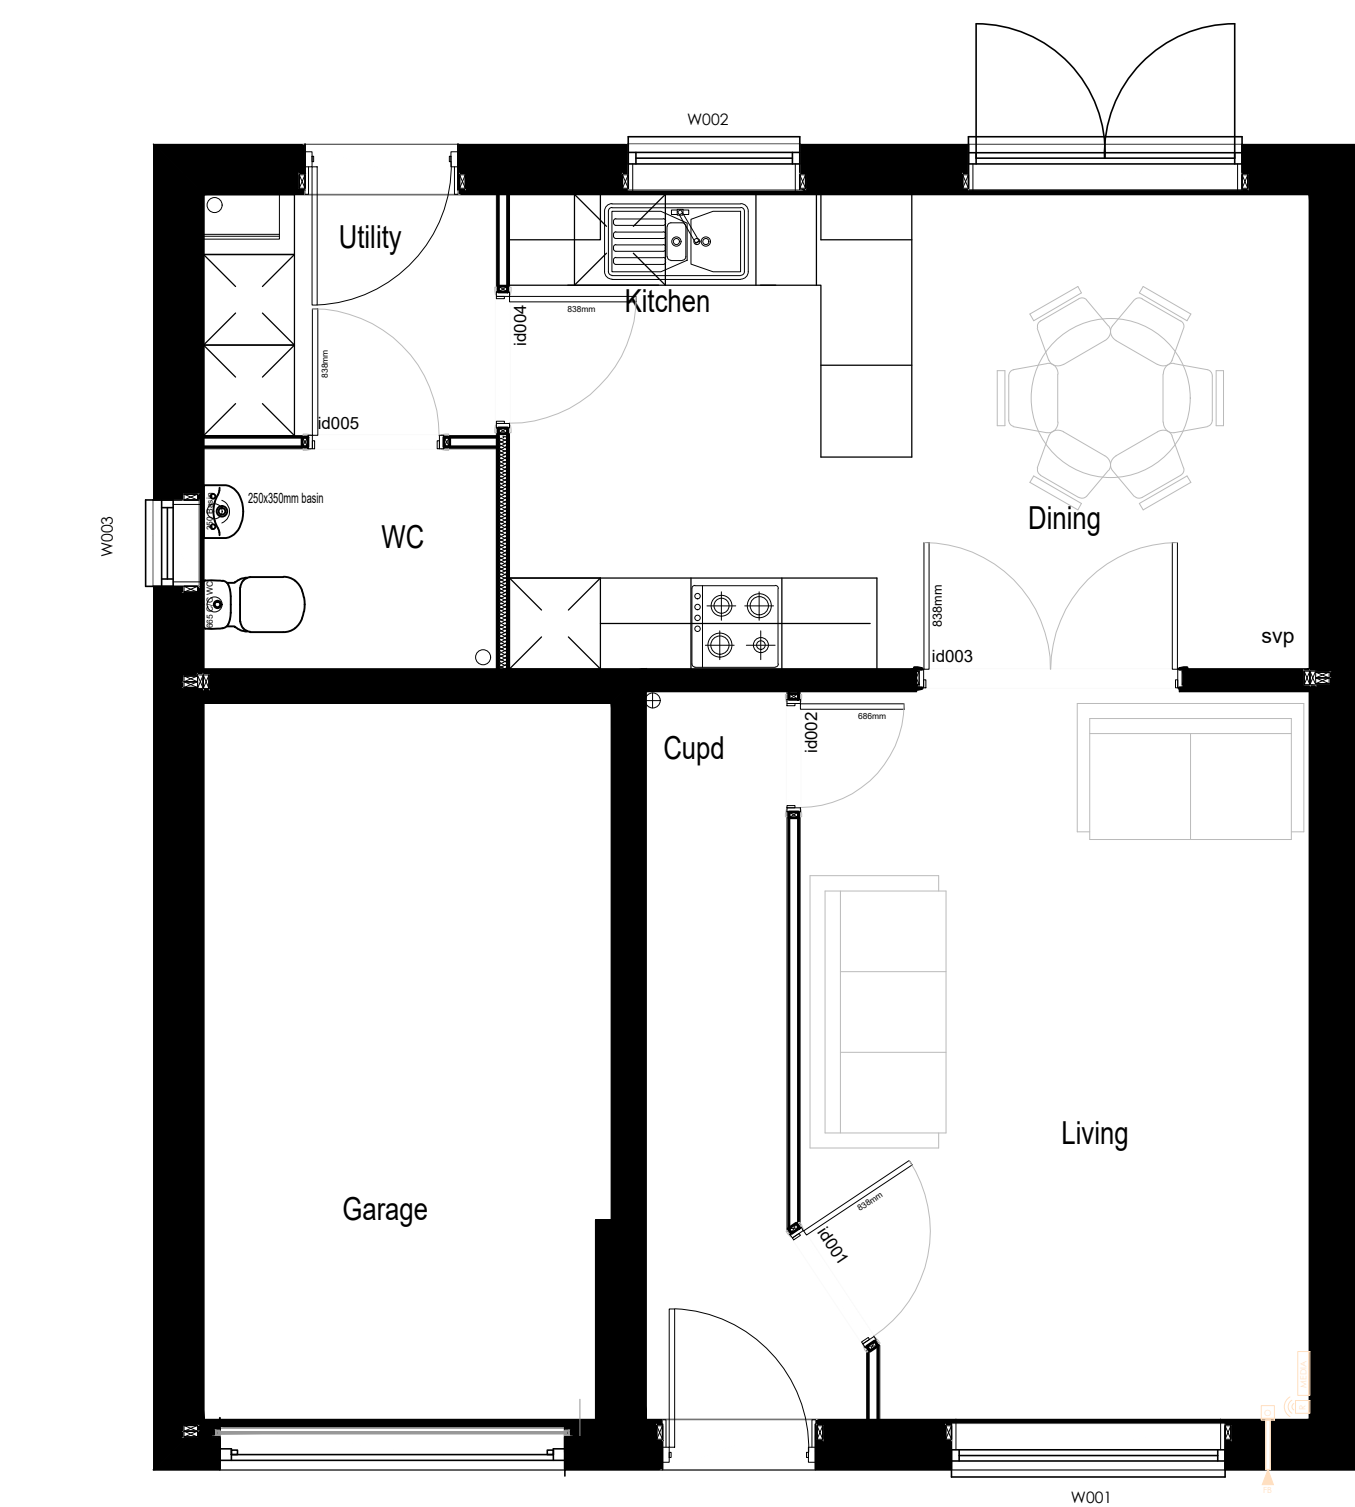


Ground Floor Plan

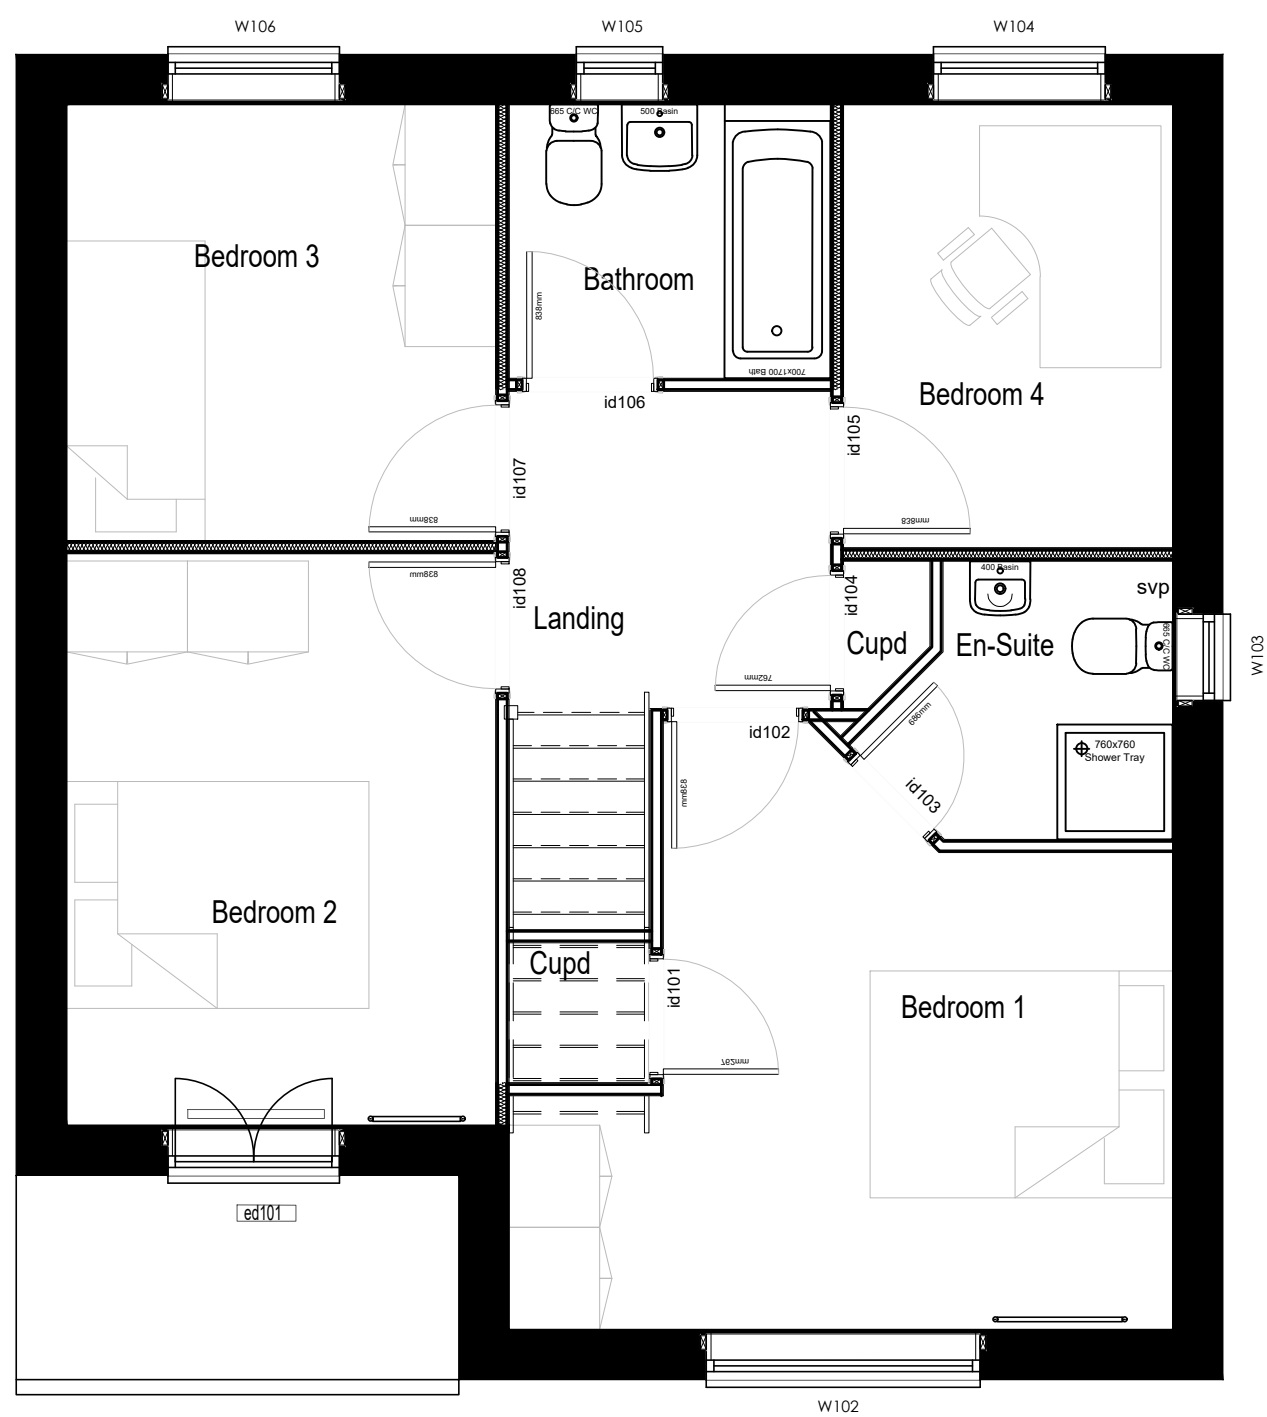

First Floor Plan

Planning
Rev A - Bargeboard added to side elevations.
Rev B - Brick banding and boxed eaves added. Grey UPVC windows. Flat roof porch.
Rev C - Updated to R18G.

**PERSIMMON
HOMES**

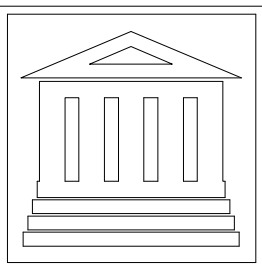

Housetype 1096 (Space4)	Date May 2020
Sales Name Hornsea	
Drawing Number HR-WD06-COL	50@A1, 100@A3

Plans & Elevations (Planning)(Coloured)

	Formerly
	Rev C