
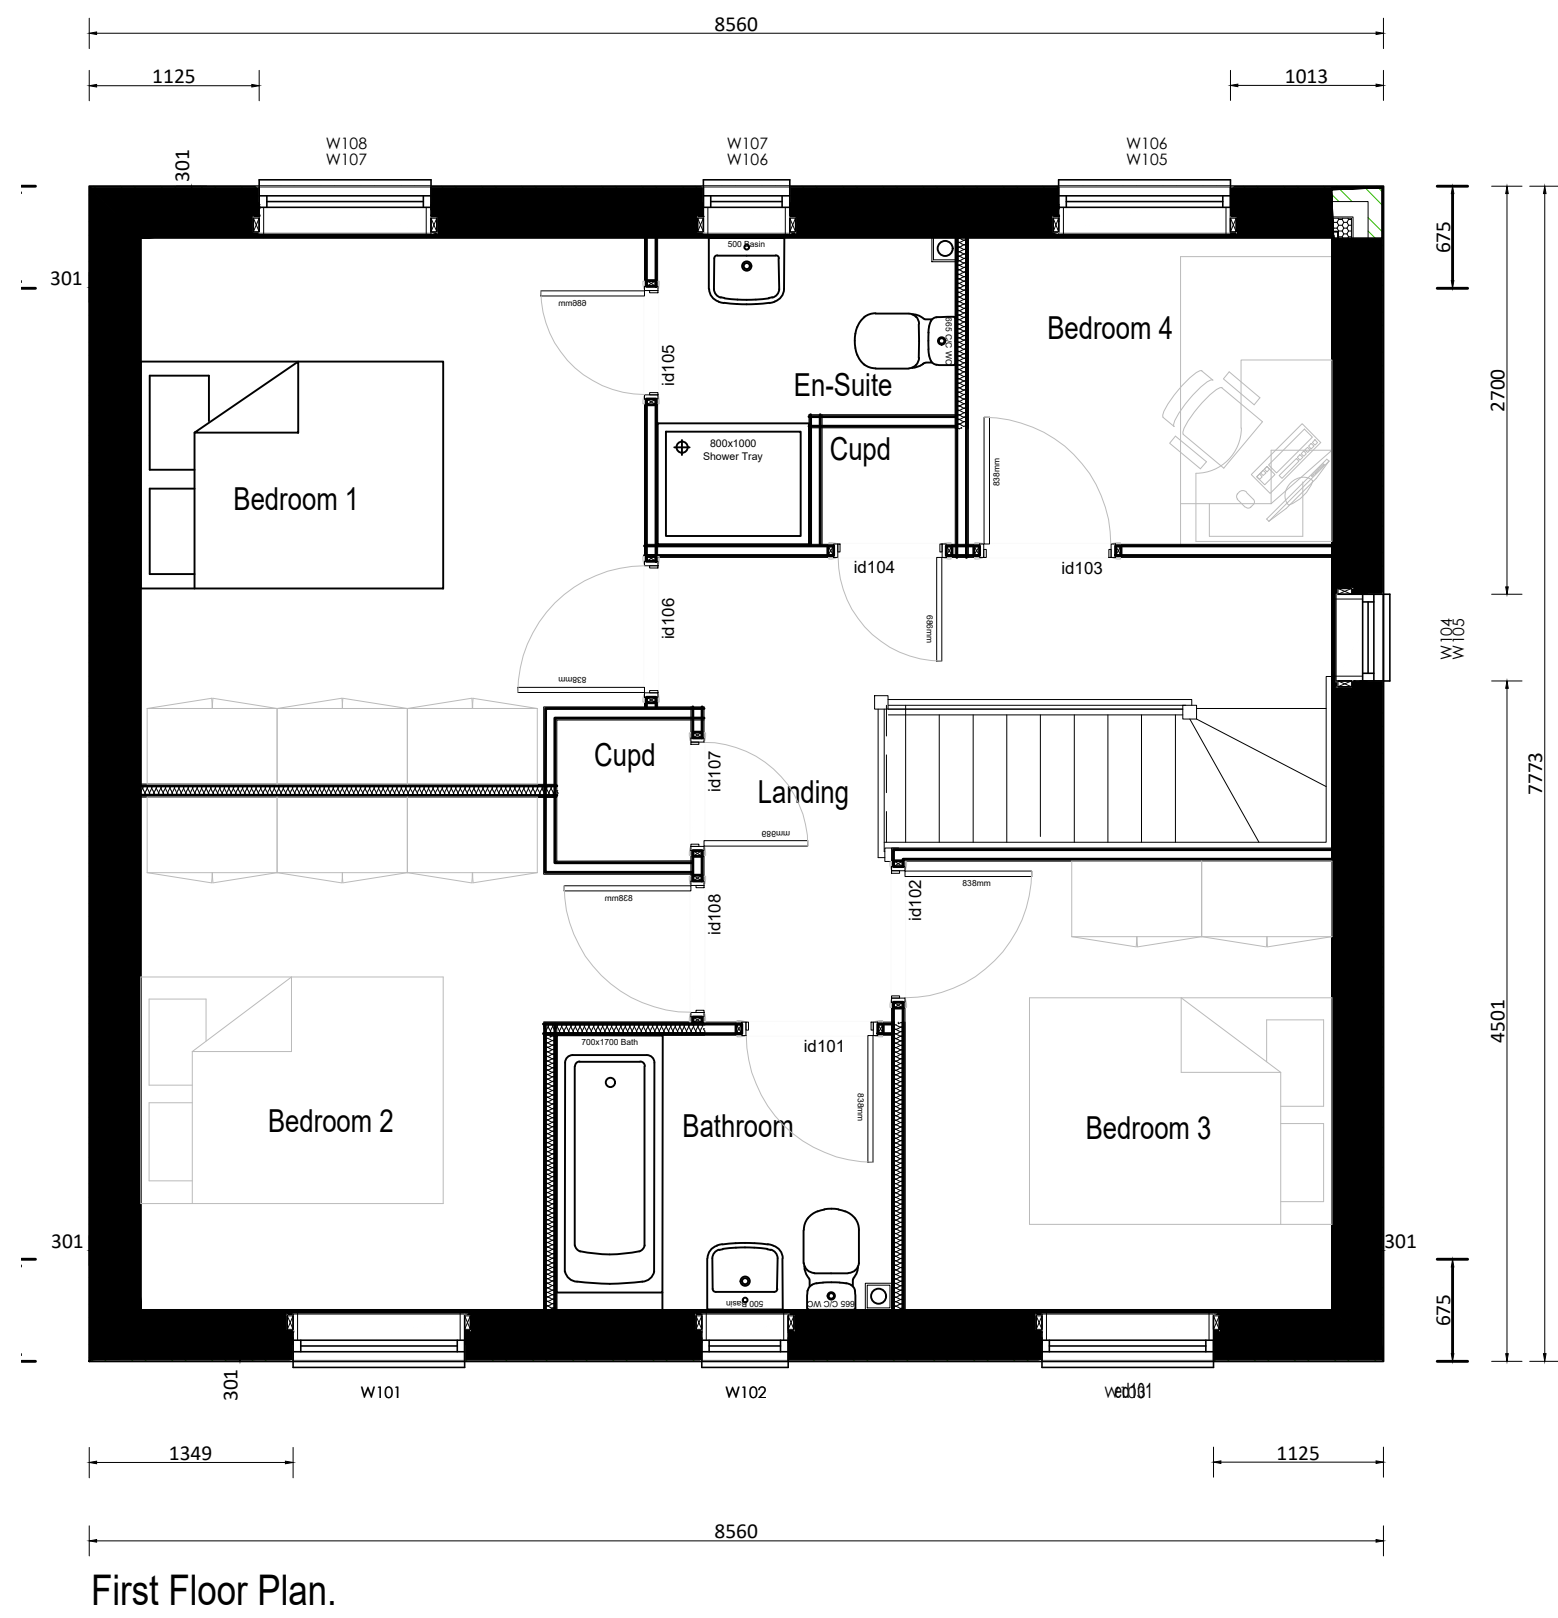


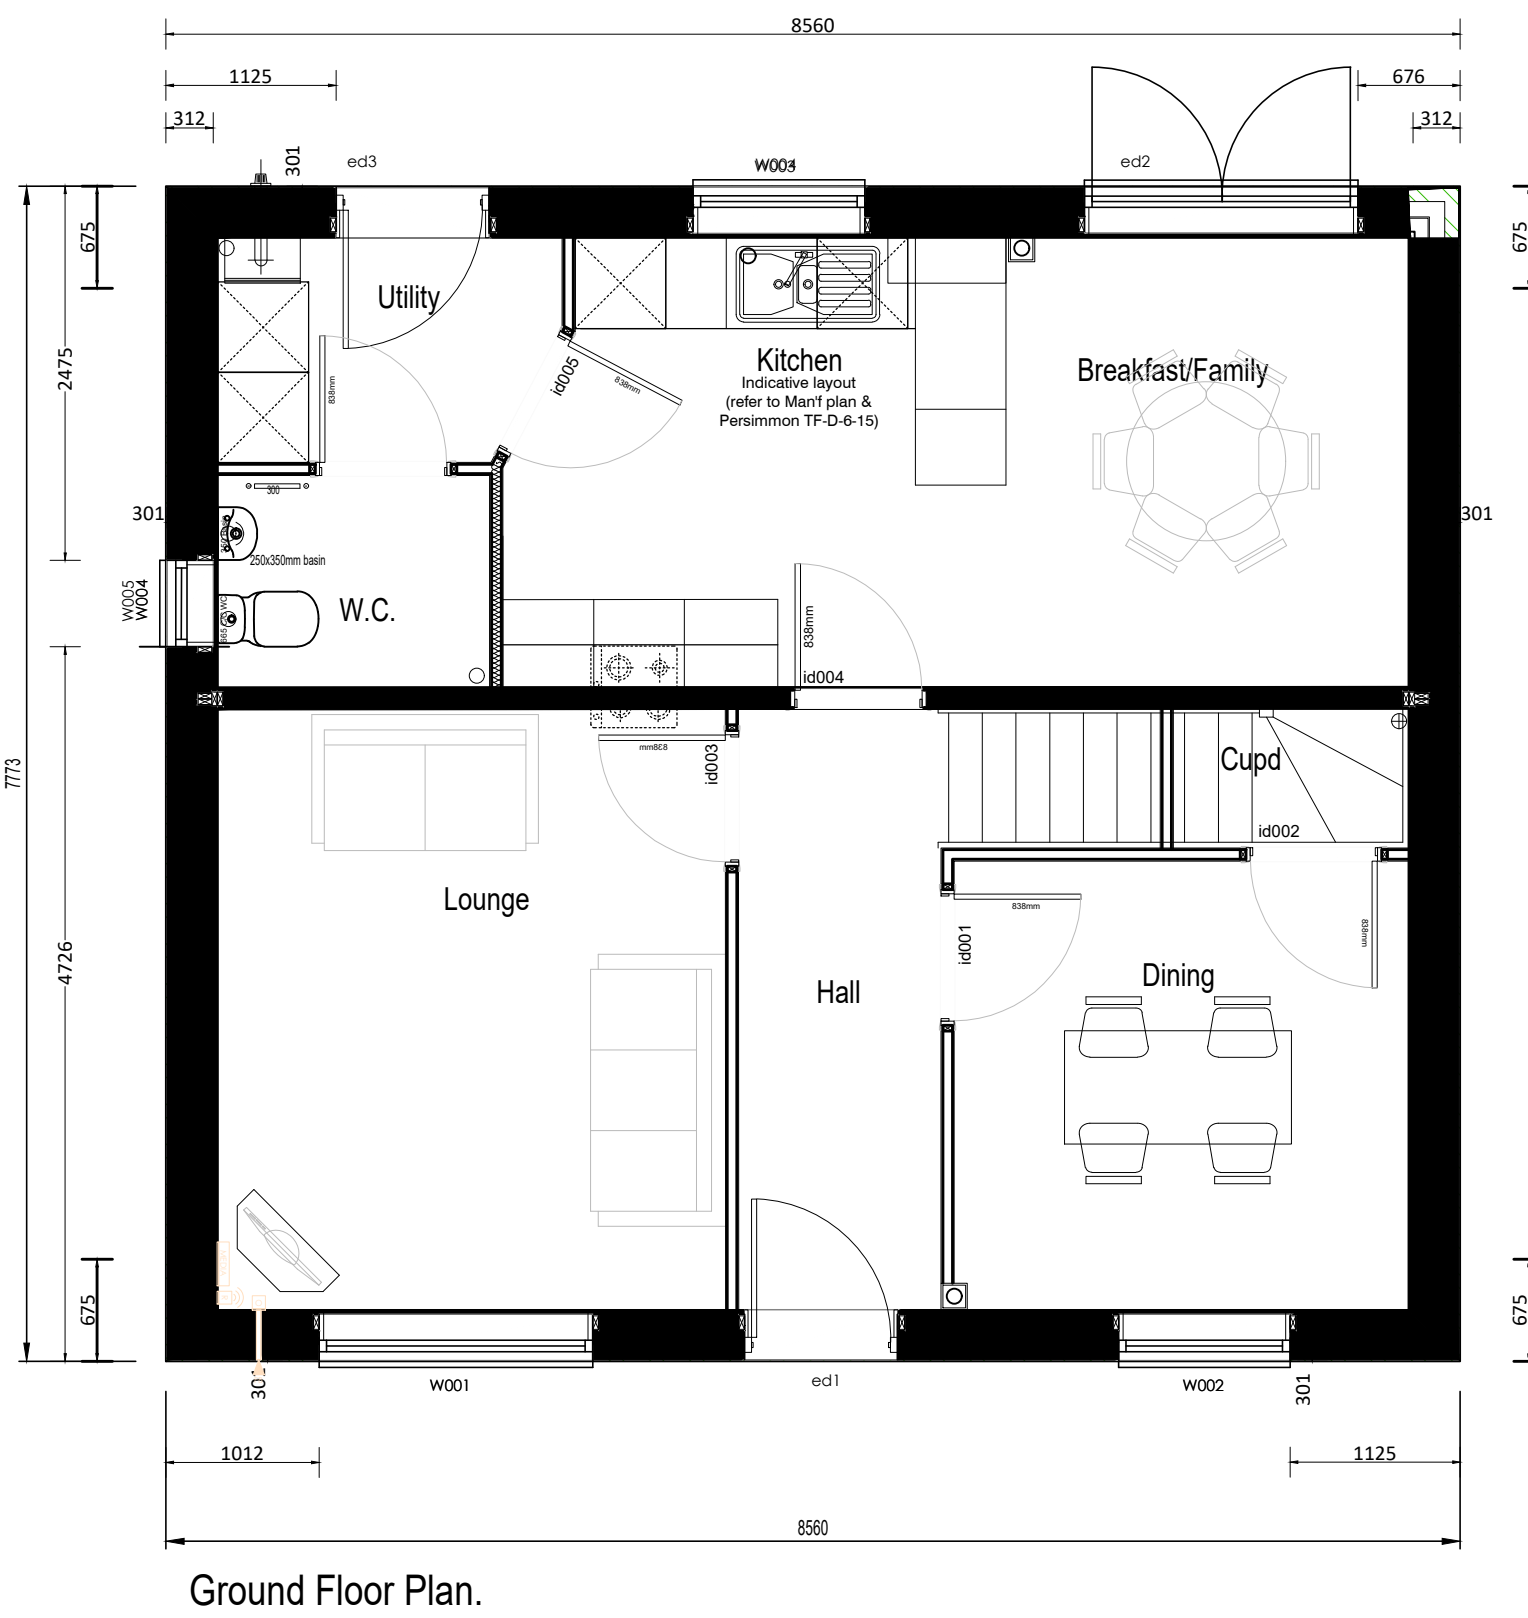

Planning

Rev A - Bargeboard added to site elevations.
 Rev B - Cladding added to front elevation. Flat roof porch. Bowed eaves and Grey UPVC windows
 Rev C - Updated to R19G.

PERSIMMON HOMES

Housetype	Date
1222 (Space4)	May 2020
Sales Name	
Coniston	
Drawing Number	
CN-WD06-COL	50@A1 100@A3
Plans & Elevations (Planning)(Coloured)	
	Formerly
	Rev C