






Rear Elevation

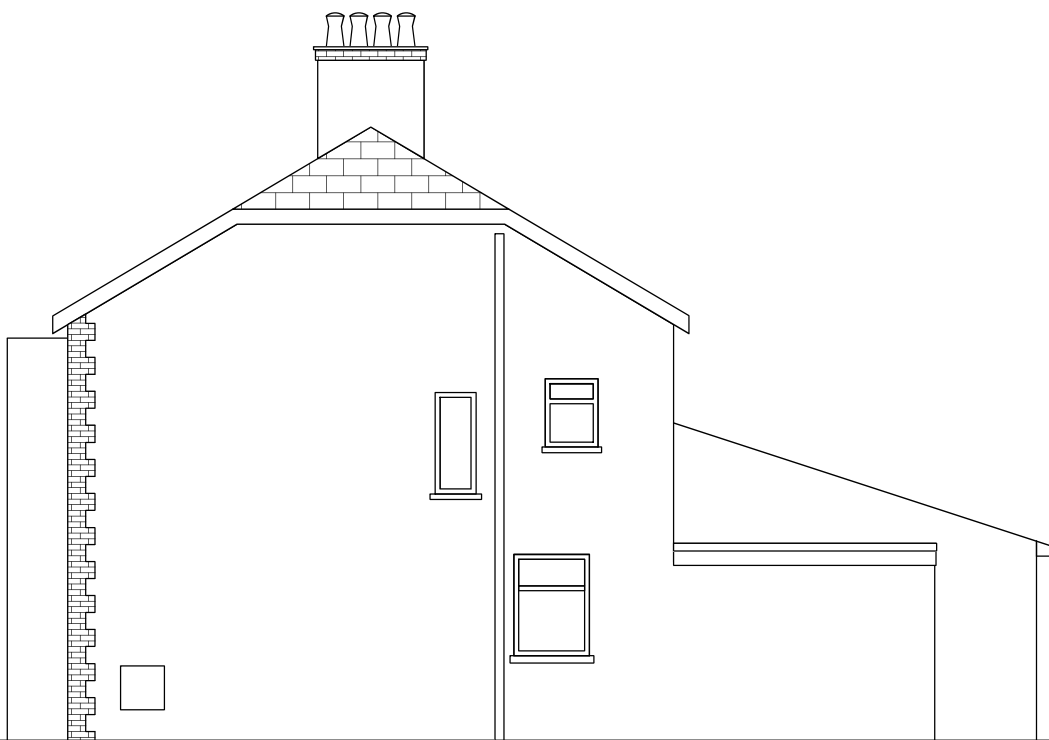

Side Elevation on A

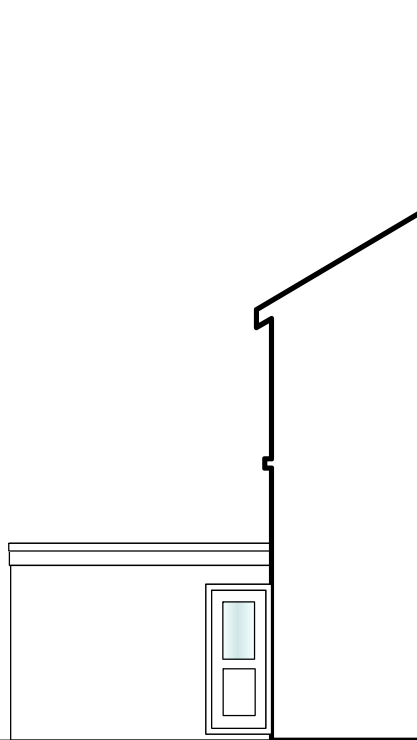


Side Elevation on B

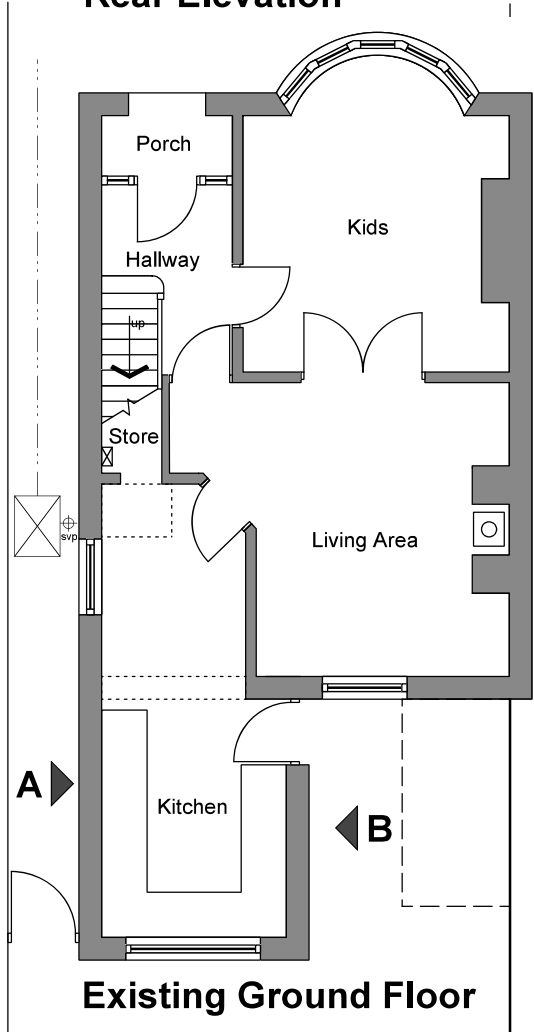


Existing Ground Floor



Existing Photos

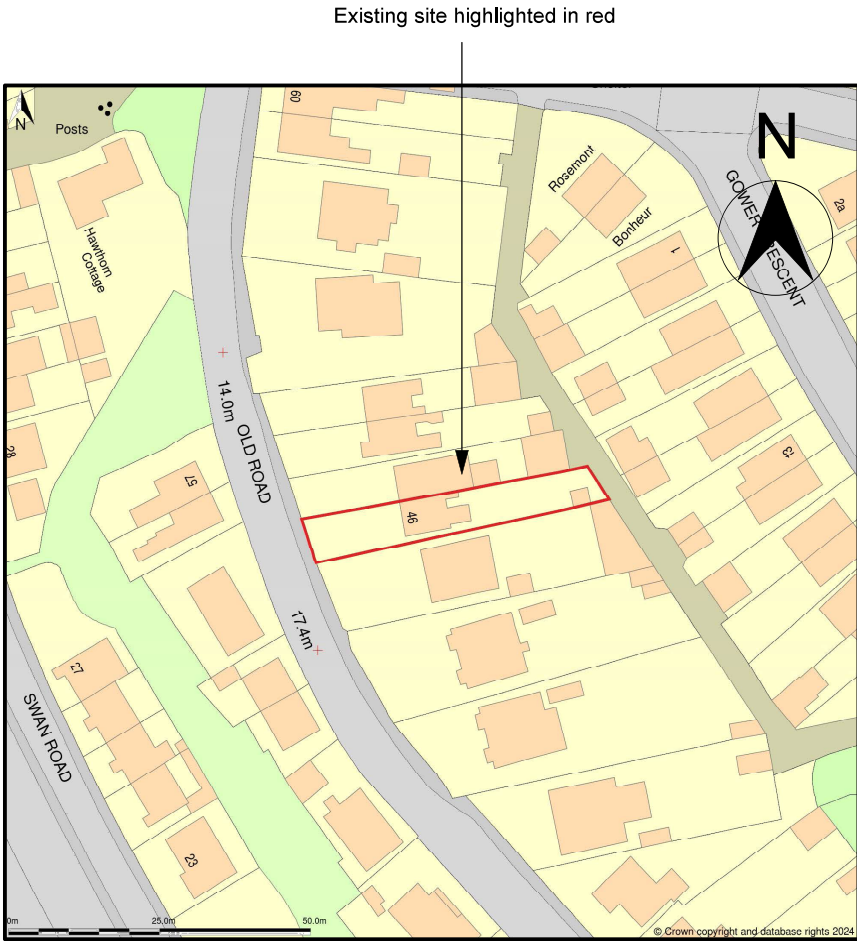

Location plan
Scale 1:1250

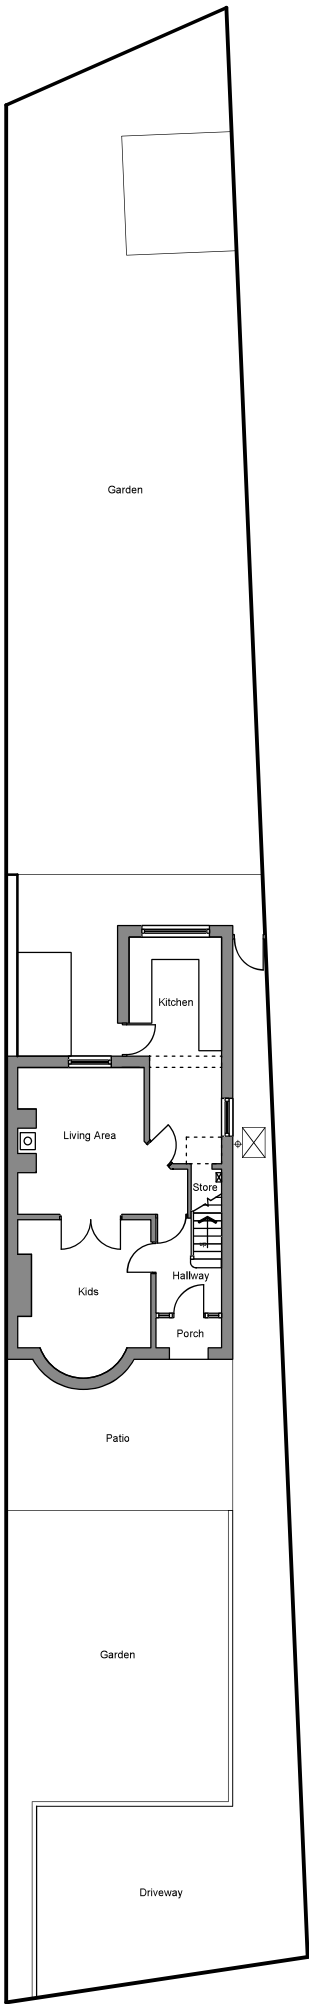

Site plan
Scale 1:200

client	Mr Thomas Miles	title	Existing house plans	Bankhead Design 20 Beechwood Avenue Neath, SA11 3TE Tel: 0781 8086740 email: kevin.bankhead@btinternet.com BANKHEADDESIGN
project	Proposed single storey extension 46 Old Road, Baglan, SA12 8TT	scale	1:50, 1:100 & 1:200@A3	
amendments		dwg by	KB	
		date	Feb 2024	
		dwg no	TM- 01 rev	