


New extension

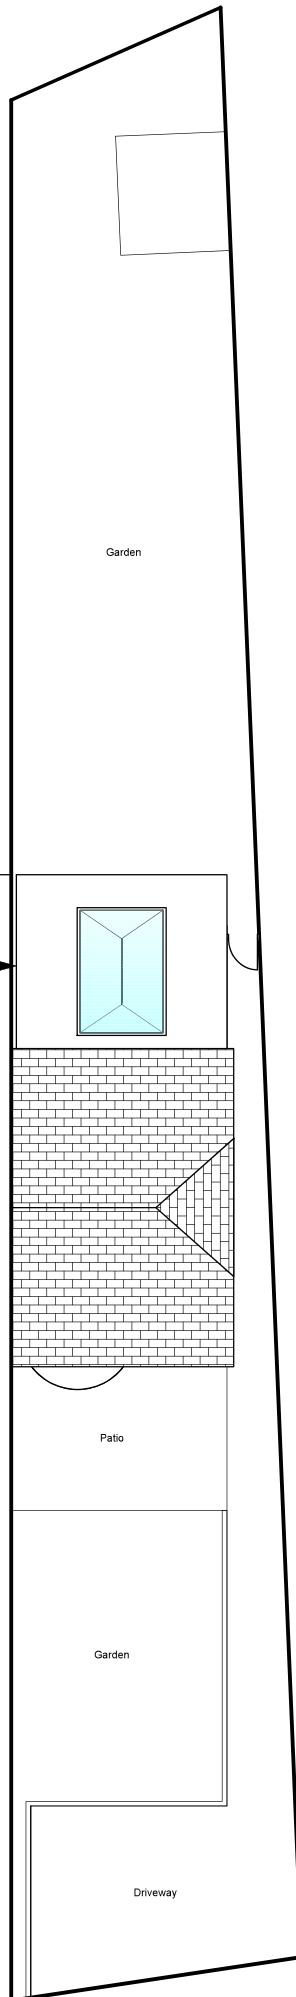

Proposed site plan
Scale 1:200

BANKHEADDESIGN

amendments

client Mr Thomas Miles

project Proposed single storey extension
46 Old Road ,Baglan, SA12 8TT

title Proposed site plan

scale 1:200 @A3

dwg by

date April 2024

dwg no **TM- 04** rev

Dimensions to be verified on site. Figured dimensions to be taken in preference to those scaled.

This drawing is the property of Bankhead Design, copyright is reserved by them and the drawing is issued on the condition that it is not copied, reproduced, retained or disclosed to any unauthorised person, either wholly or in part without the consent in writing from Bankhead Design

Bankhead Design
20 Beechwood Avenue, Neath
SA11 3TE
Tel: 0781 8086740
email: info@bankheaddesign.co.uk