


Site Logistics and Constraints Plan - Pontardawe Arts Centre

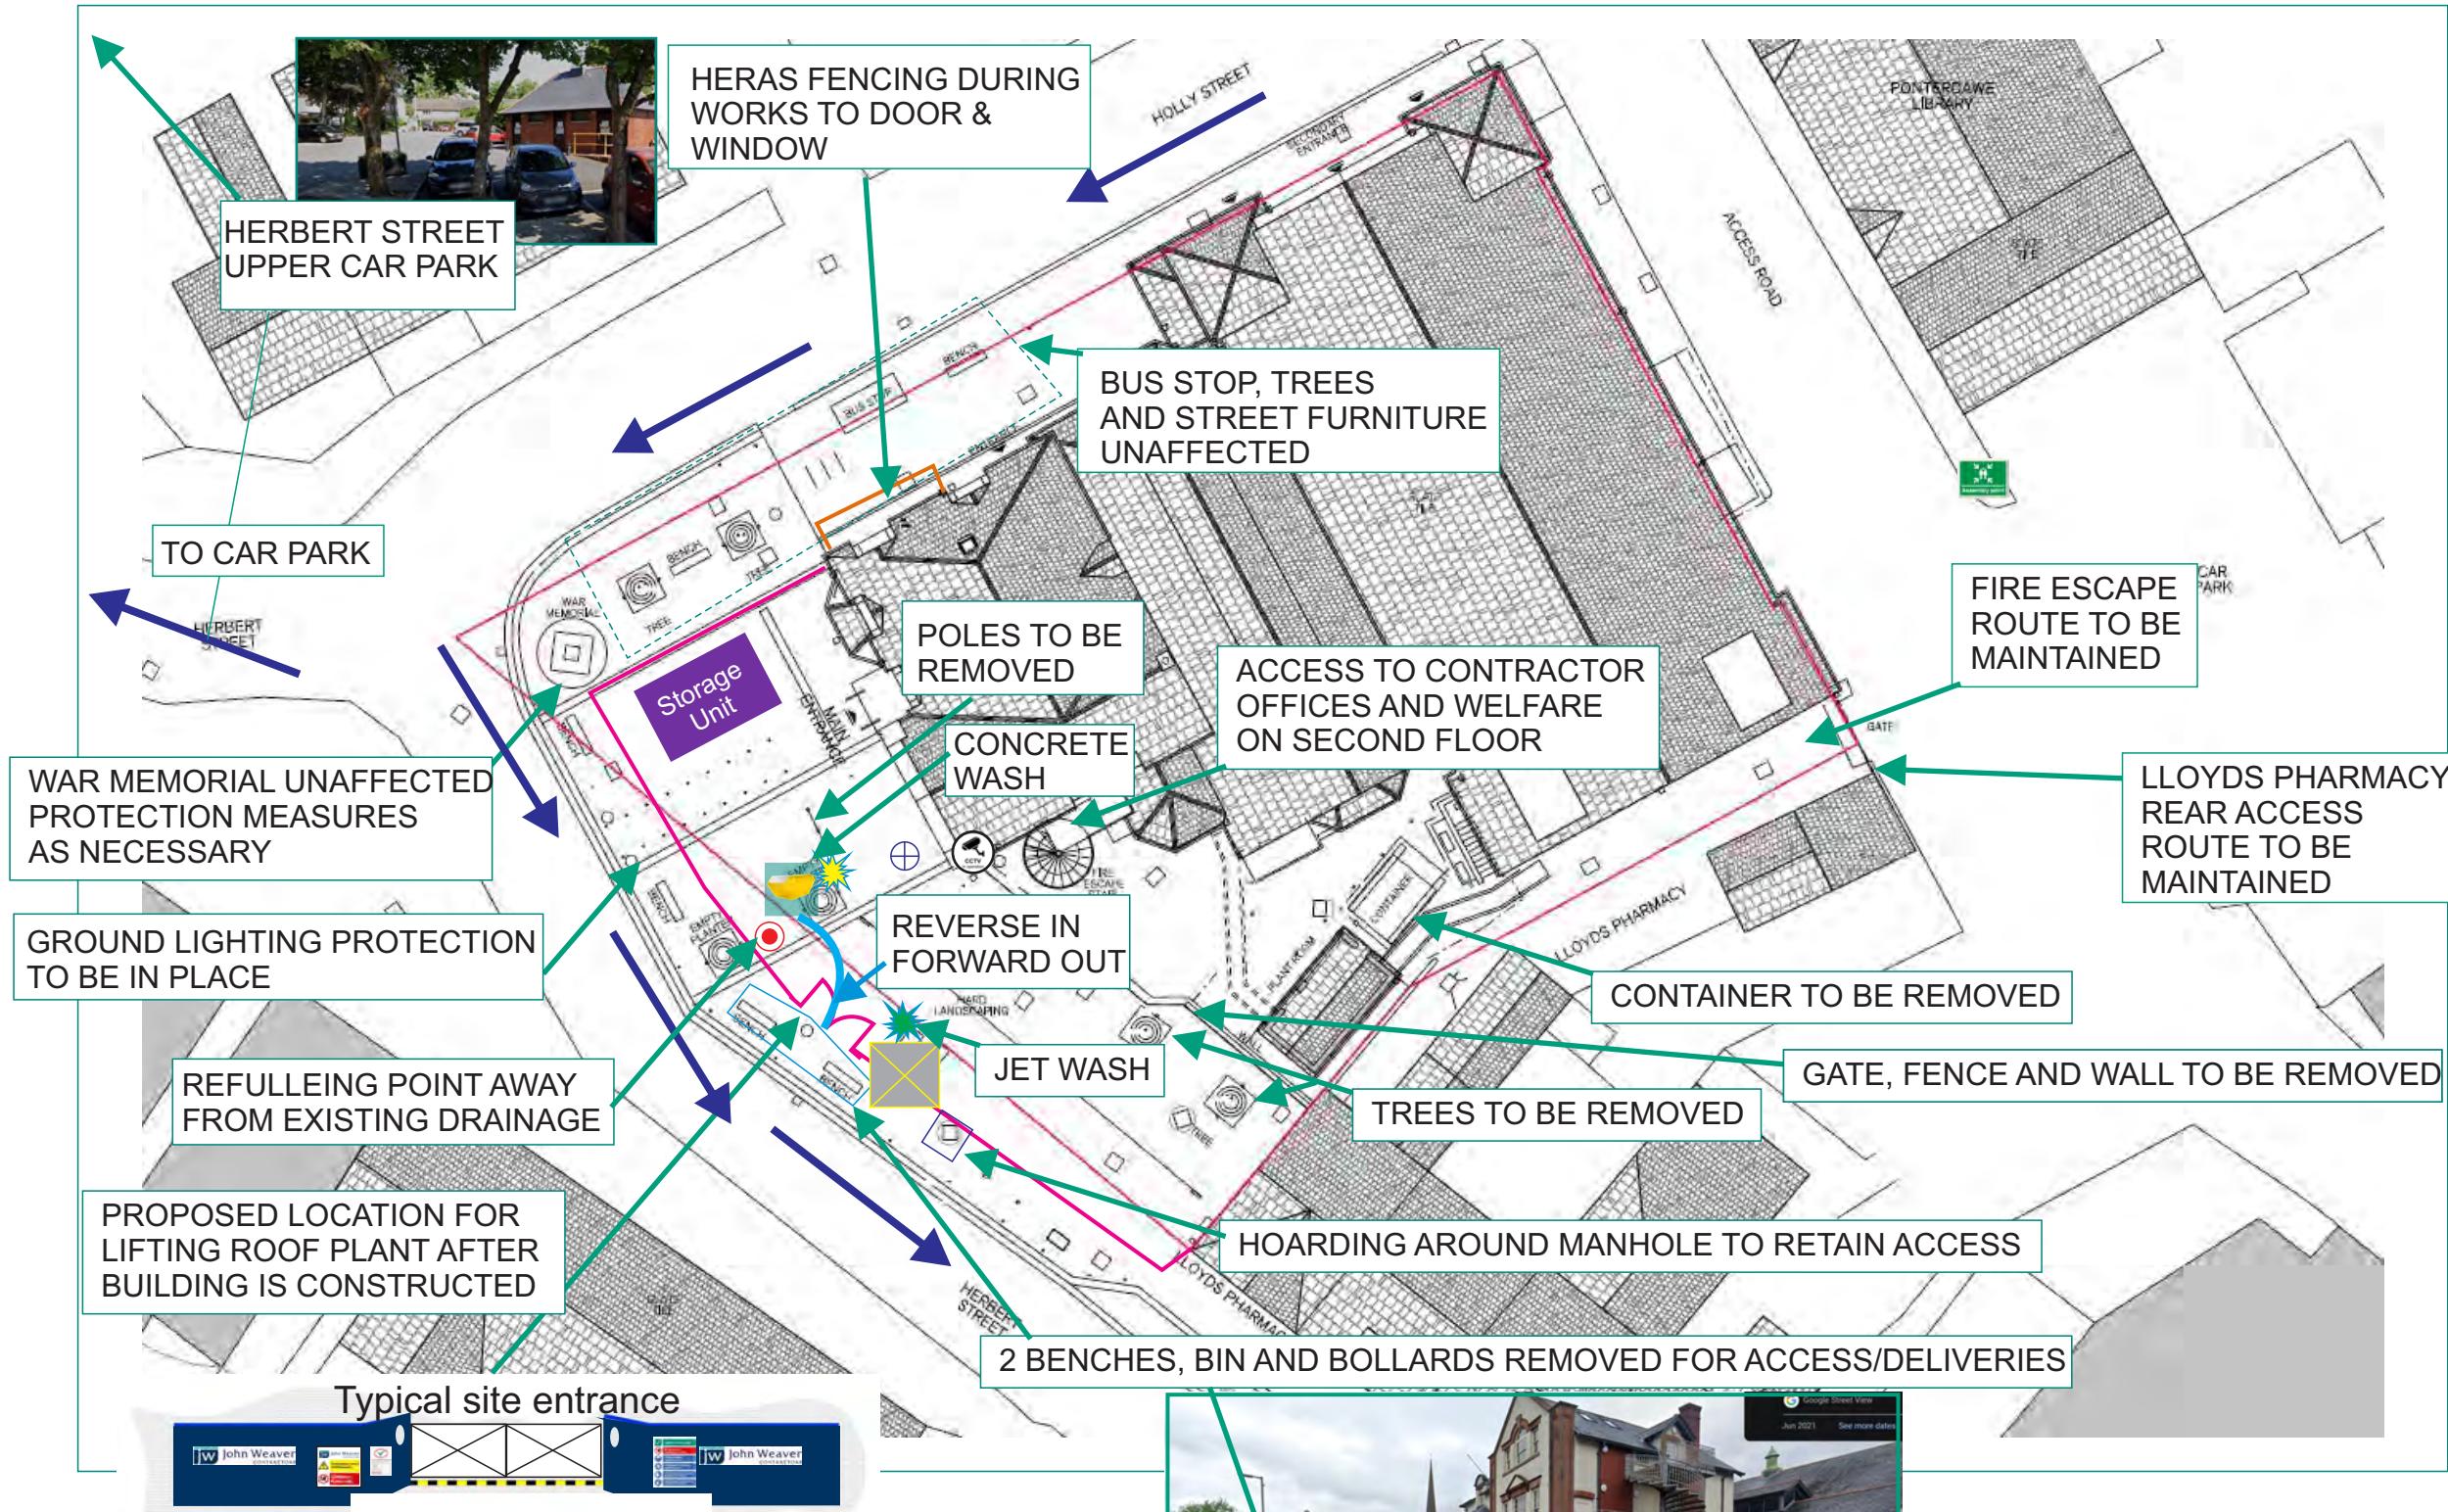

- KEY**
- METAL HERAS FENCING
 - ACCESS GATE
 - HERAS FENCING
 - STORAGE UNIT
 - RECYCLING SKIPS
 - PROPOSED VEHICULAR TRAFFIC ROUTE
 - VEHICLES TO REVERSE IN FOR DROP OFF AND COLLECTIONS
 - STREET FURNITURE UNAFFECTED
 - STREET FURNITURE REMOVED
 - MANHOLE PROTECTED ACCESS MAINTAINED
 - PROPOSED LIFTING LOCATION FOR ROOF PLANT (HOARDING AMENDED/REMOVED)
 - CCTV
 - FIRE ASSEMBLY POINT
 - REFUELLING POINT AWAY FROM EXISTING DRAINAGE
 - JET WASH AT SITE ENTRANCE
 - CONCRETE WASH WITHIN SKIPS
 - DEWATERING SYSTEM - SYMPHONIC PUMP WITH HAY BALES TO ACT AS AN EXCESS WATER SILT TRAP



John Weaver (Contractors) Ltd
Morfa House
126 Neath Road
Hafod
Swansea
SA1 2JW

jw John Weaver
CONTRACTORS

PROJECT/TITLE: Pontardawe Arts Centre

DRAWING NO.: ND/CJ/001 REV: B

DATE: 08.04.2024