



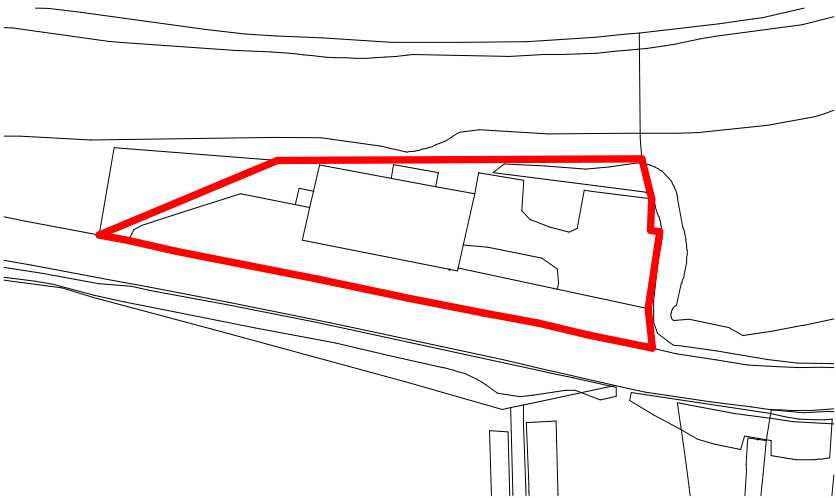

Ordnance Survey, (c) Crown Copyright 2022. All rights reserved. Licence number 100022432


Site Plan
1 : 1250

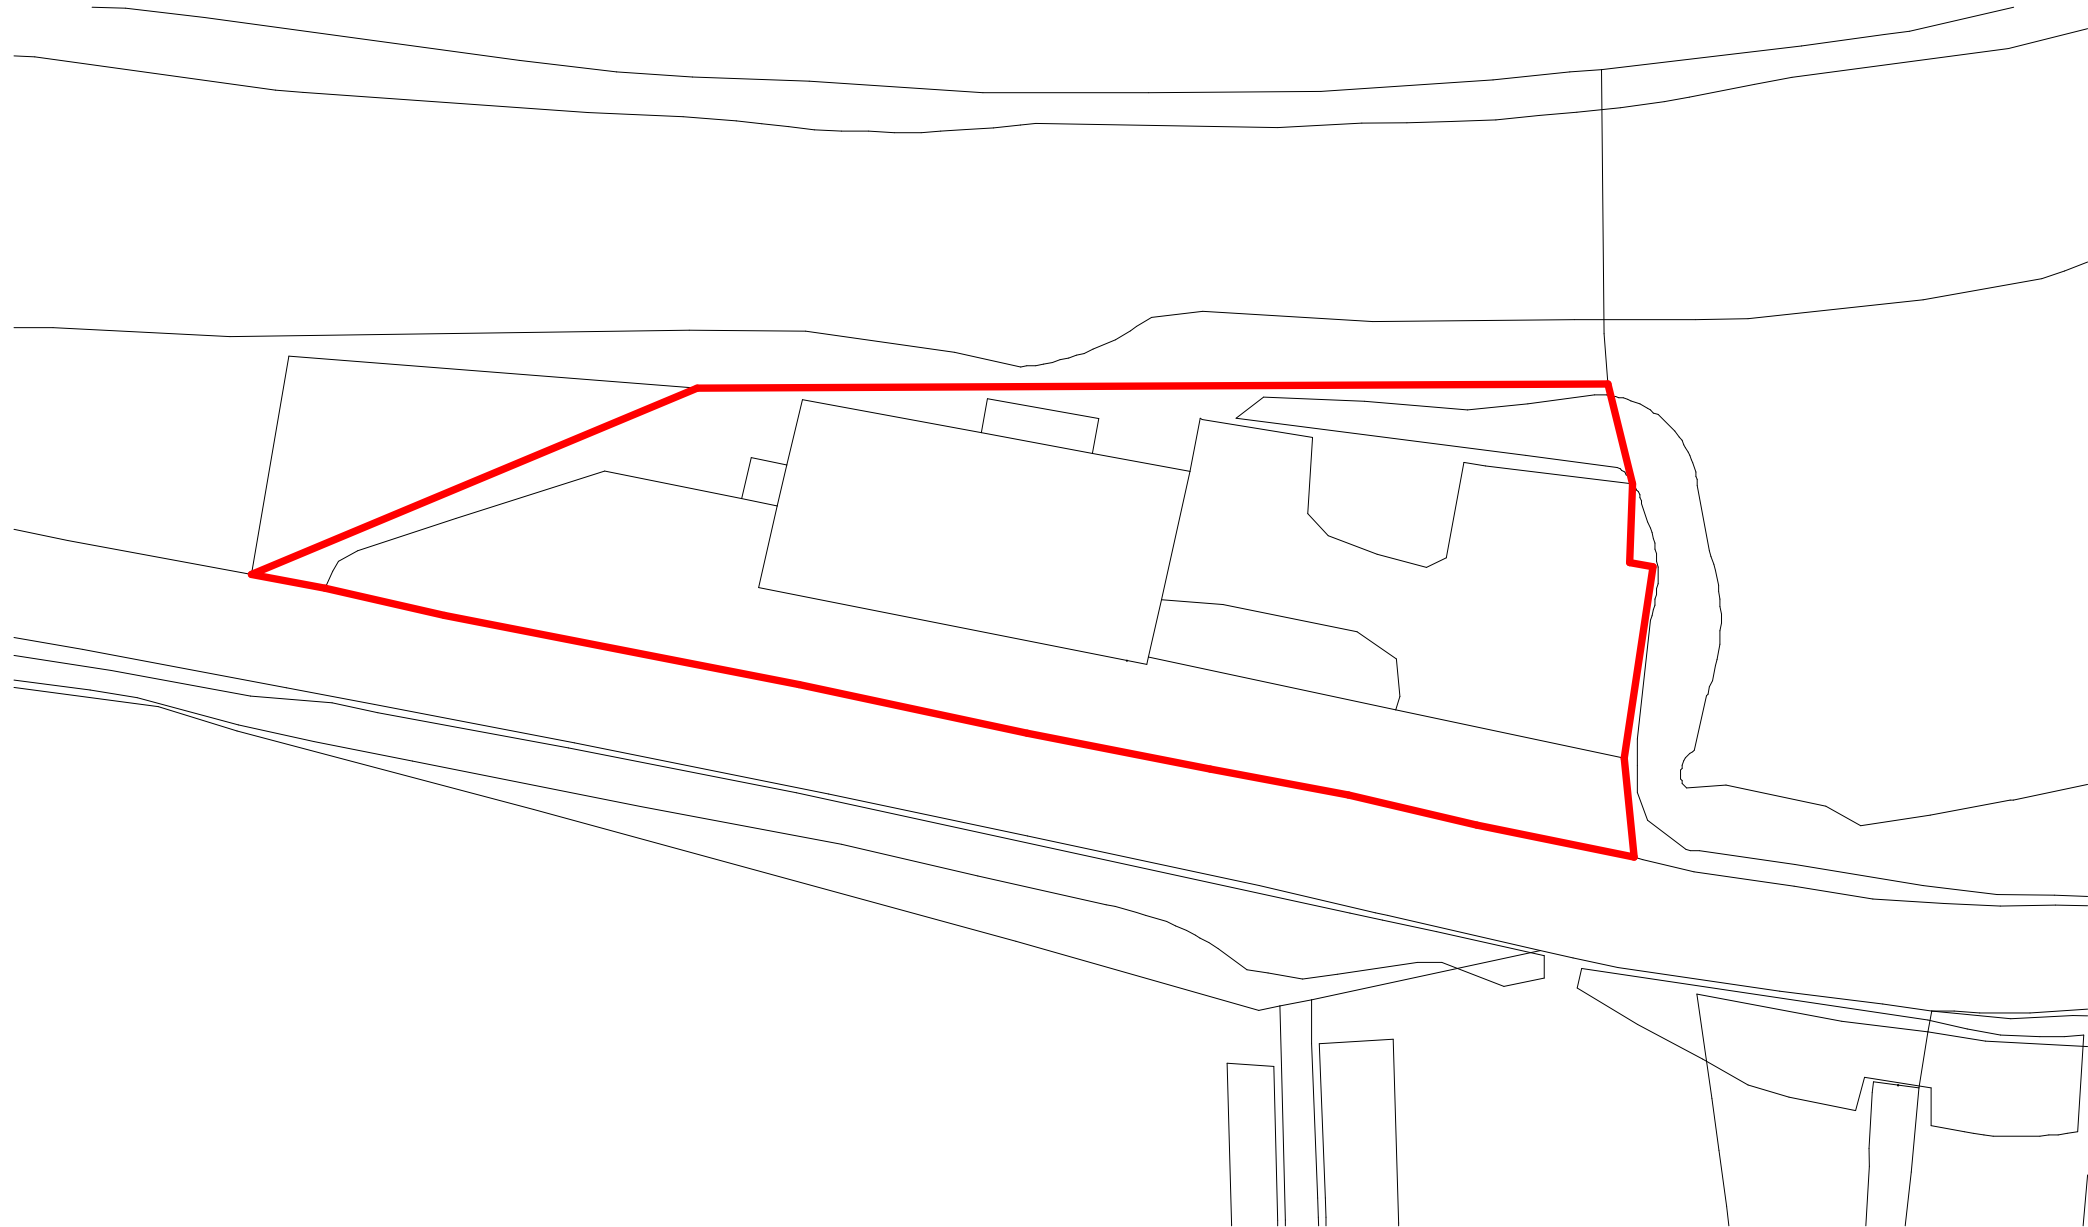

Ordnance Survey, (c) Crown Copyright 2022. All rights reserved. Licence number 100022432
Site Plan
1 : 500

Responsibility is not accepted for errors made by others in scaling from this drawing.
All construction information should be taken from figured dimensions only.

0mm 50mm

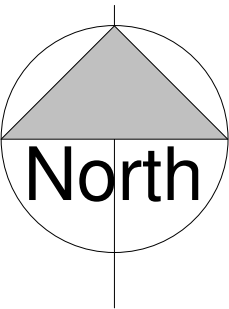

S1	12/01/23	Planning	
STATUS	REV	DATE	DESCRIPTION
CLIENT			REVISED BY
Afan Valley Holidays Ltd			U

Sustainable
Studio
Architects

SS/

PROJECT
Bakers DIY
Afan Road
Duffryn Rhondda
Port Talbot

DRAWING TITLE
Site Location Plan

DRAWING STATUS	SCALE
PL : PLANNING OR CO-ORDINATION	As indicated @ A3
DRAWING NUMBER	REVISION
PL-002	