





Reproduced from an Ordnance Survey map with the permission of the
Controller of Her Majesty's Stationary Office.
©Crown Copyright. All rights reserved.



EXISTING SITE PLAN
Scale 1:250

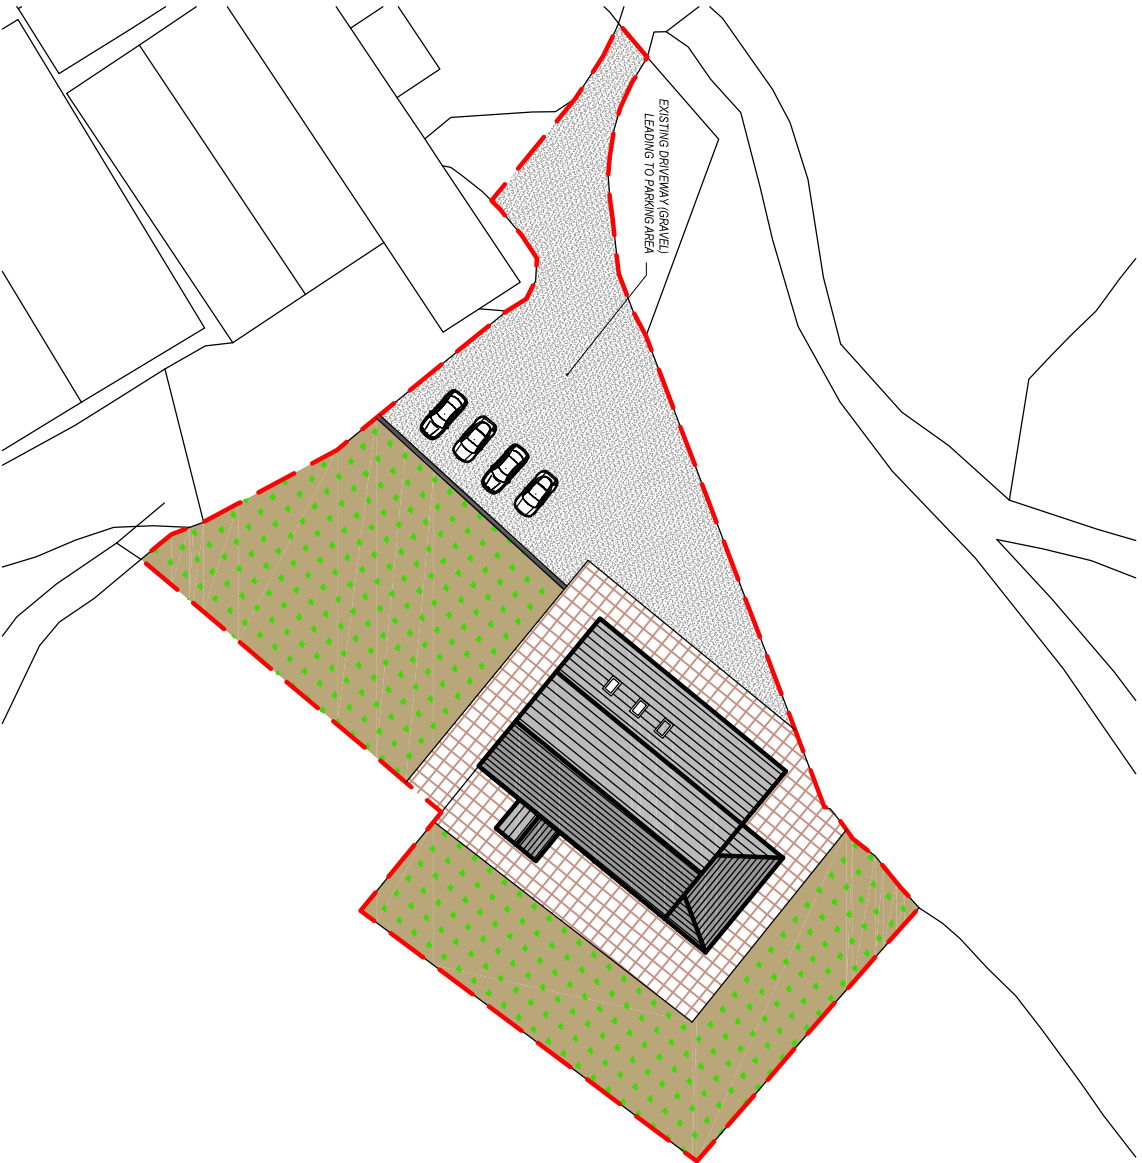

Reproduced from an Ordnance Survey map with the permission of the
Controller of Her Majesty's Stationary Office.
©Crown Copyright. All rights reserved.

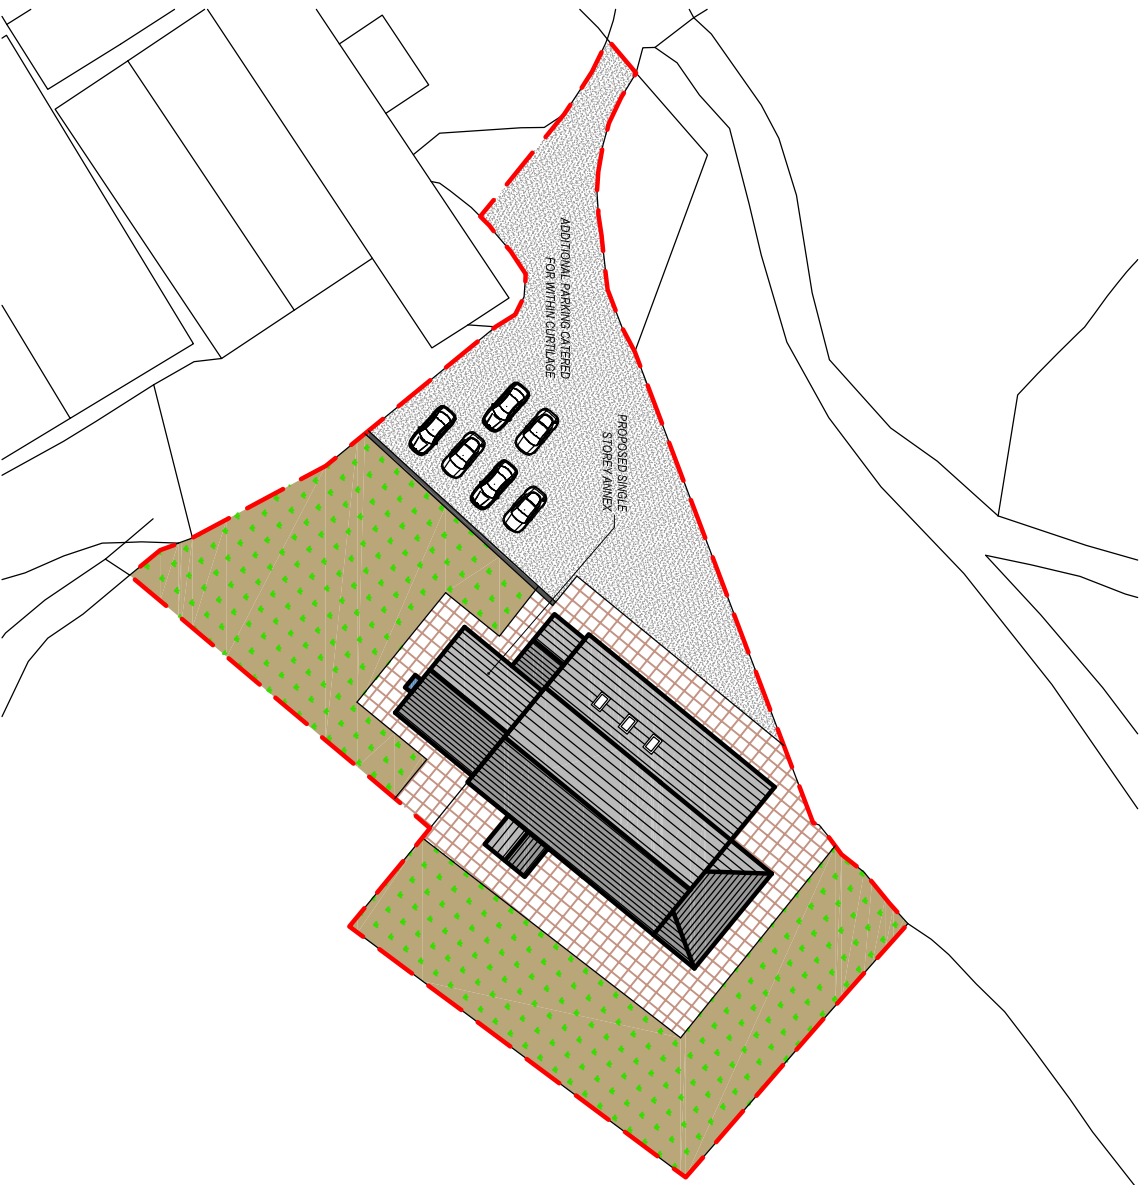

PROPOSED SITE PLAN
Scale 1:500

Client:

Mr. Peter Hopkin
Cracillwyn Farm
Rhydŷfro

Project Title:

PROPOSED RESIDENTIAL ANNEX
/ SIDE EXTENSION

General Notes:

1. Do not scale from this drawing. Take figures dimensions only.
2. Dimensions are in millimetres unless otherwise stated.

Drawing Issue:

PLANNING

Drawing Title:

EXISTING & PROPOSED SITE PLANS

Drawing No:

002

Revision:

B

Date:

14-03-2023

Revised:

05-04-2024

Scale(s):

1:500

Paper Size:

A3



Cwm Planning & Design Ltd.
(Civil, Structural & Architectural)