




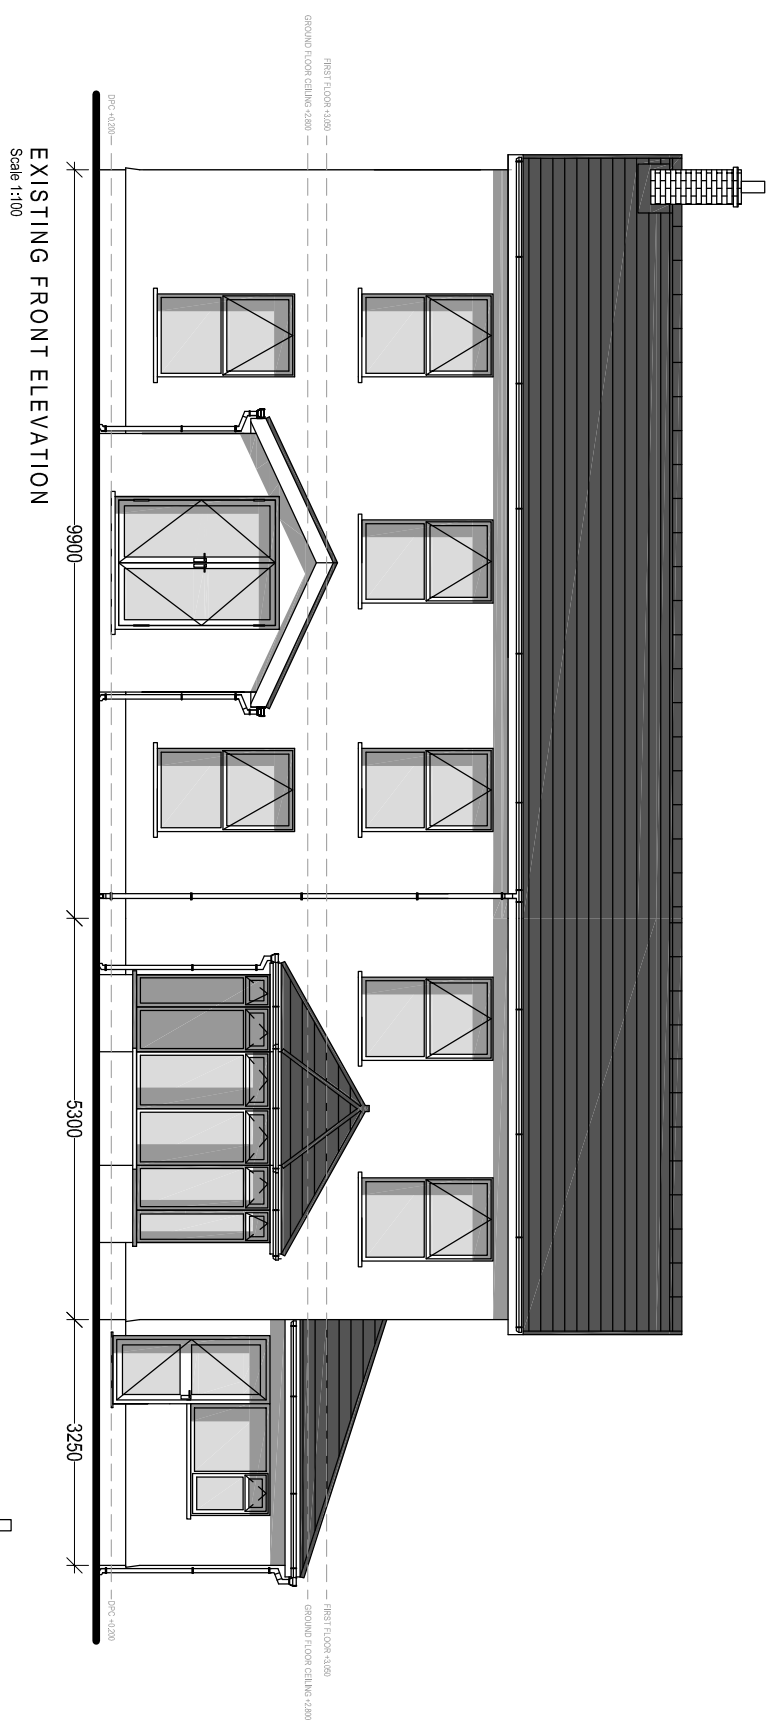

EXISTING FRONT ELEVATION
Scale 1:100

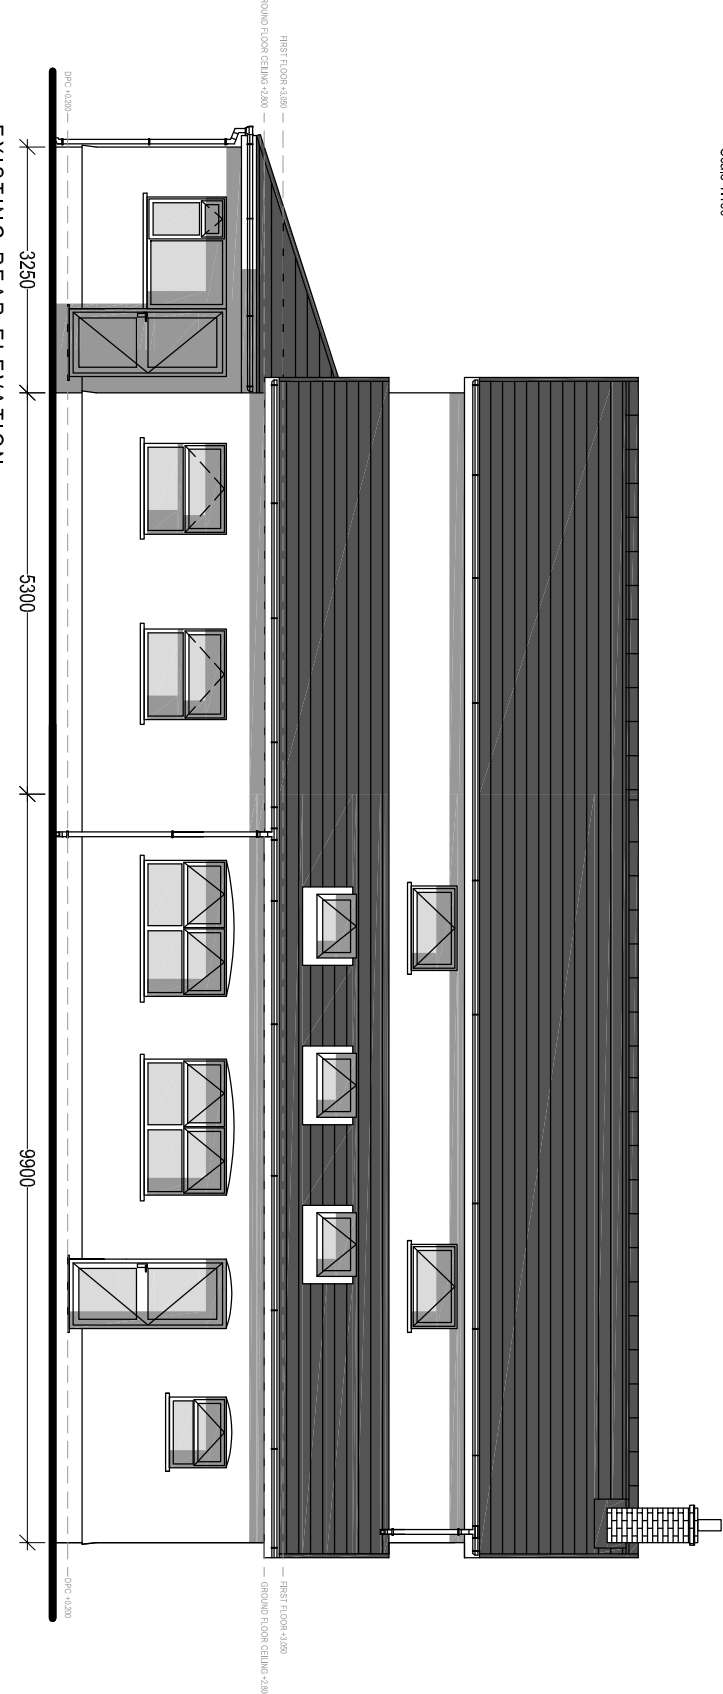


EXISTING REAR ELEVATION
Scale 1:100

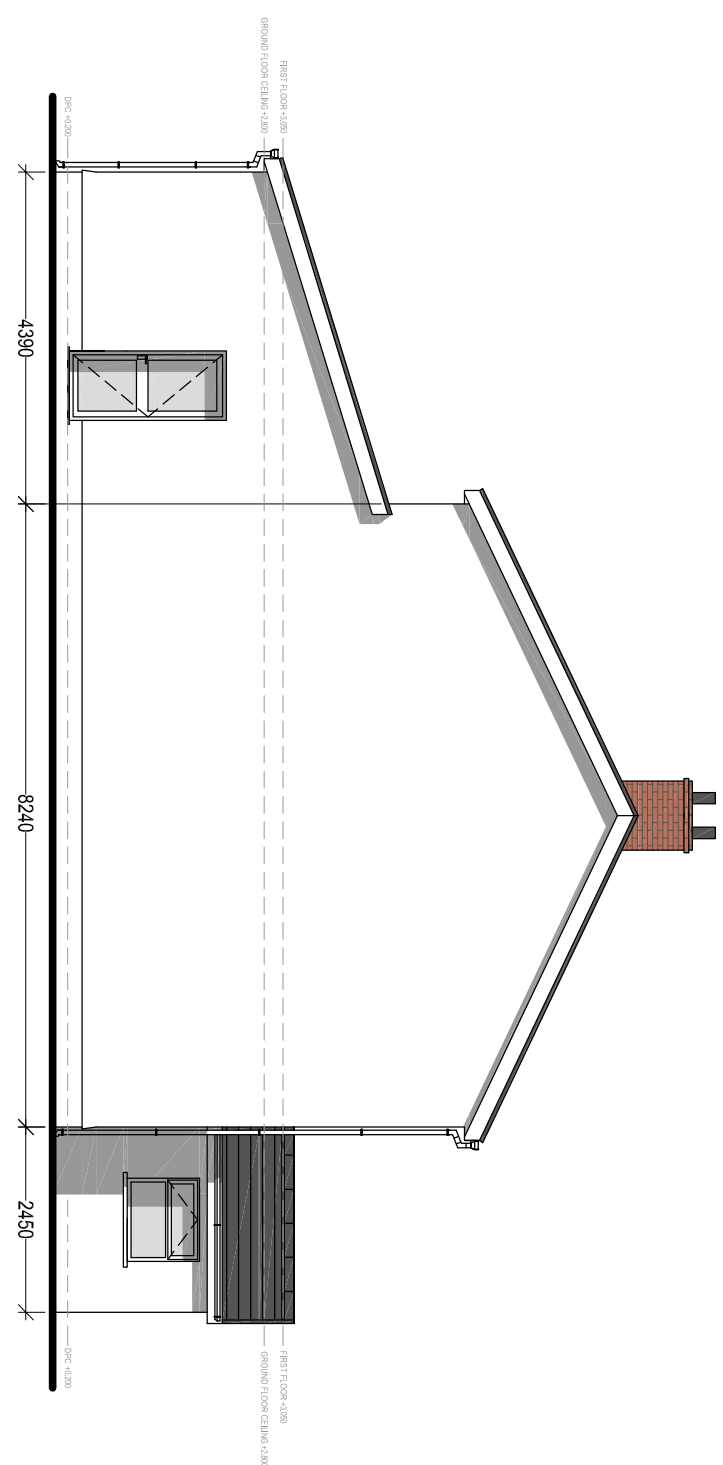

EXISTING SIDE ELEVATION
Scale 1:100

- MATERIAL FINISHES:**
- Roof Covering:**
Concrete Pantile
Concrete ridge tile
- Wall Covering:**
Rendered Masonry
Blue pennant stone to Rear Ground Floor Extension and Front Porch
- Windows & Doors:**
uPVC Double Glazed.
Colour: White
- Rainwater goods:**
Plastic, universal
Colour: White
- Weather boarding:**
uPVC bullnosed
Colour: White

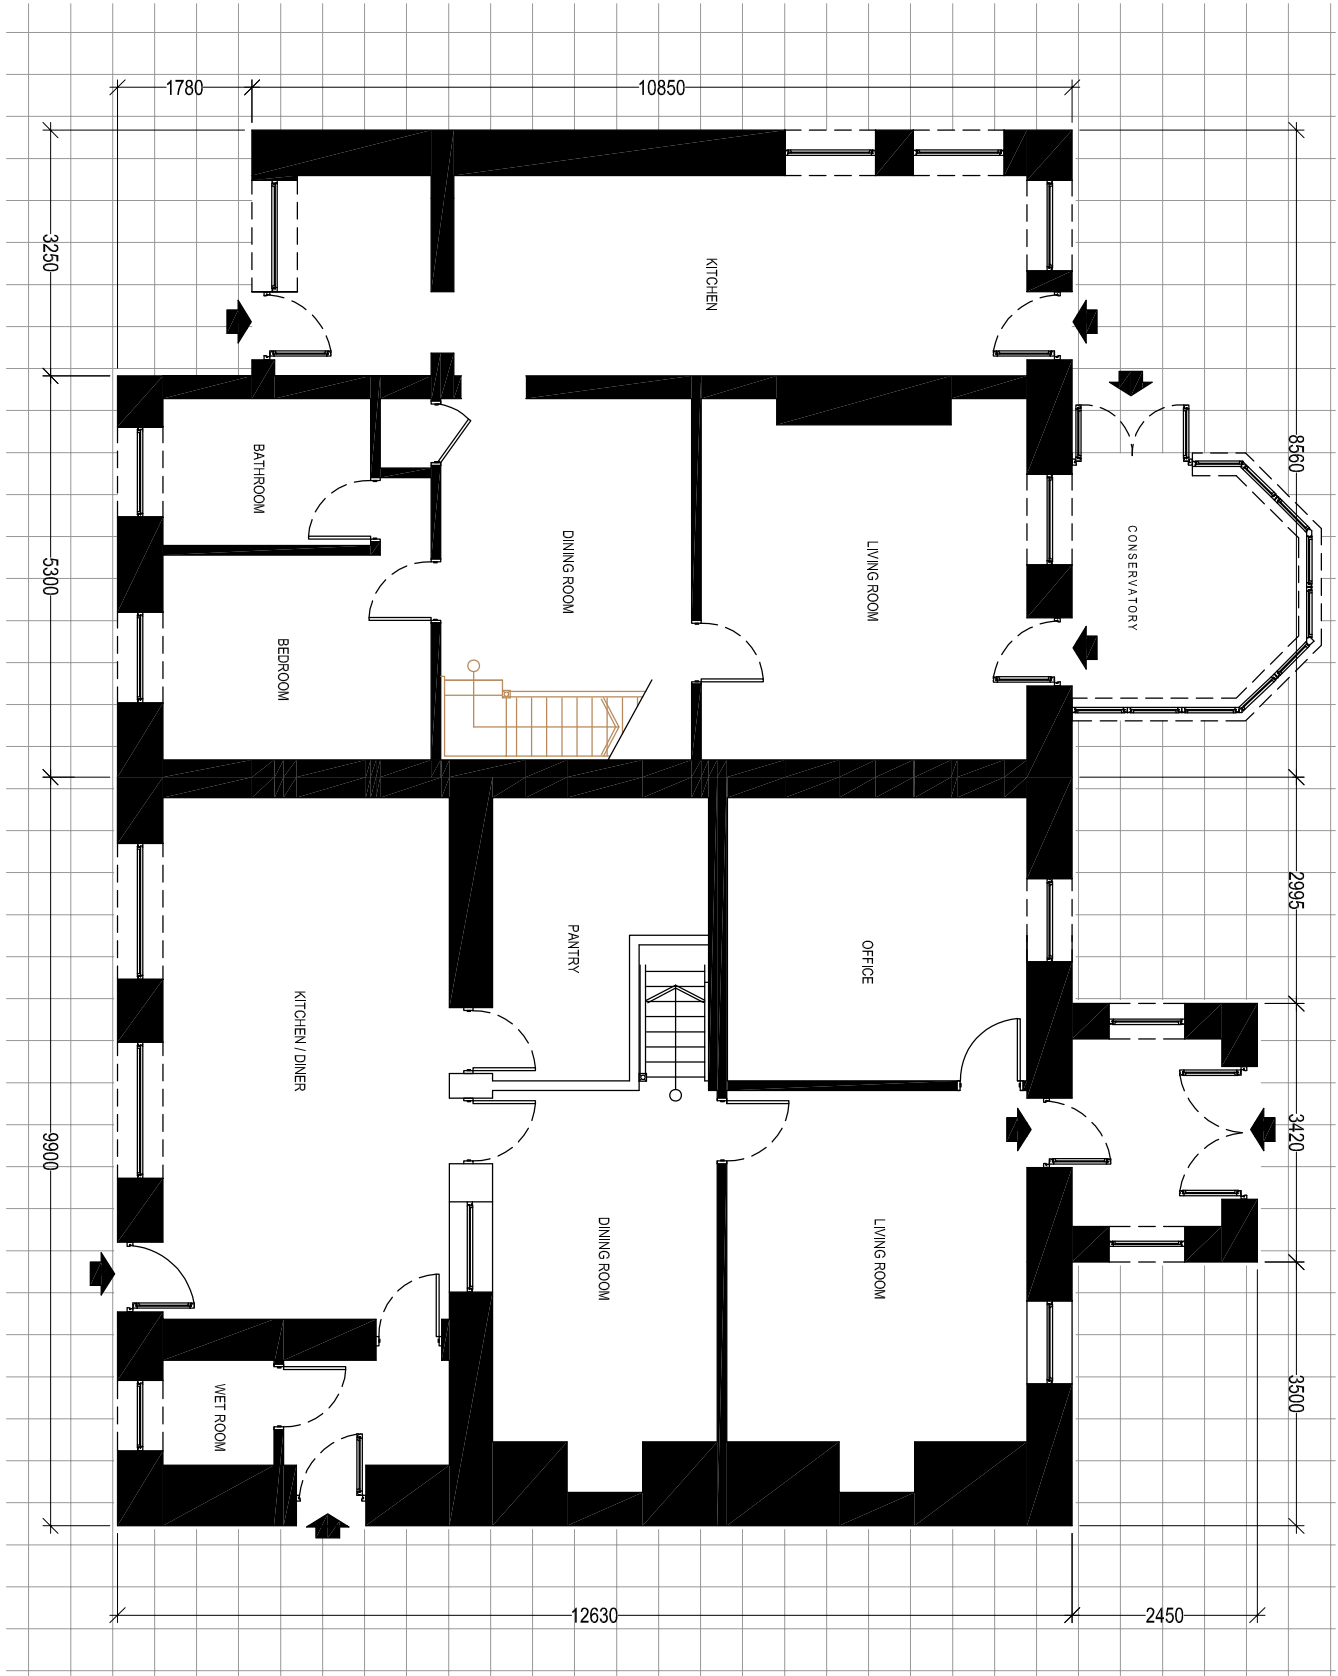

EXISTING GROUND FLOOR PLAN
Scale 1:100

General Notes:
1. Do not scale from this drawing. Use figure dimensions only.
2. Dimensions are for masonry unless otherwise stated.
Drawing Issue:

PLANNING

Drawing Title: EXISTING ELEVATIONS & FLOOR PLANS			
Drawing No:	004	Revision:	B
Date:	19-03-2024	Revised:	05-04-2024
Scales:	1:100	Paper Size:	A2

Project Title:

PROPOSED RESIDENTIAL ANNEX / SIDE EXTENSION

Mr. Peter Hopkin
Crachllwyn Farm
Rhydyfio

Client:



Cwm Planning & Design Ltd.
(architectural and Draughting Services)