

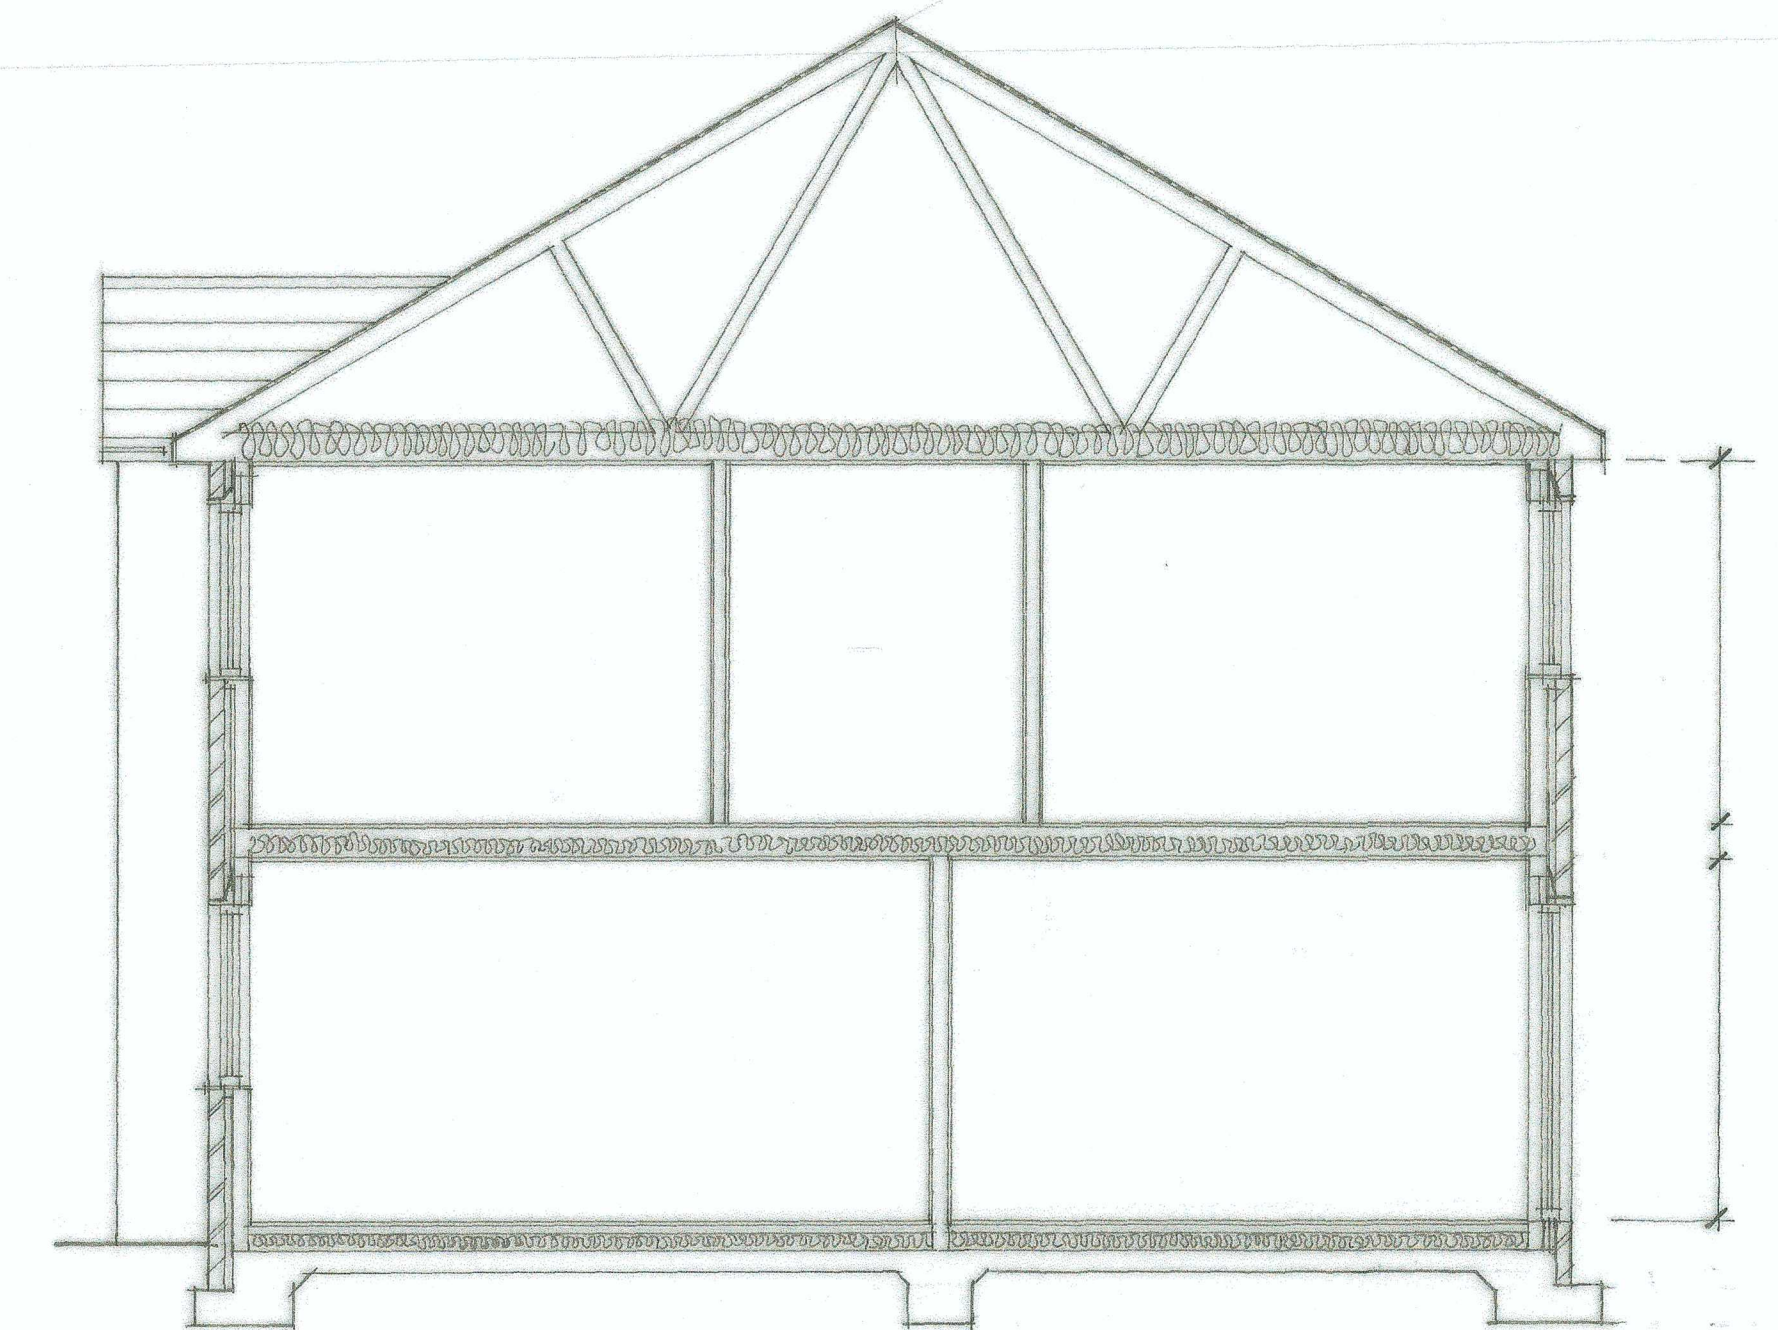


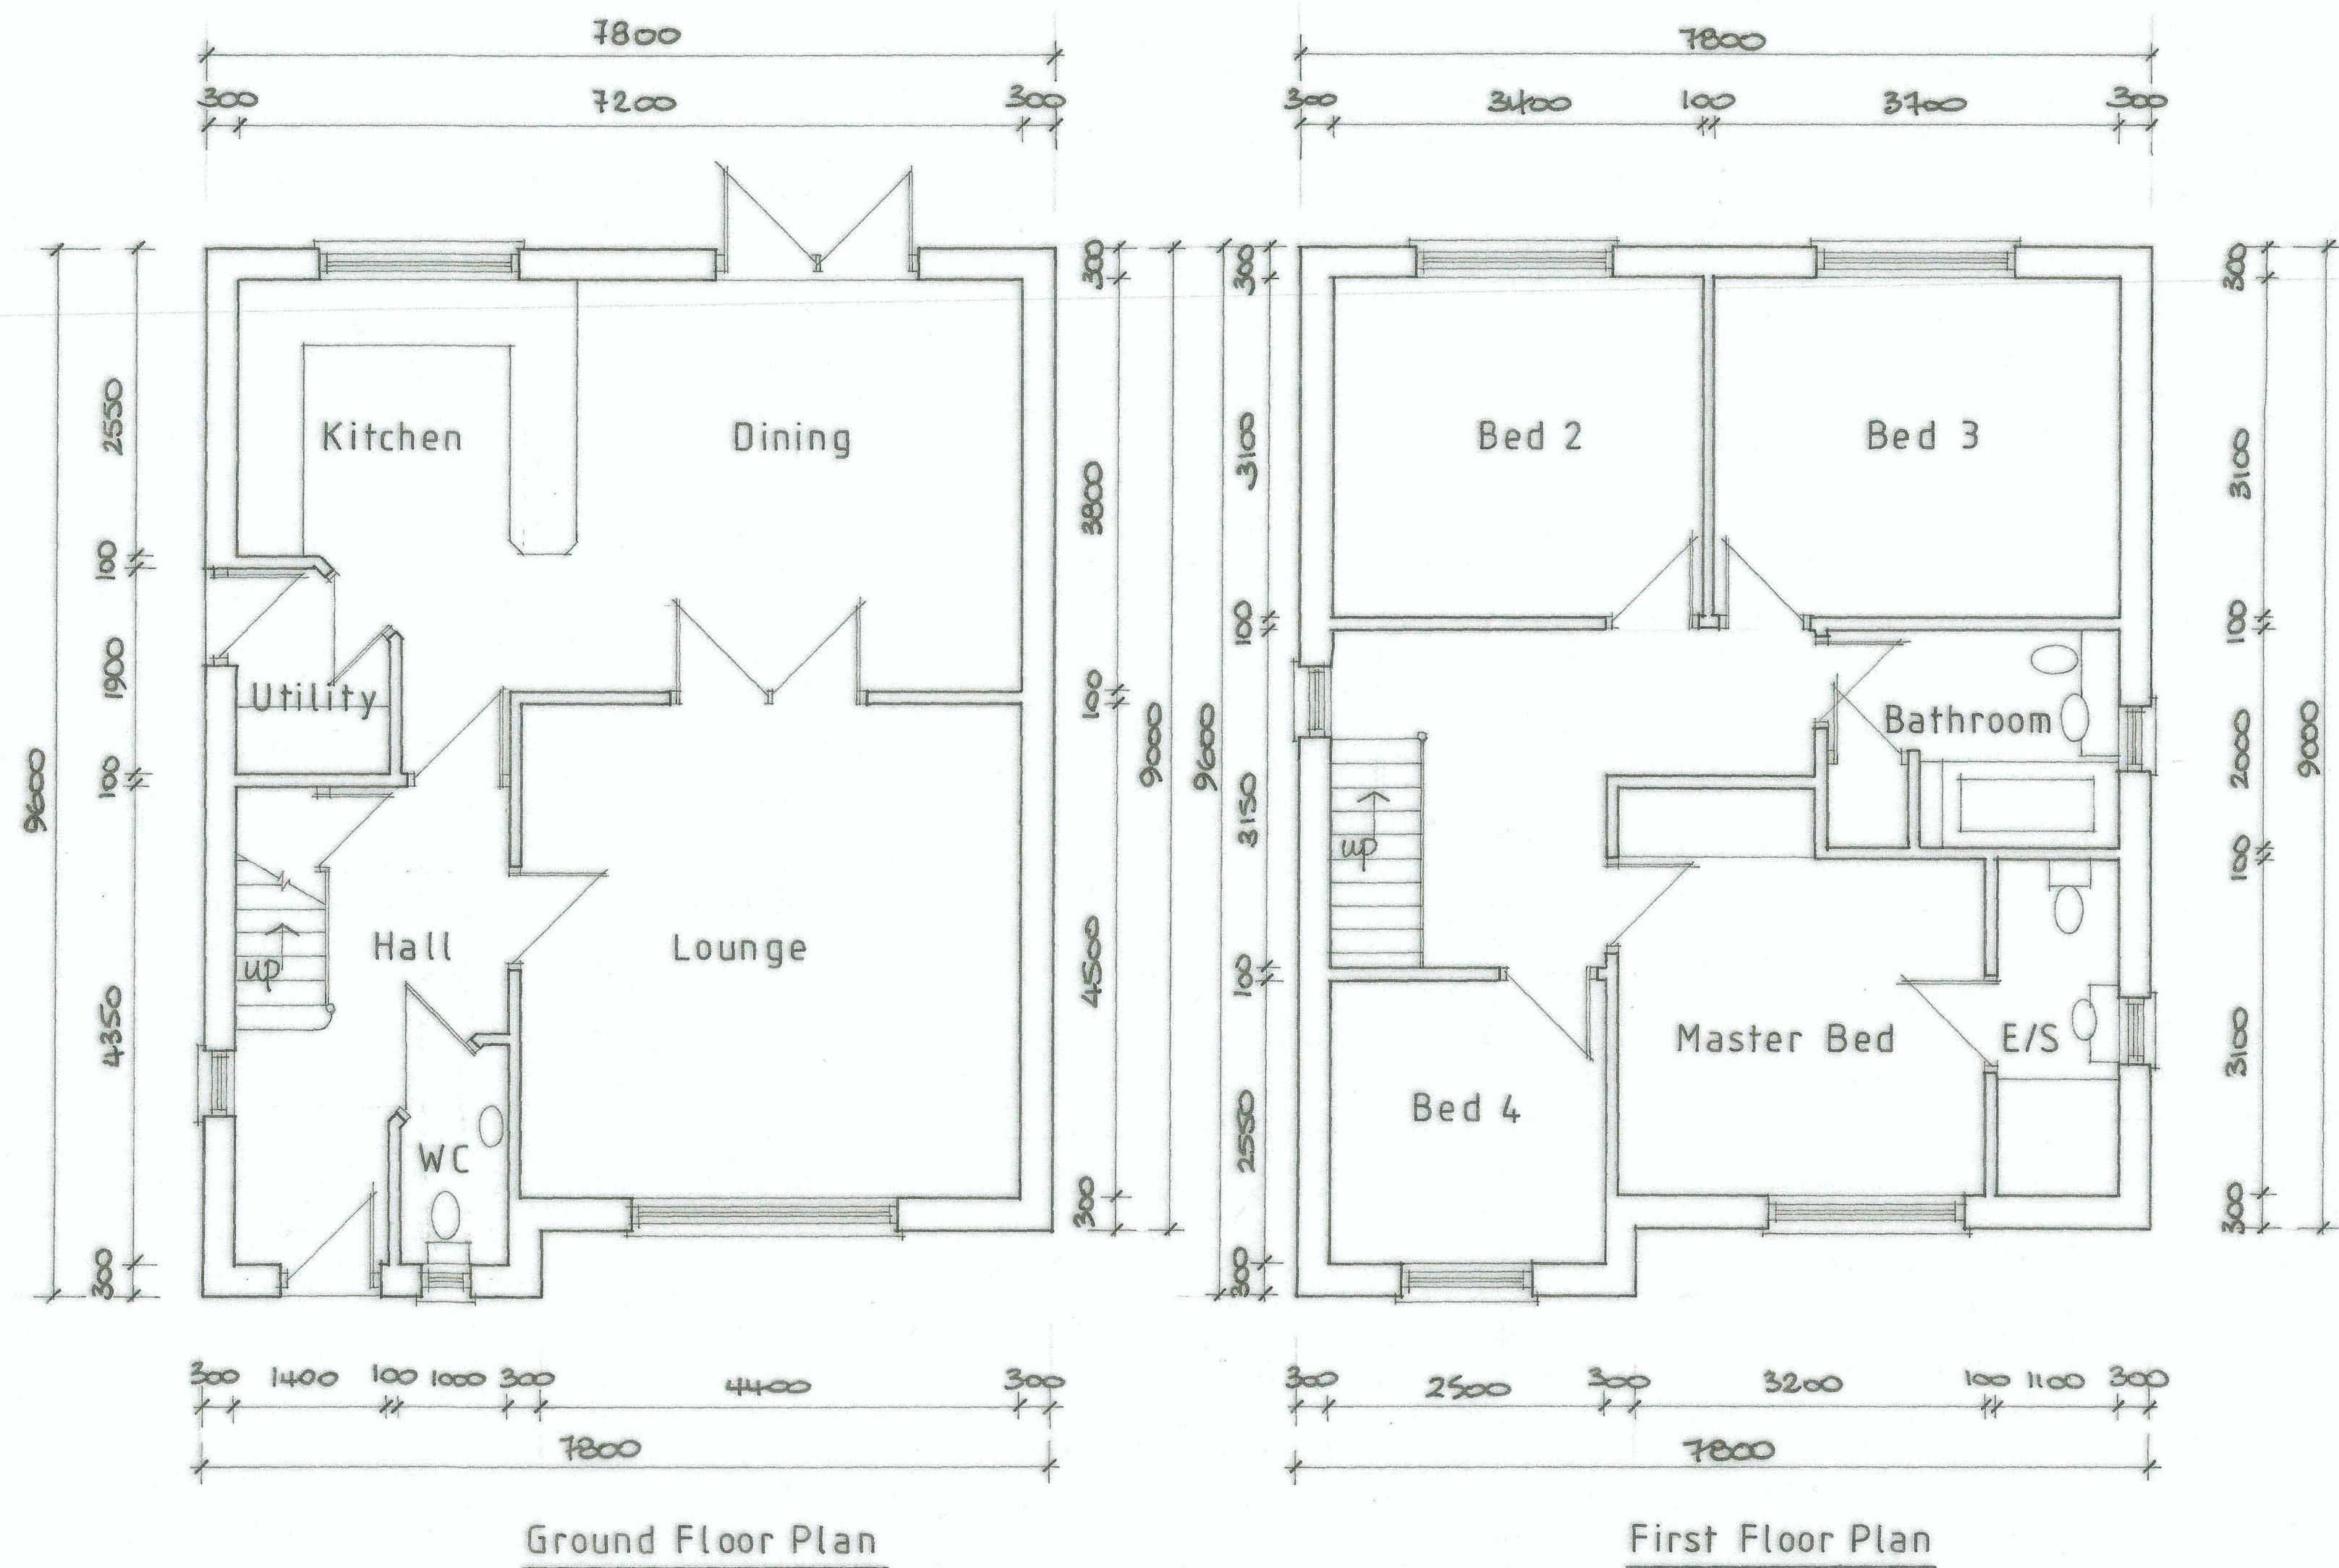

Sectional View

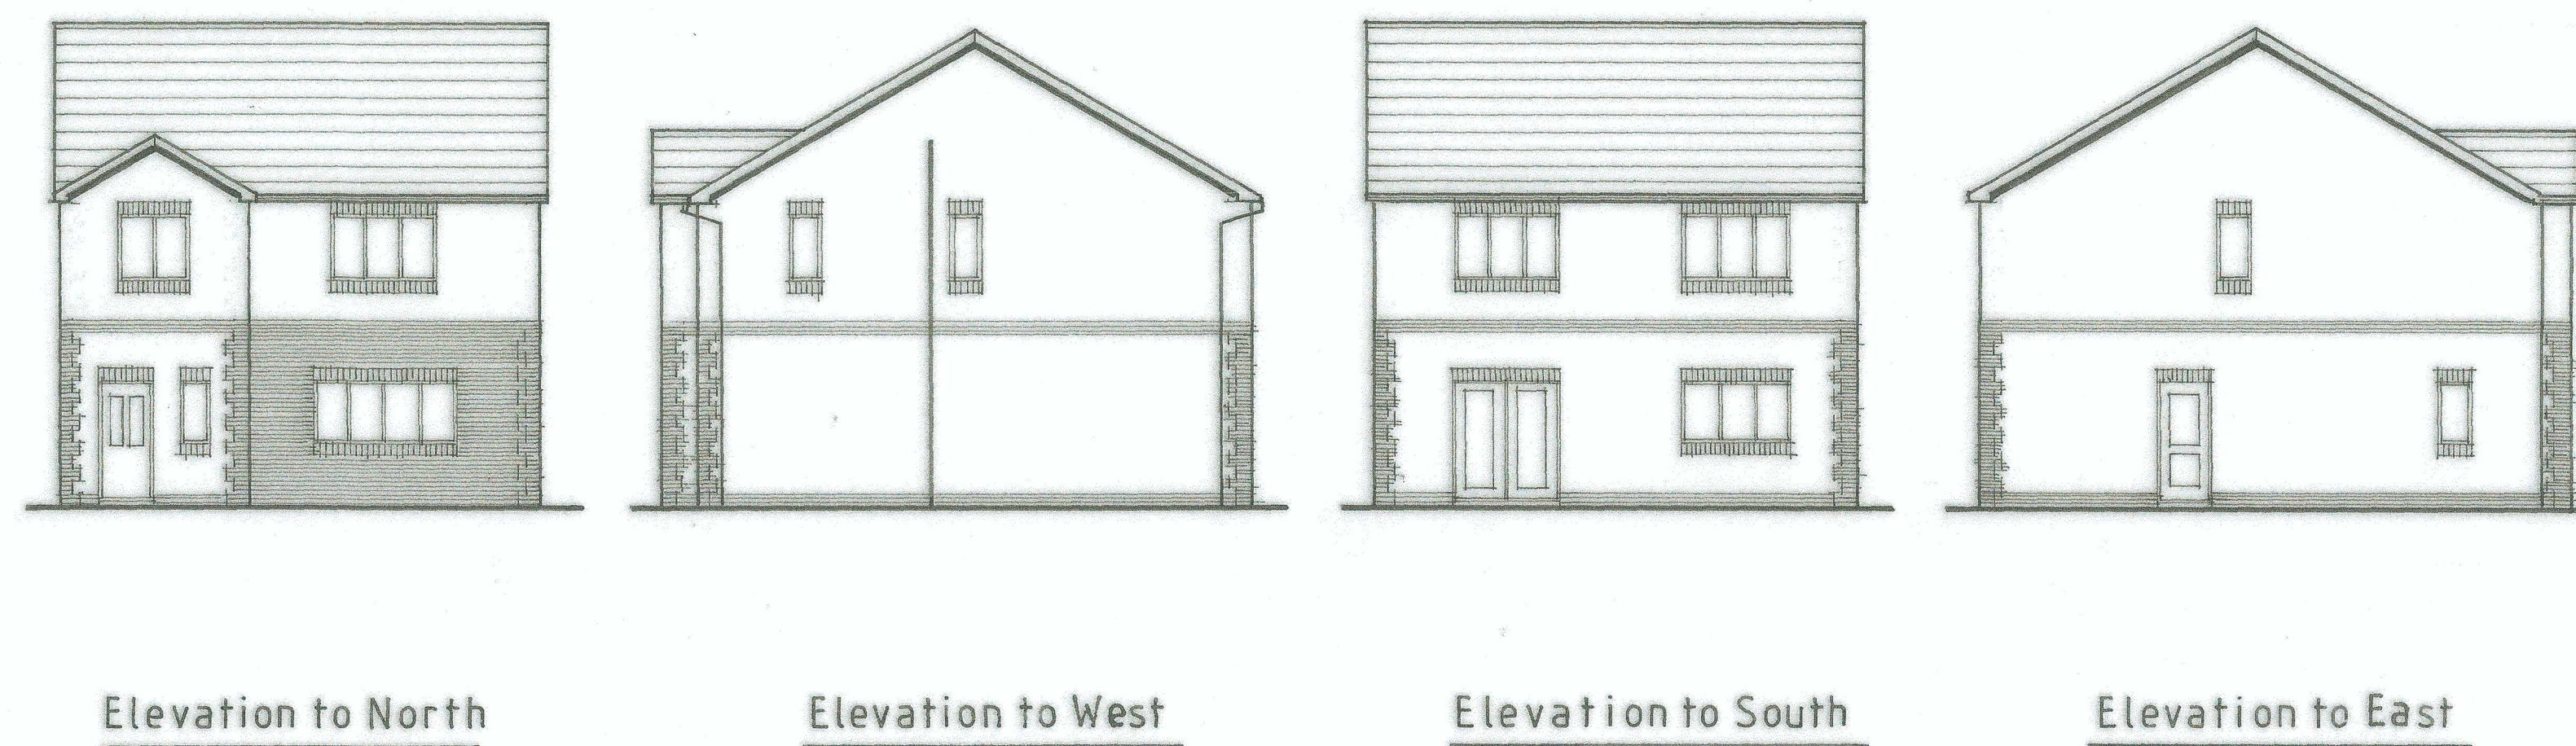

Specification for House Sparrow Towers
 Wooden (or woodcrete) nest box with three
 sub-divisions to support three nesting pairs.
 To be placed under eaves of each dwelling.
 Entrance holes 52 mm diameter.
 Dimensions H 310 x W 370 x D 185 mm.

Suiter Nest Box Specification
 Wood box with small slit shaped entrance hole.
 Must be placed under or close to roofs,
 at least 5.0m from the ground.
 Dimensions H 150 x W 340 x D 150 mm.

Scheme:	
Proposed Residential Development	
Title:	
Former site of Tŷ Maes Marchog, Dyffryn Cellwen, Neath. House Type 2 Plots 2,3,4.	
Drawn by:	Date:
TMM/DC/03	Feb 2020
Scale:	Client:
1/50 : 1/100	Mr J. Carroll

Rev A: Clarification of East/West Elevations