



SCHWESLER 4PR BAT TUBE
Incorporated into wall structure


NOTE:
IMPLEMENTATION OF PROPOSED ECOLOGICAL ENHANCEMENT
(INSTALLATION OF THE BAT BOX) WILL BE CARRIED
OUT WITHIN 7 MONTHS OF BENEFICIAL OCCUPATION.

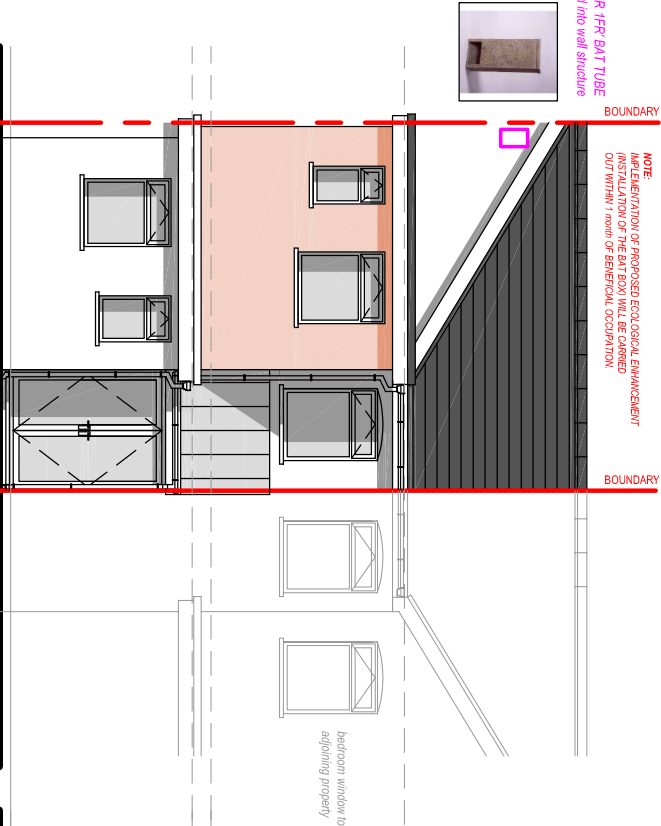


PROPOSED REAR ELEVATION
Scale 1:100

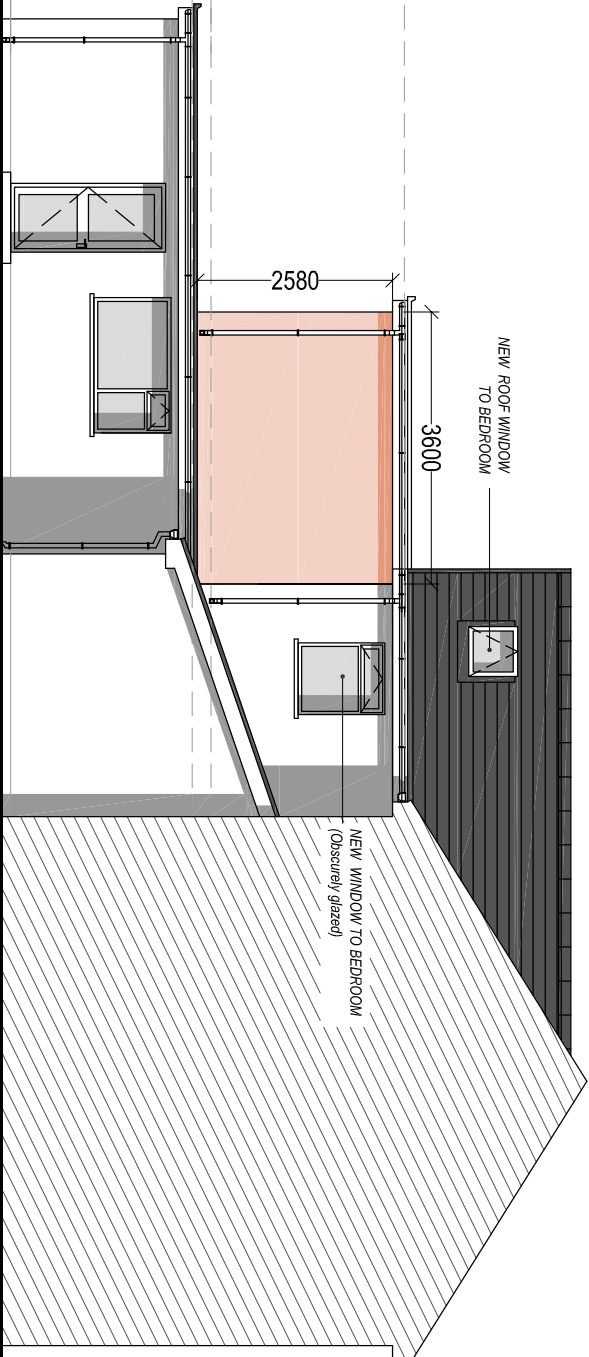

PROPOSED SIDE ELEVATION
Scale 1:100

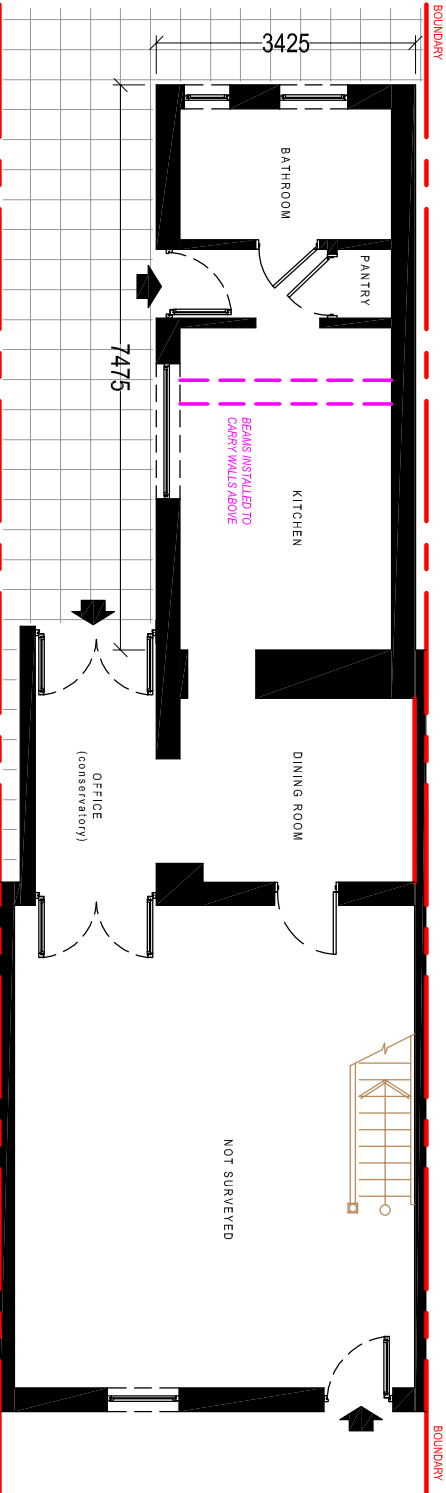

EXISTING GROUND FLOOR PLAN
Scale 1:100

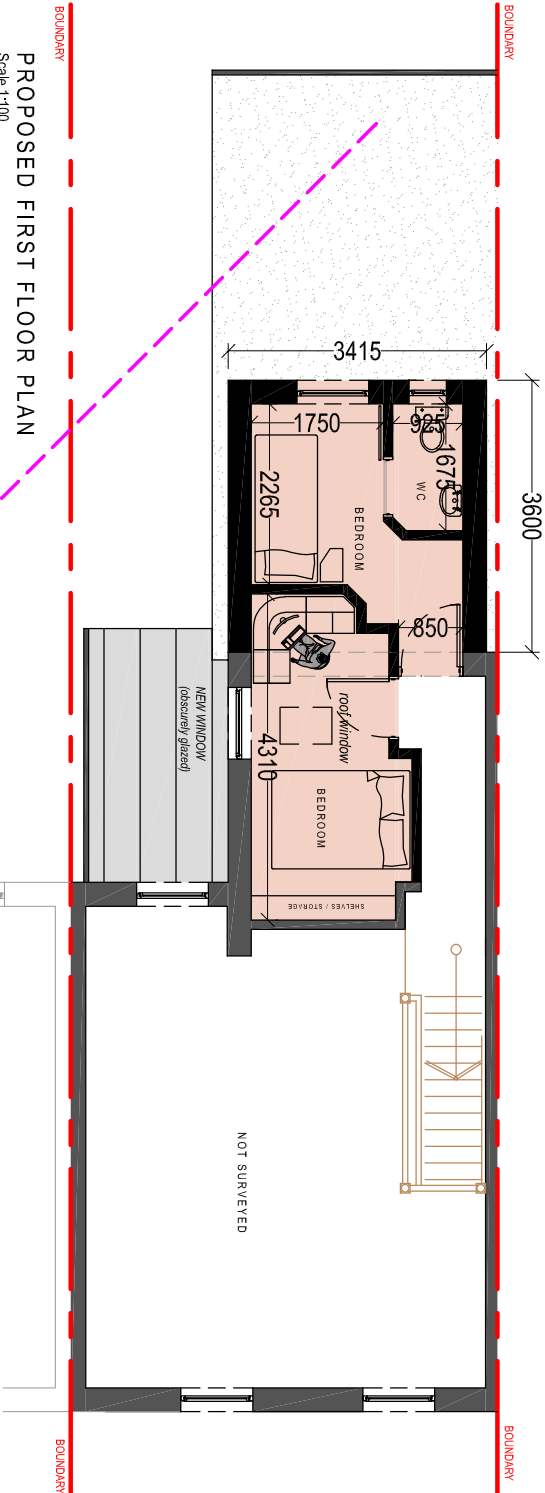

PROPOSED FIRST FLOOR PLAN
Scale 1:100

Client:

Mr & Mrs. James
9 Cambrian Place
Port Talbot
SA13 1HD

Project Title:

PROPOSED FIRST FLOOR
REAR EXTENSION

General Notes:

1. Draw and scale from this drawing. Take figures as dimensions only.

2. Dimensions are in millimetres unless otherwise stated.

Drawing Issue:

PLANNING

Drawing Title:

PROPOSED ELEVATIONS & FLOOR PLANS

Drawing No:

CPD-004

Revision:

B

Date:

01-03-2024

Revised:

05-04-2024

Scale(s):

1:100

Paper Size:

A3



Cwm Planning & Design Ltd.
(architectural and Draughting Services)