


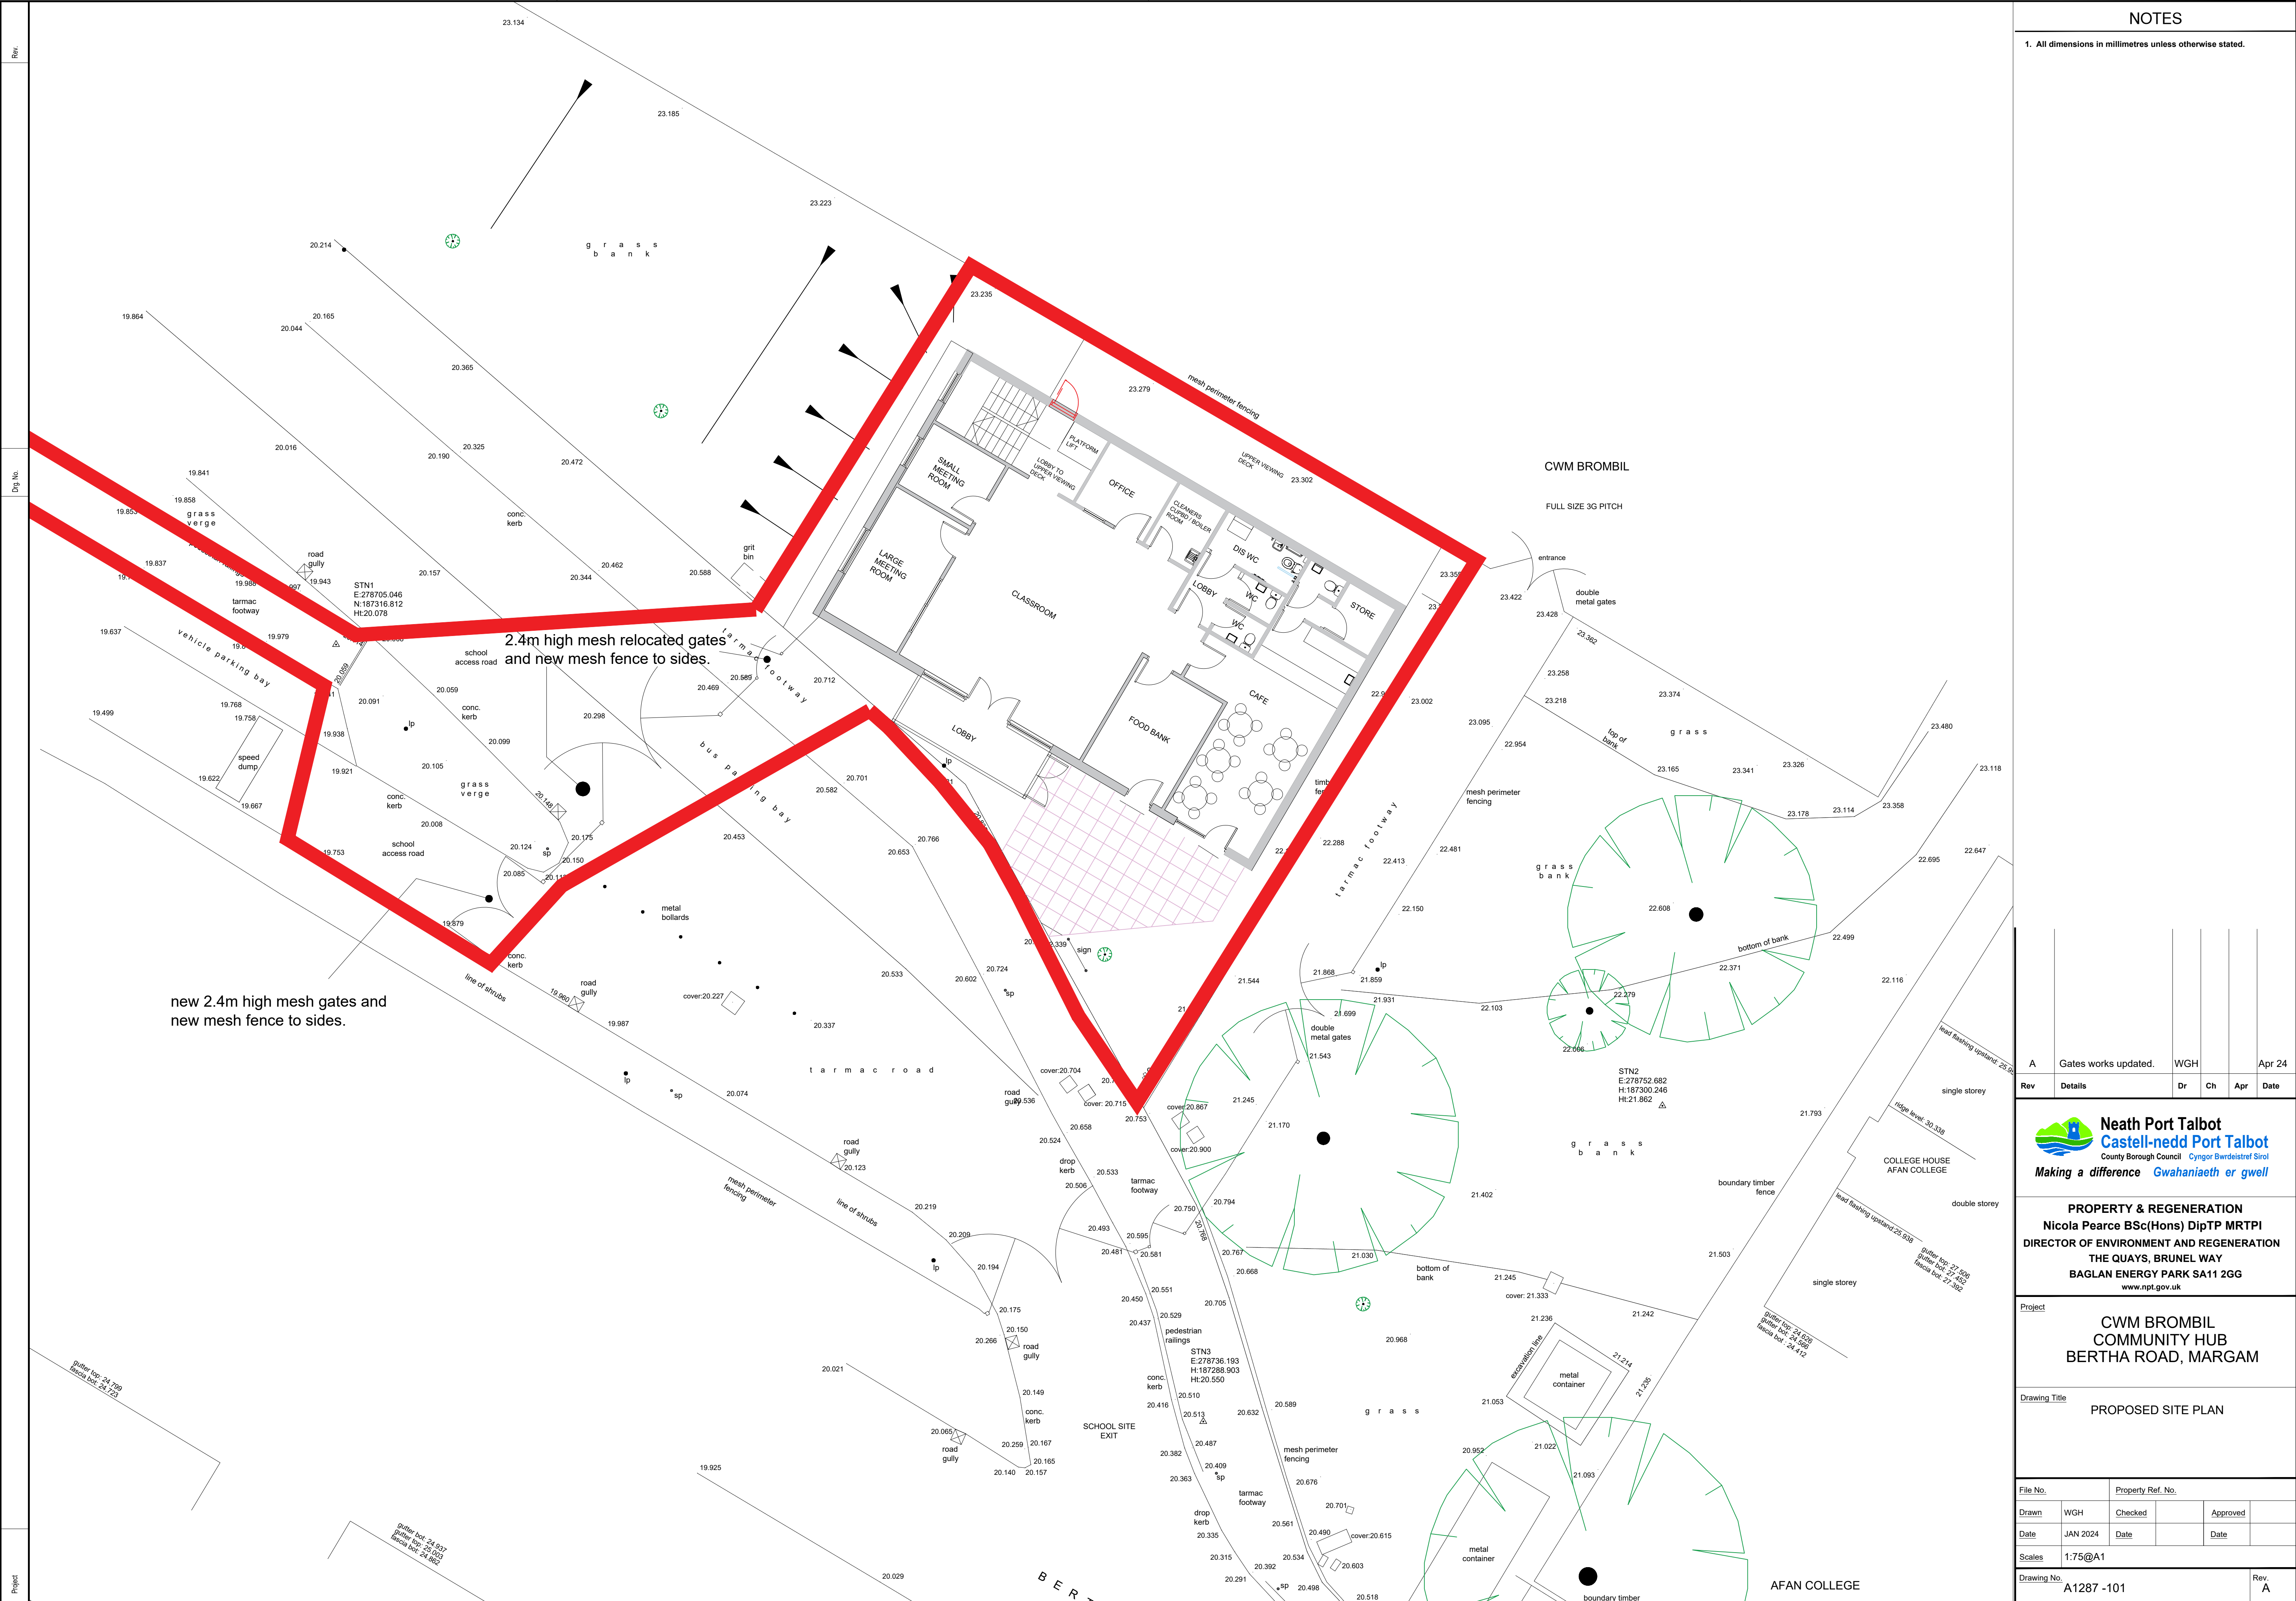

NOTES

1. All dimensions in millimetres unless otherwise stated.

A	Gates works updated.	WGH			Apr 24
Rev	Details	Dr	Ch	Apr	Date



Neath Port Talbot
Castell-nedd Port Talbot
County Borough Council Cyngor Bwrdeistref Sirol
Making a difference Gwahaniaeth er gwell

PROPERTY & REGENERATION
Nicola Pearce BSc(Hons) DipTP MRTPI
DIRECTOR OF ENVIRONMENT AND REGENERATION
THE QUAYS, BRUNEL WAY
BAGLAN ENERGY PARK SA11 2GG
www.npt.gov.uk

Project
CWM BROMBIL
COMMUNITY HUB
BERTHA ROAD, MARGAM

Drawing Title
PROPOSED SITE PLAN

File No.	Property Ref. No.				
Drawn	WGH	Checked		Approved	
Date	JAN 2024	Date		Date	
Scales 1:75@A1					
Drawing No.	A1287 -101				Rev. A