



Fine Line Architectural Services Ltd. 30 Pond Mawr Garth Maesteg Bridgend CF34 0SX Tel: 01656 732042 Email: fineline248@googlemail.com		Client Mr S Hamley-Locke	
		Project 11 Osprey Close, Bryncoch	
		Drawing Title Proposed First Floor Plan	
Date Jan 2024	Scale 1:50	Drawing No. 11OspreyCI/WD/05 A	


AMENDED 15.4.24

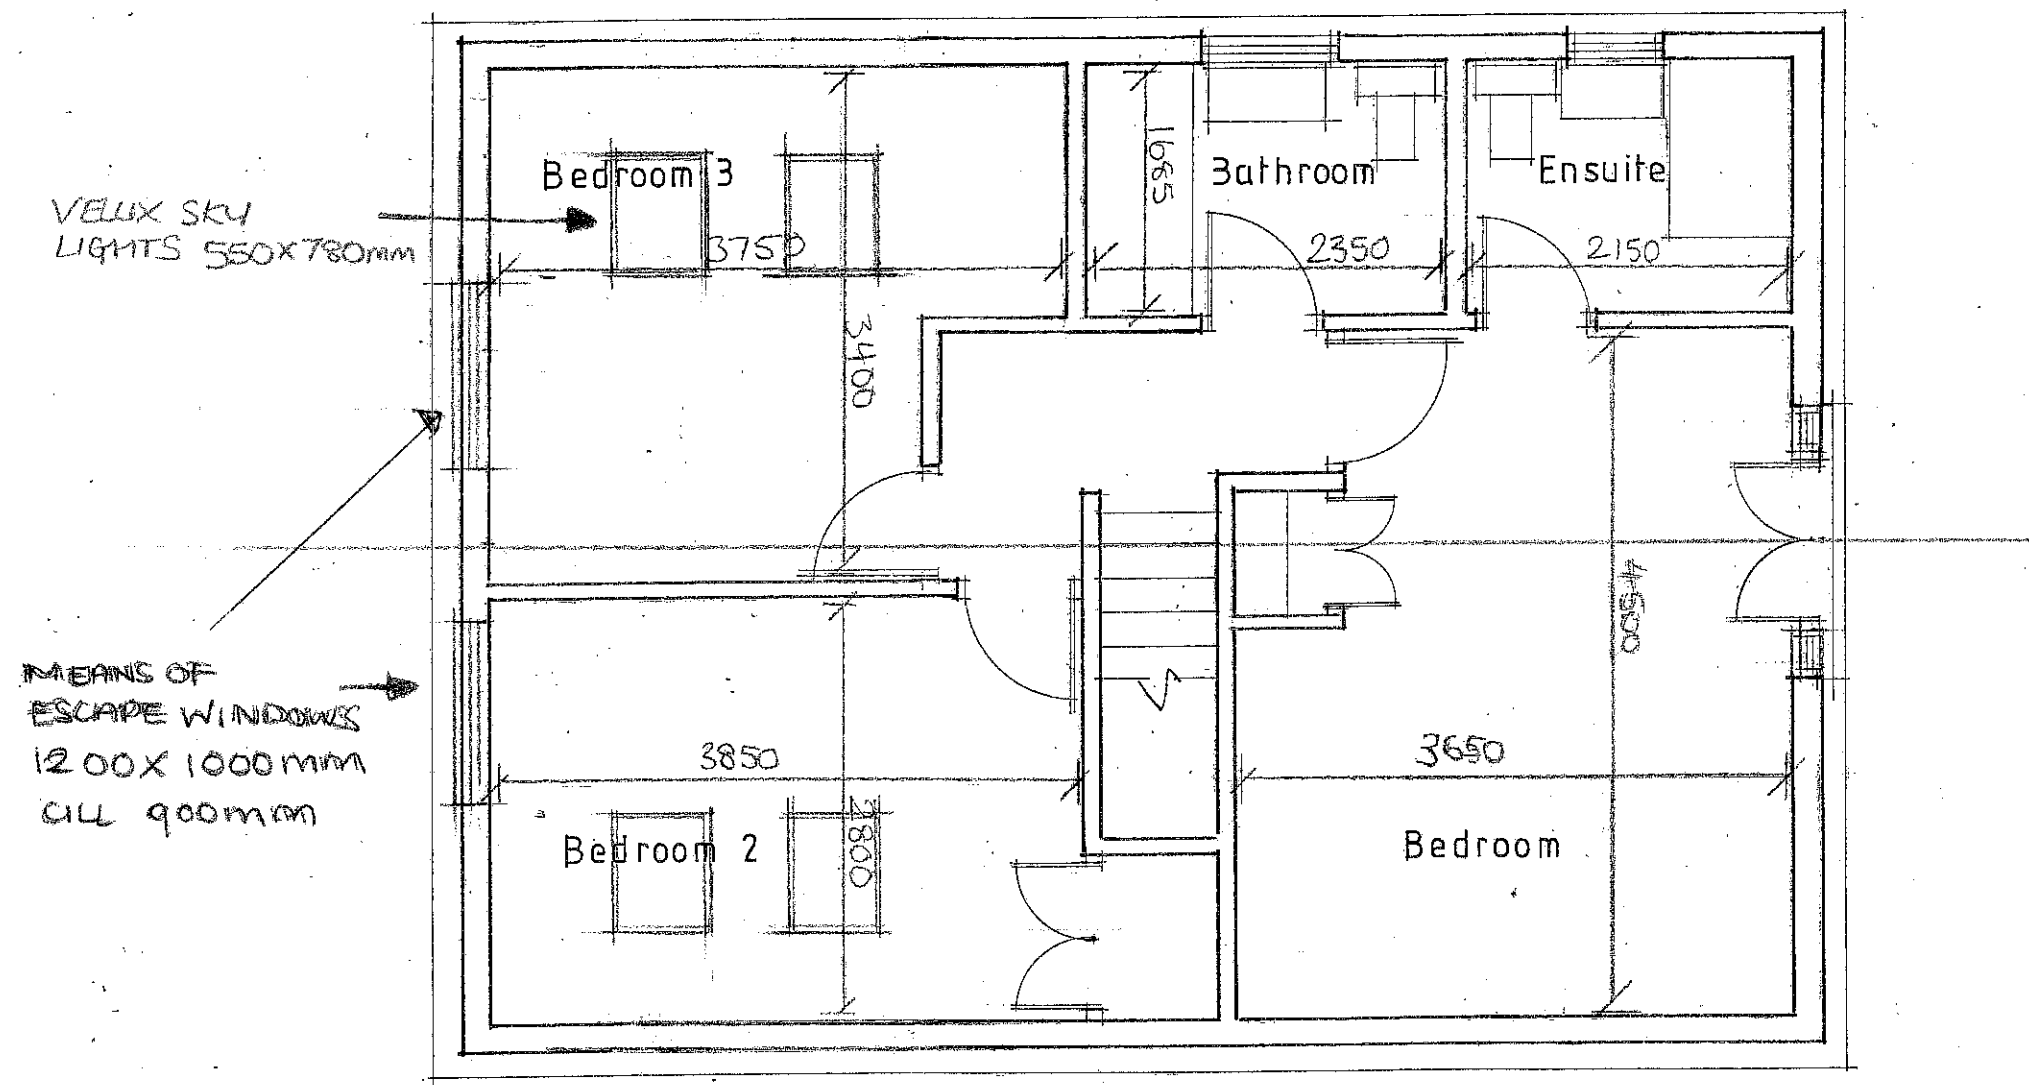

FIRST FLOOR PLAN

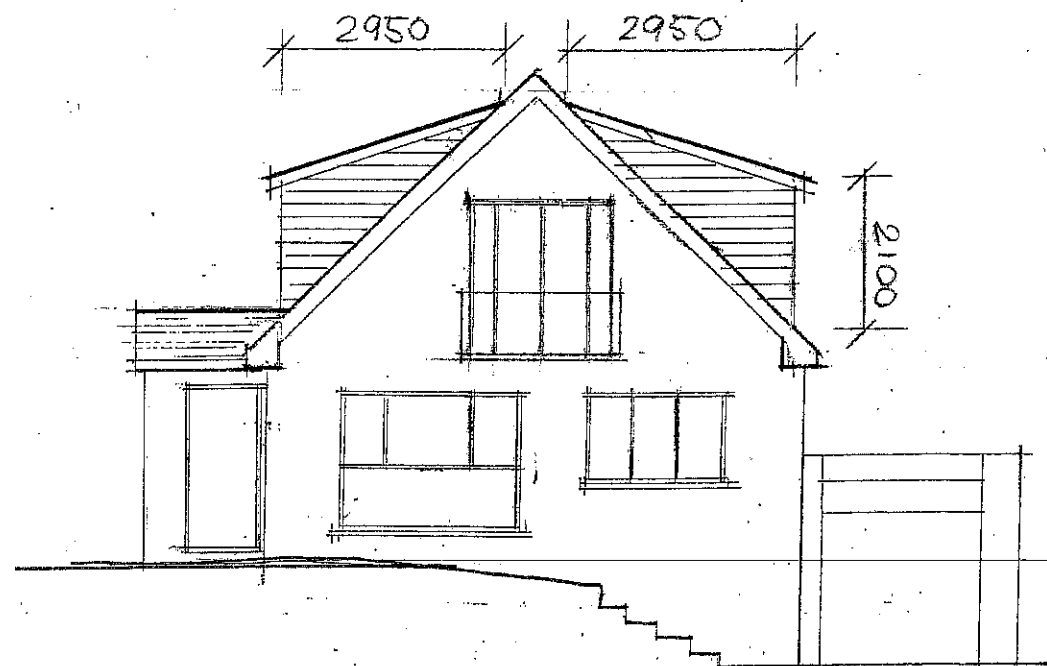


FRONT ELEVATION
9100

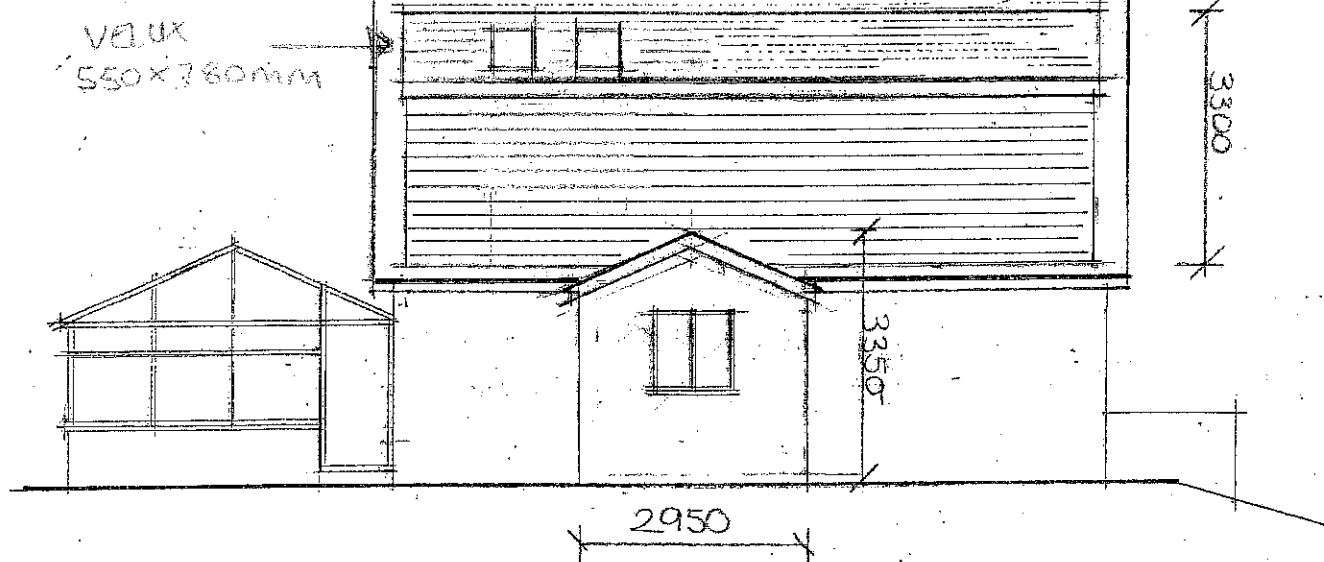


SIDE ELEVATION

MEANS OF ESCAPE WINDOWS
1200 X 1000mm
CILL HEIGHT 900mm

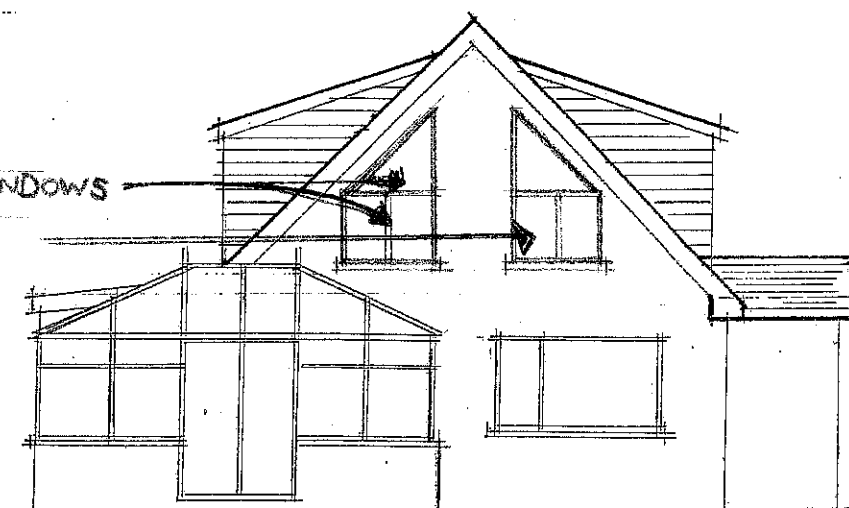

REAR ELEVATION

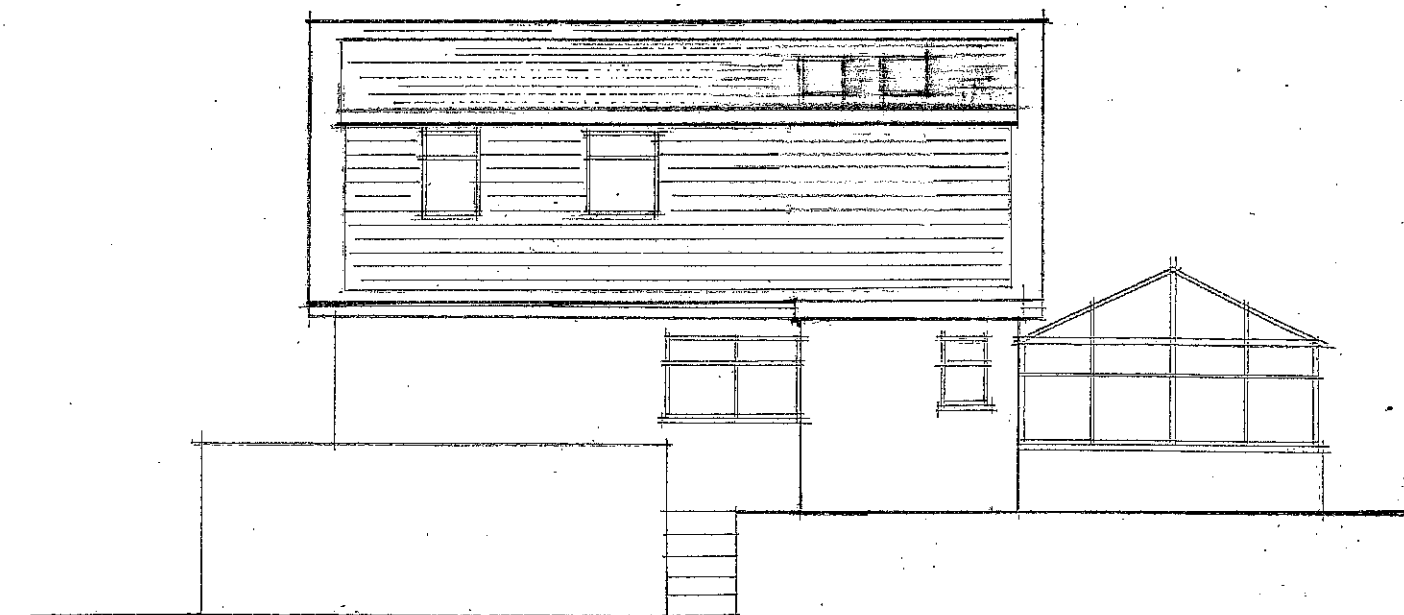

SIDE ELEVATION

Fine Line Architectural Services Ltd. 30 Pond Mawr Garth Maesteg Bridgend CF34 0SX Tel: 01656 732042 Email: fineline248@gmail.com			Client Mr S Hamley-Locke		
			Project 11 Osprey Close, Bryncoch		
			Drawing Title Proposed Elevations		
Date Jan 2024		Scale 1:100	Drawing No. 11OspreyCI/WD/06 (A)		

→ AMENDED 15.4.24