


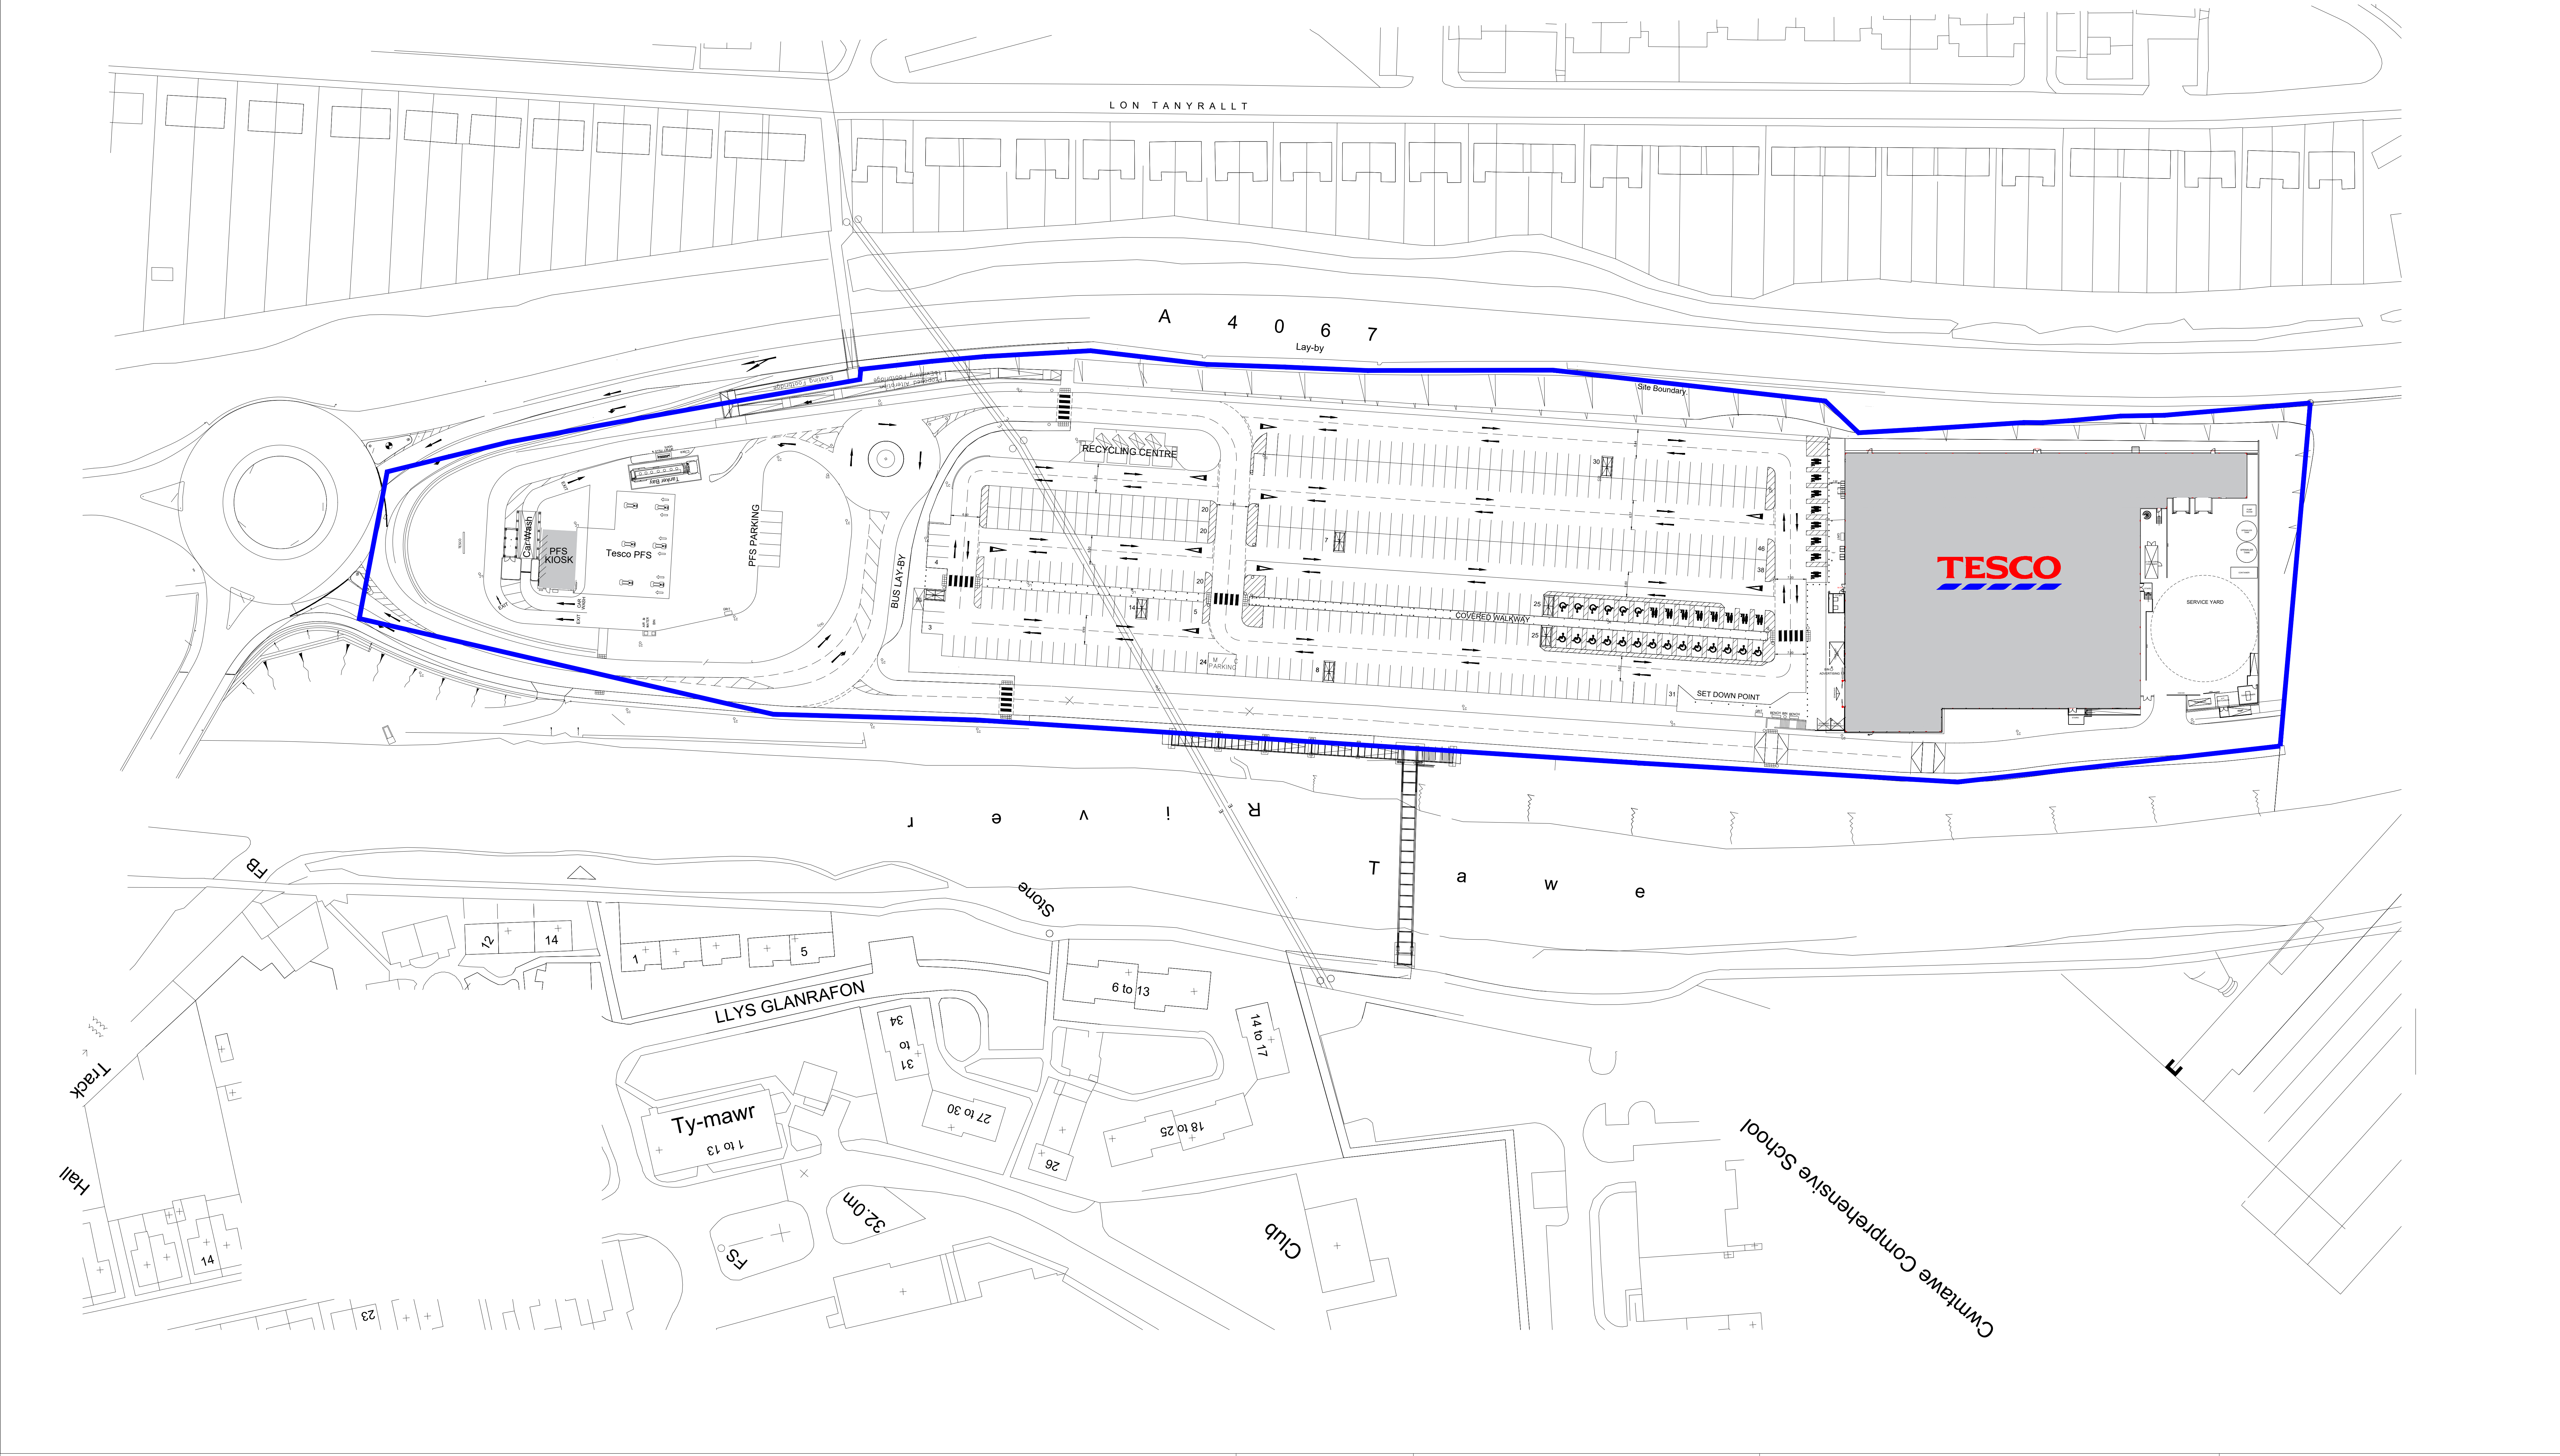

SCALE BAR 1:500 10m 0 10m 20m 30m 40m 50m	DRAWING NO 02_5029_02D SCALE 1:500@A0 CHECKED BY DEEKSHA DRAWN BY SINDUJA DATE 18.01.2024	STORE TYPE SUPERSTORE STORE NAME SWANSEA PONTARDAWE CONTENT EXISTING SITE PLAN_UNIT	TESCO FEASIBILITY PLANNING STORE PLANNING DEPARTMENT PROPERTY SERVICES HIGHWOODS BUILDING, KESTREAL WAY WELWYN GARDEN CITY, HERTFORDSHIRE, AL7 1GB UK TELEPHONE : 01707 395150 THE COPYRIGHT AND ALL OTHER RIGHTS IN AND RELATING TO THIS PUBLICATION BELONG TO AND ARE THE SOLE PROPERTY OF TESCO STORES LIMITED. ALL RIGHTS ARE RESERVED. NEITHER THE WHOLE NOR ANY PART OF THIS PUBLICATION MAY BE REPRODUCED OR TRANSMITTED IN ANY FORM OR BY ANY ELECTRONIC OR MECHANICAL MEANS INCLUDING PHOTOCOPYING AND RECORDING OR FROM ANY RETRIEVAL SYSTEM WITHOUT THE PRIOR WRITTEN LICENCE FROM THE OWNER(S) 1997 TESCO STORES LIMITED
--	--	--	--