


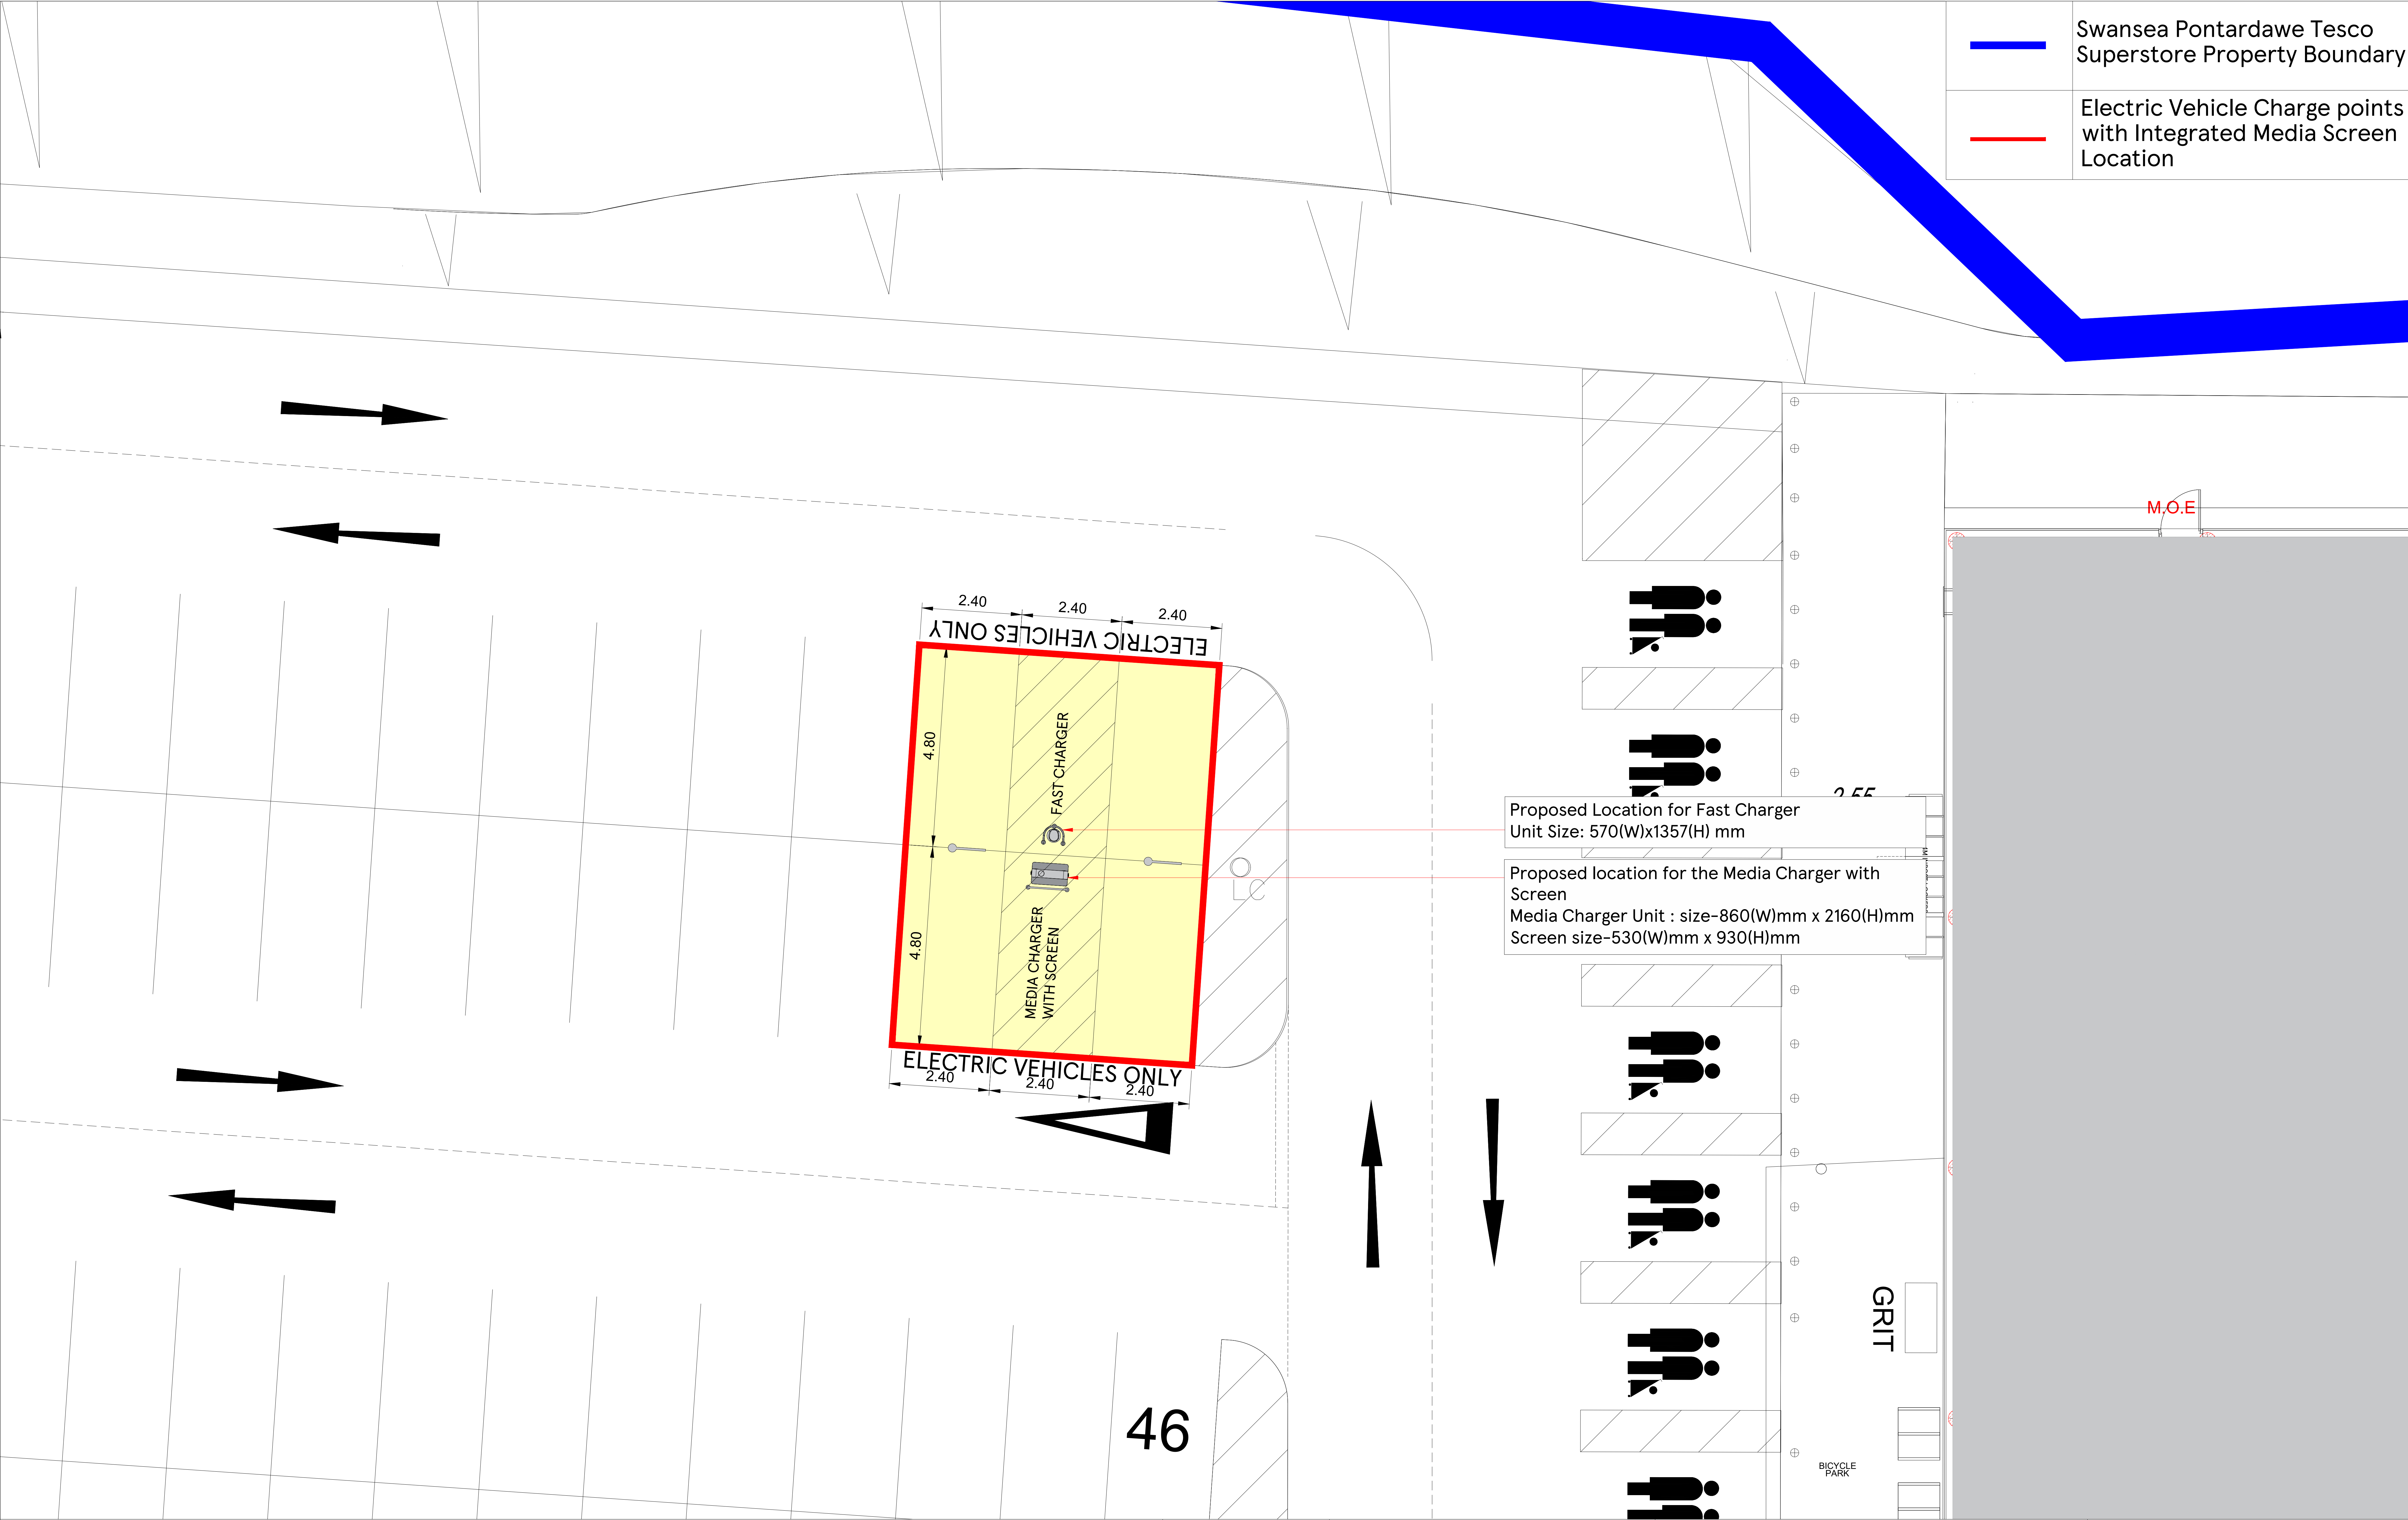

	Swansea Pontardawe Tesco Superstore Property Boundary
	Electric Vehicle Charge points with Integrated Media Screen Location

SCALE BAR

DRAWING NO
02_5029_02F

SCALE
1:50@A0

CHECKED BY
DEEKSHA

DRAWN BY
SINDUJA

DATE
18.01.2024

STORE TYPE
SUPERSTORE

STORE NAME
SWANSEA PONTARDAWE

CONTENT
PROPOSED PART SITE PLAN_UNIT

FEASIBILITY PLANNING
STORE PLANNING DEPARTMENT
PROPERTY SERVICES
HIGHWOODS BUILDING, KESTREAL WAY
WELWYN GARDEN CITY, HERTFORDSHIRE, AL7 1GB UK
TELEPHONE : 01707 395150

THE COPYRIGHT AND ALL OTHER RIGHTS IN AND RELATING TO THIS PUBLICATION BELONG TO AND ARE THE SOLE PROPERTY OF TESCO STORES LIMITED. ALL RIGHTS ARE RESERVED. NEITHER THE WHOLE NOR ANY PART OF THIS PUBLICATION MAY BE REPRODUCED OR TRANSMITTED IN ANY FORM OR BY ANY ELECTRONIC OR MECHANICAL MEANS INCLUDING PHOTOCOPYING AND RECORDING OR FROM ANY RETRIEVAL SYSTEM WITHOUT THE PRIOR WRITTEN LICENCE FROM THE OWNER(S) 1997 TESCO STORES LIMITED