


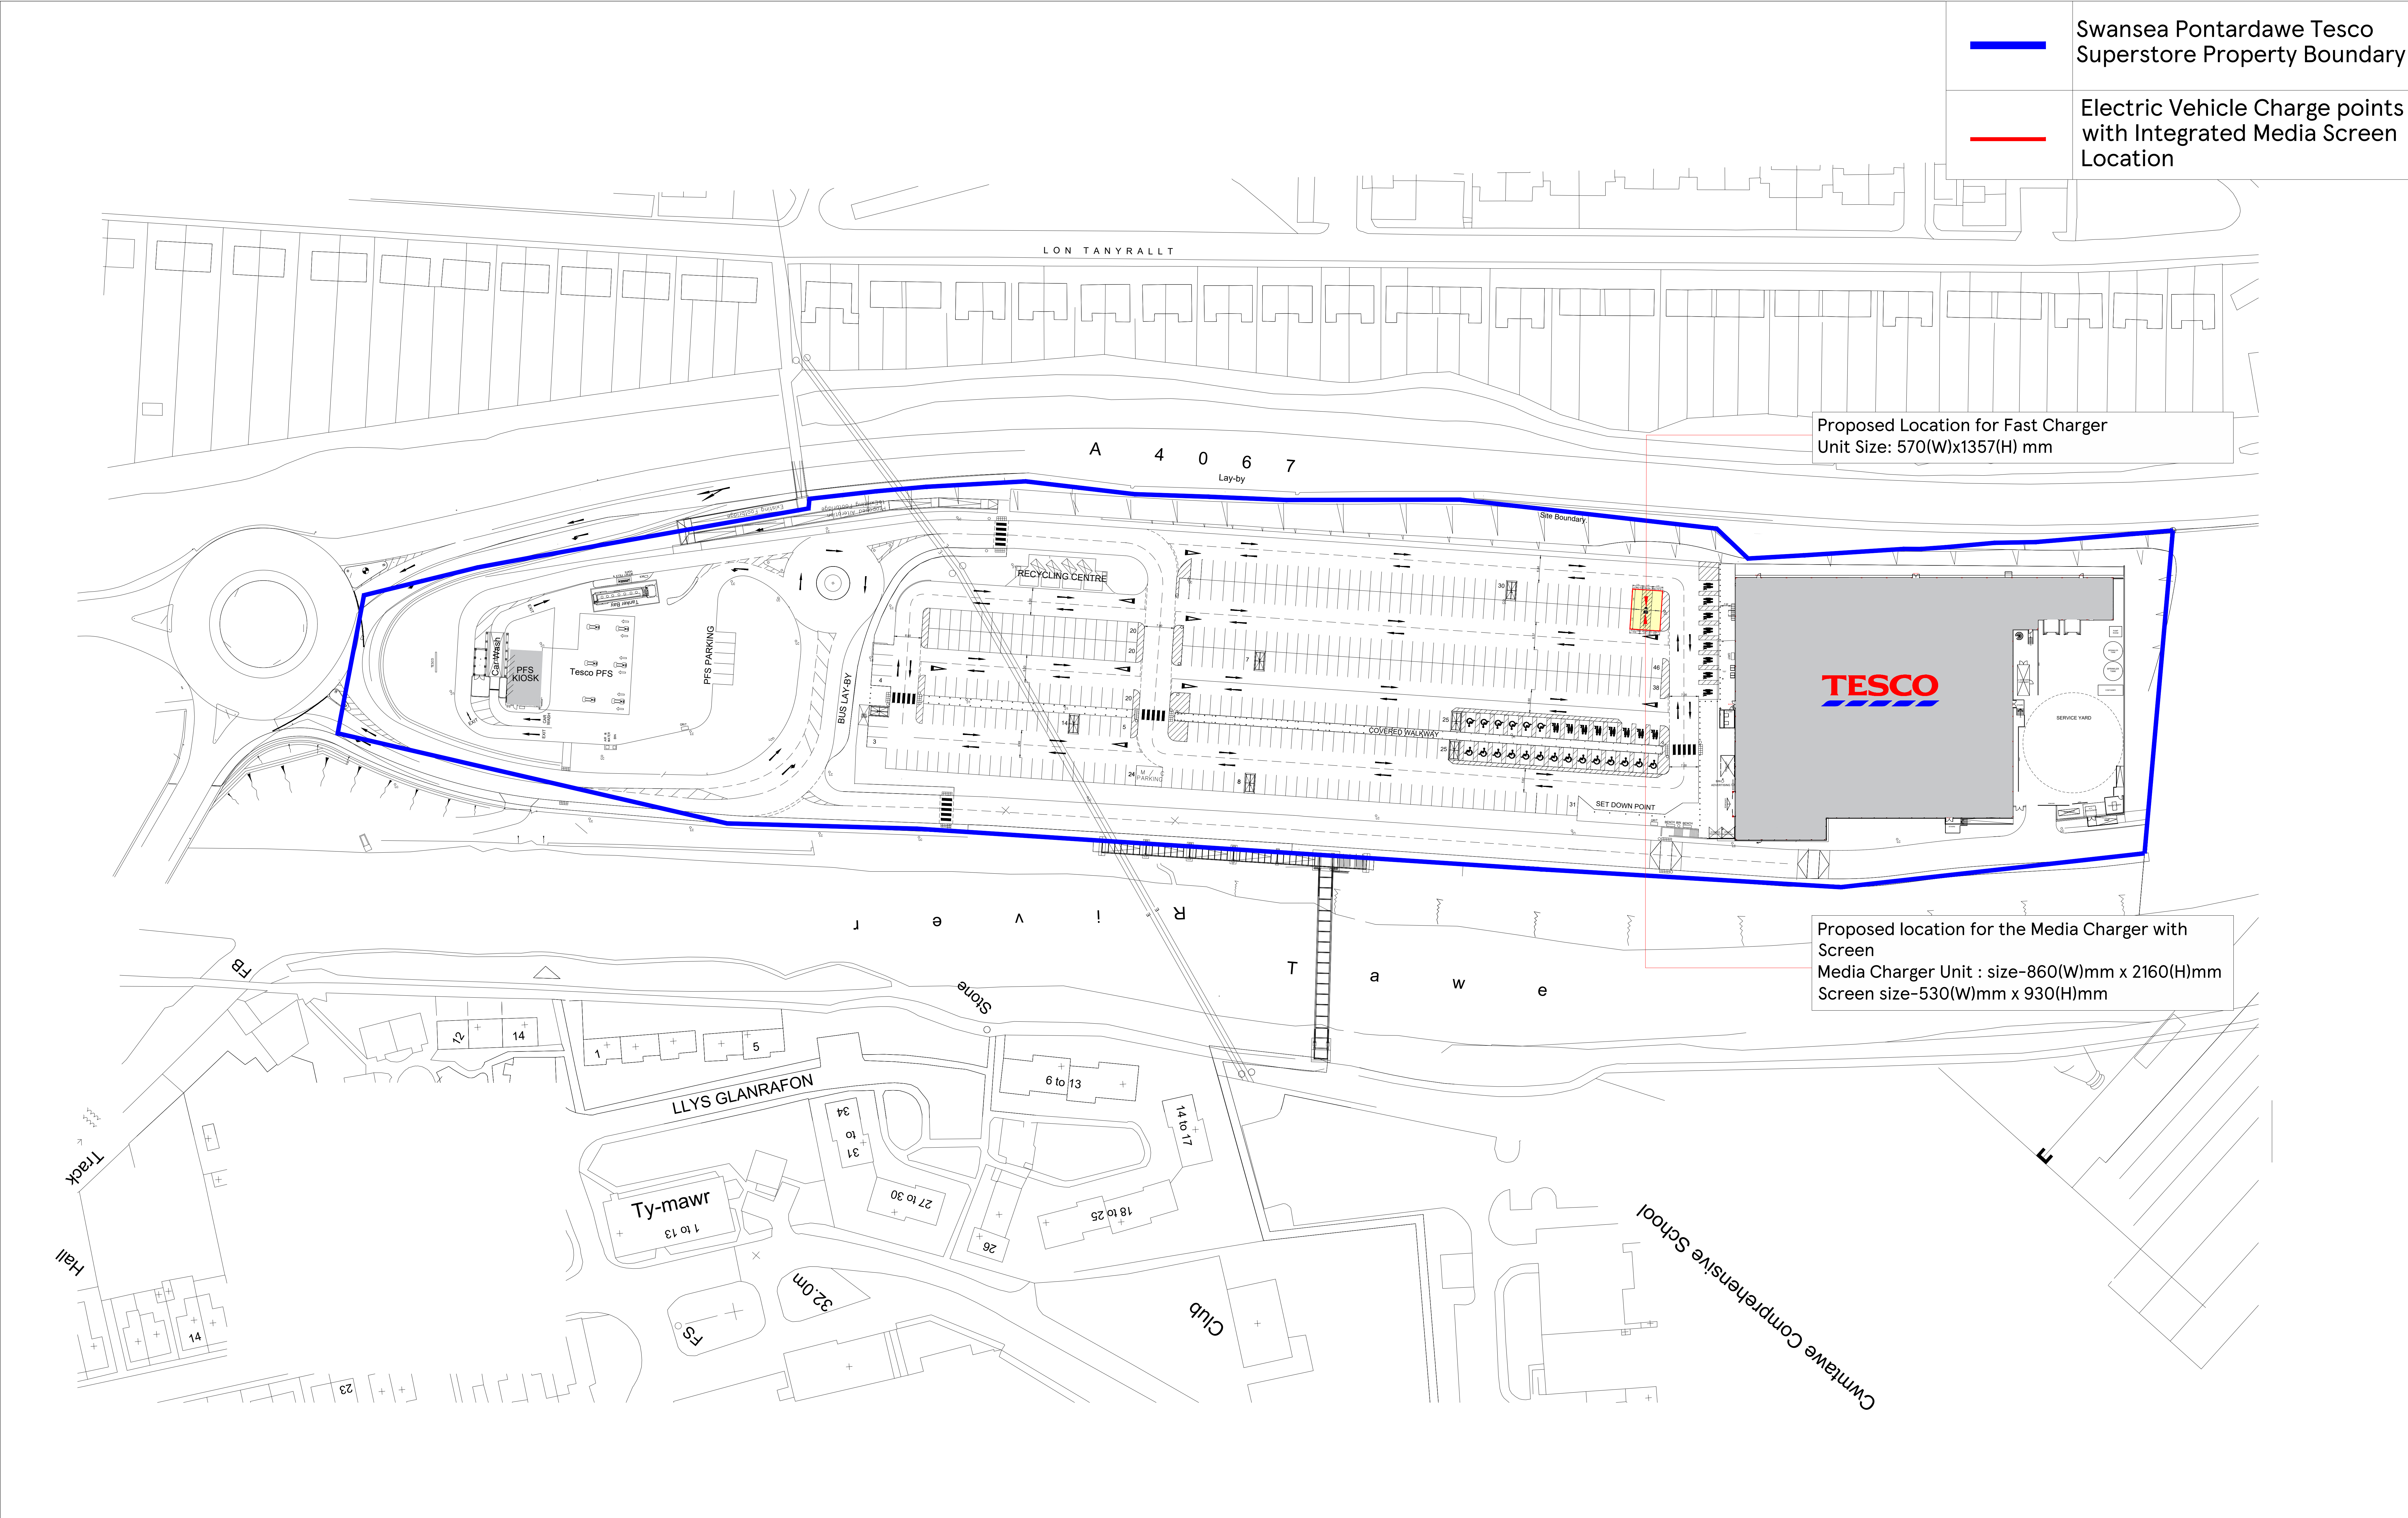

Swansea Pontardawe Tesco Superstore Property Boundary

Electric Vehicle Charge points with Integrated Media Screen Location

SCALE BAR

1:500

10m

0

10m

20m

30m

40m

50m

N

DRAWING NO
02_5029_02E

SCALE
1:500@A0

CHECKED BY
DEEKSHA

DRAWN BY
SINDUJA

DATE
18.01.2024

STORE TYPE
SUPERSTORE

STORE NAME
SWANSEA PONTARDAWE

CONTENT
PROPOSED SITE PLAN_UNIT

TESCO

FEASIBILITY PLANNING

STORE PLANNING DEPARTMENT

PROPERTY SERVICES

HIGHWOODS BUILDING, KESTREAL WAY

WELWYN GARDEN CITY, HERTFORDSHIRE, AL7 1GB UK

TELEPHONE : 01707 395150

THE COPYRIGHT AND ALL OTHER RIGHTS IN AND RELATING TO THIS PUBLICATION BELONG TO AND ARE THE SOLE PROPERTY OF TESCO STORES LIMITED. ALL RIGHTS ARE RESERVED. NEITHER THE WHOLE NOR ANY PART OF THIS PUBLICATION MAY BE REPRODUCED OR TRANSMITTED IN ANY FORM OR BY ANY ELECTRONIC OR MECHANICAL MEANS INCLUDING PHOTOCOPYING AND RECORDING OR FROM ANY RETRIEVAL SYSTEM WITHOUT THE PRIOR WRITTEN LICENCE FROM THE OWNER(S) 1997 TESCO STORES LIMITED