



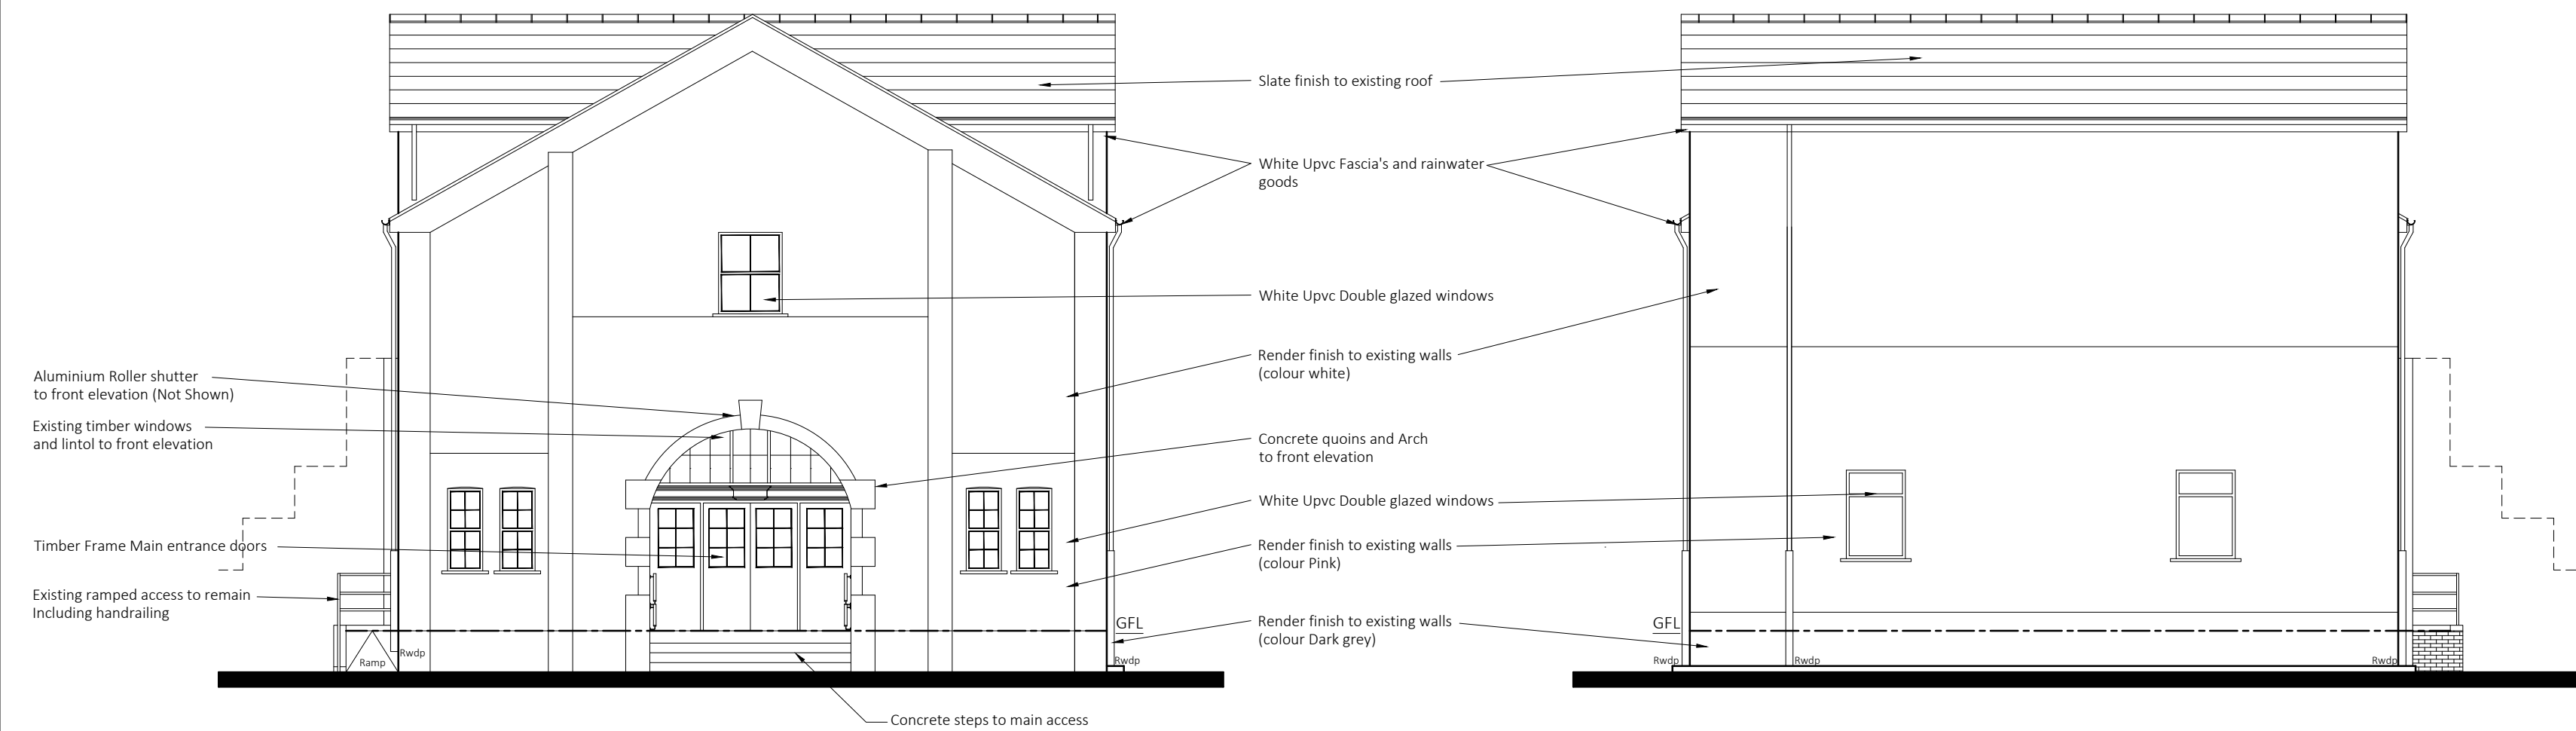

Existing Front Elevation
SCALE 1:100 @ A1



Existing Rear Elevation
SCALE 1:100 @ A1

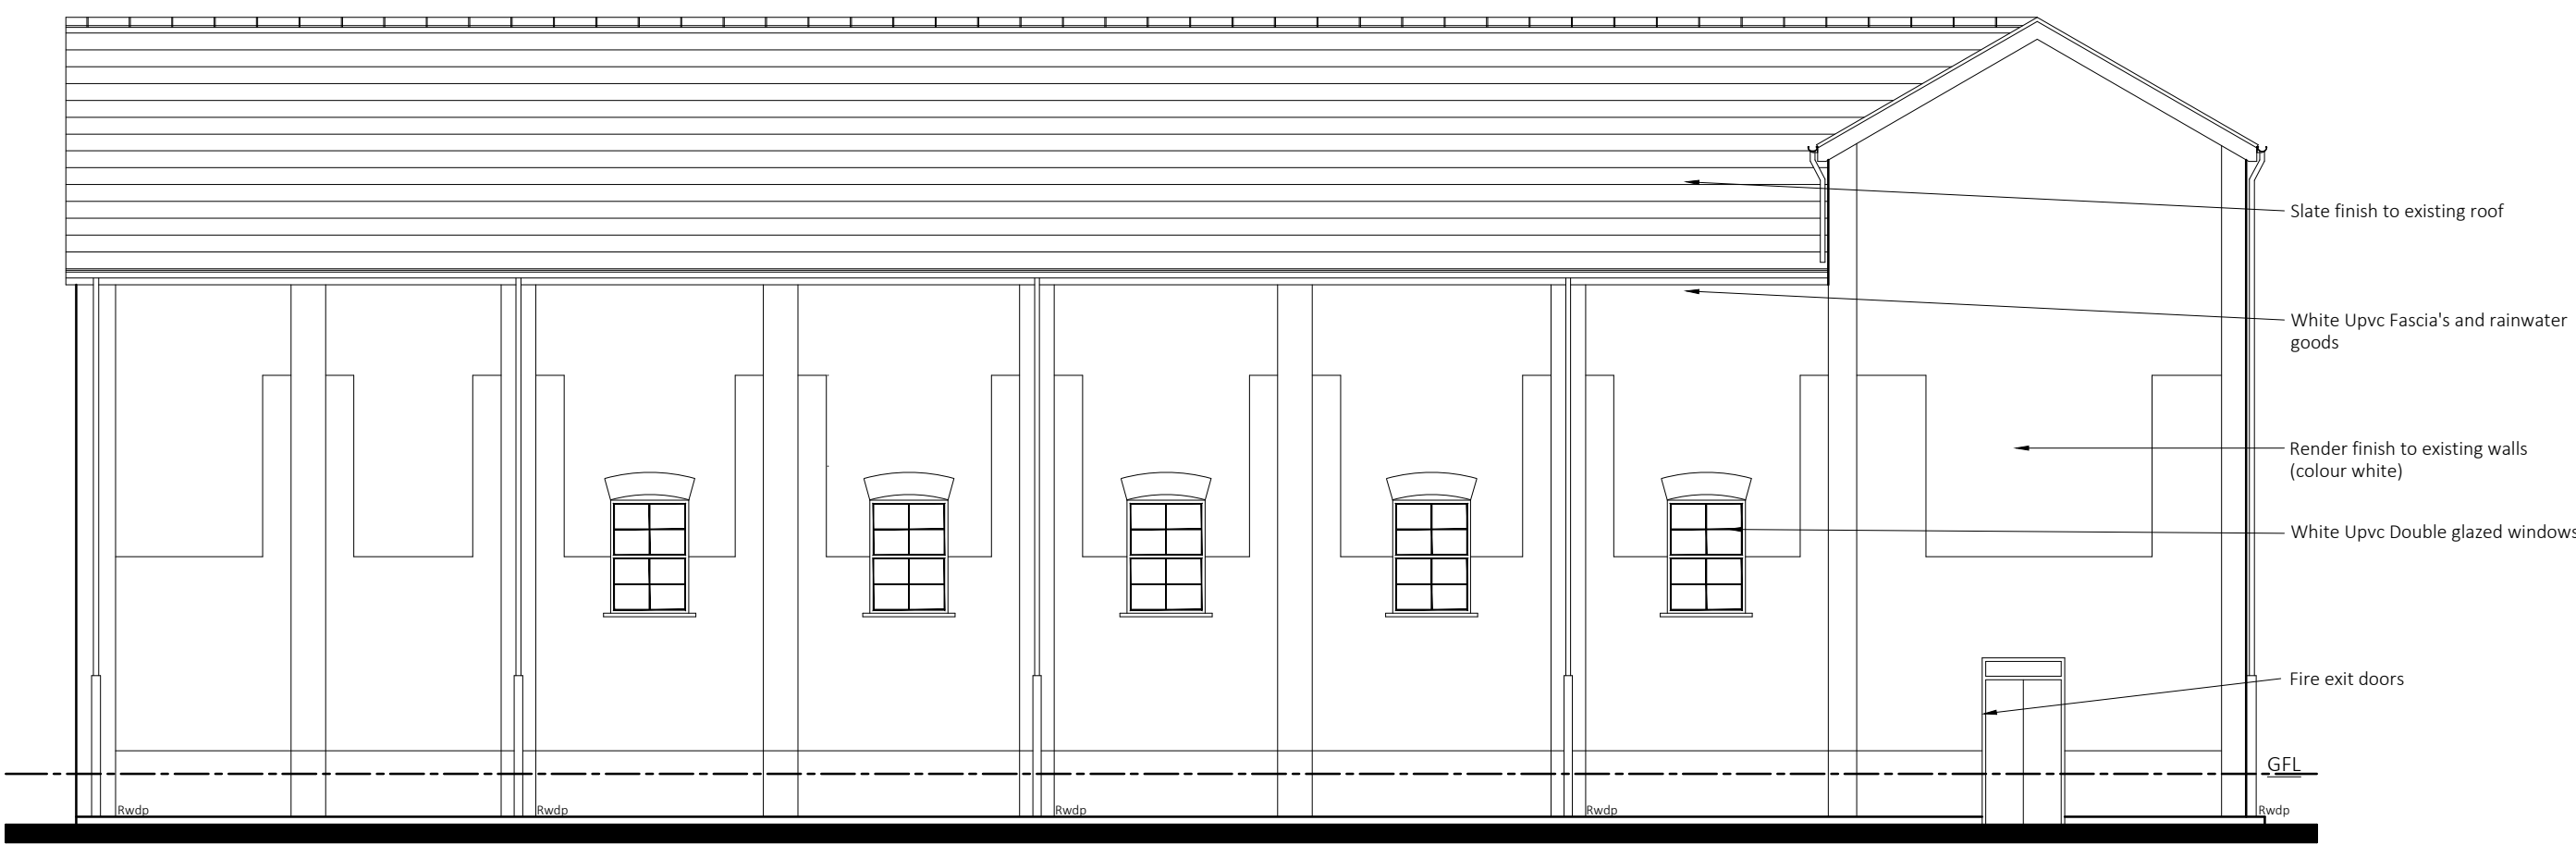



Existing Side Elevation
SCALE 1:100 @ A1



Existing Side Elevation
SCALE 1:100 @ A1

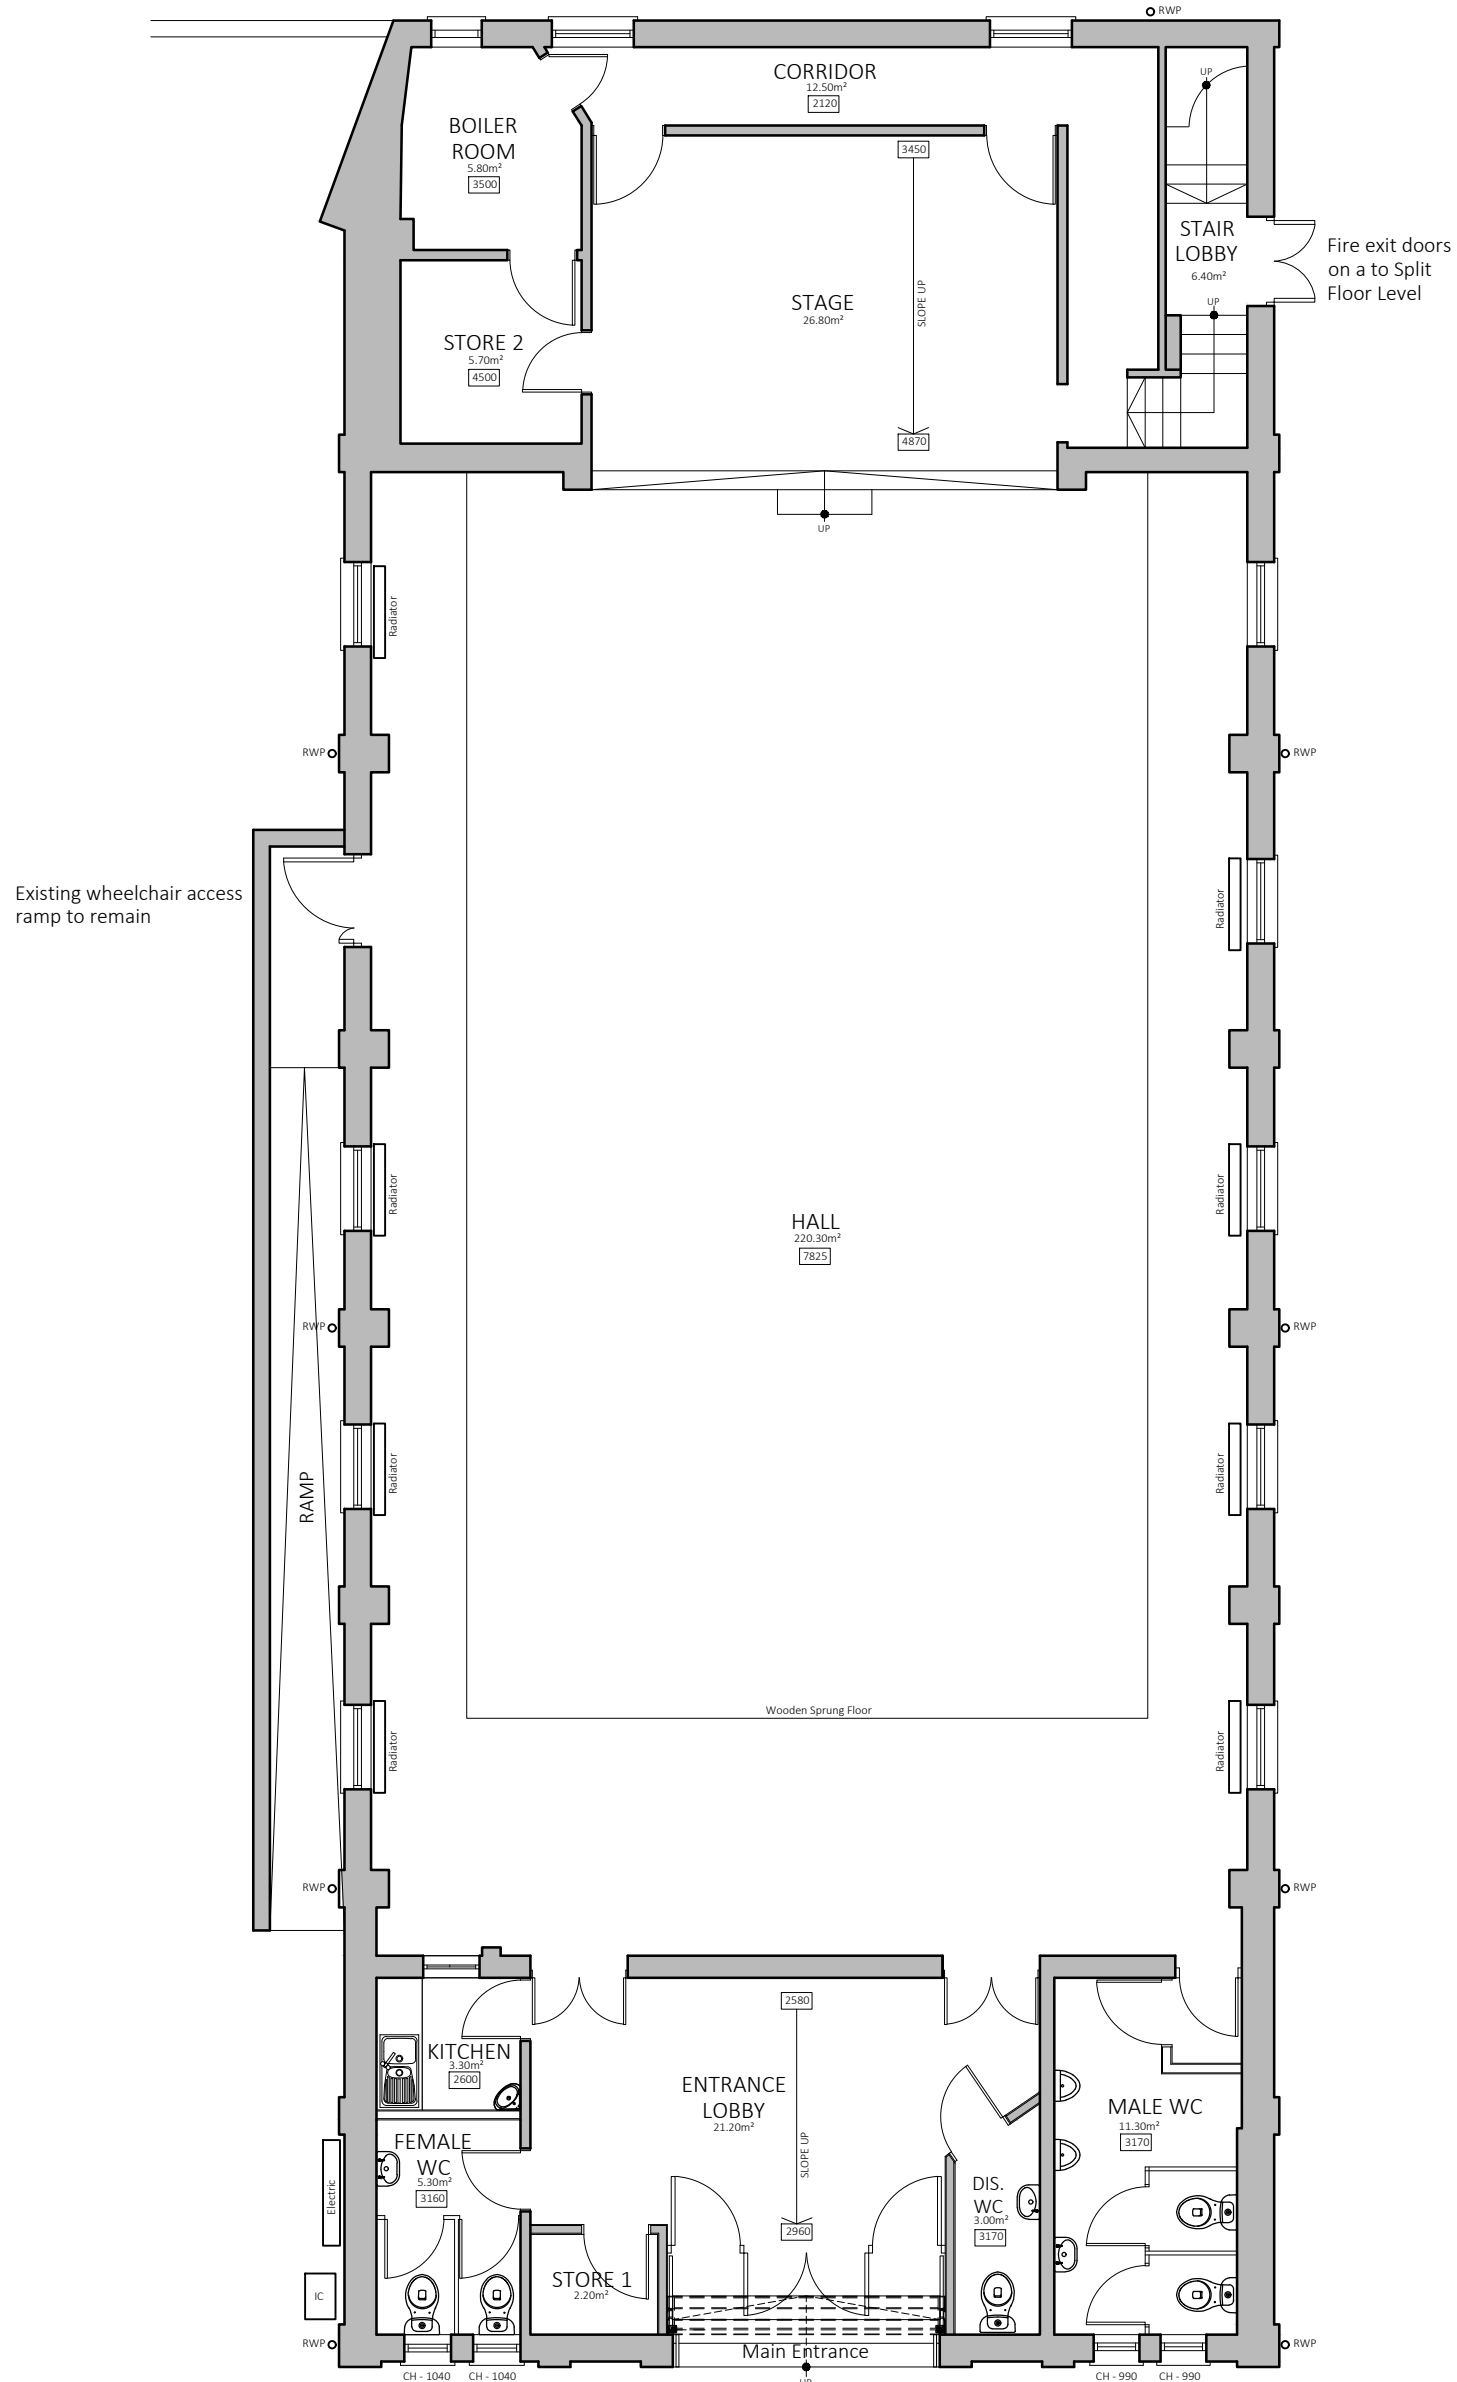 

Existing Ground Floor Plan
SCALE 1:100 @ A1

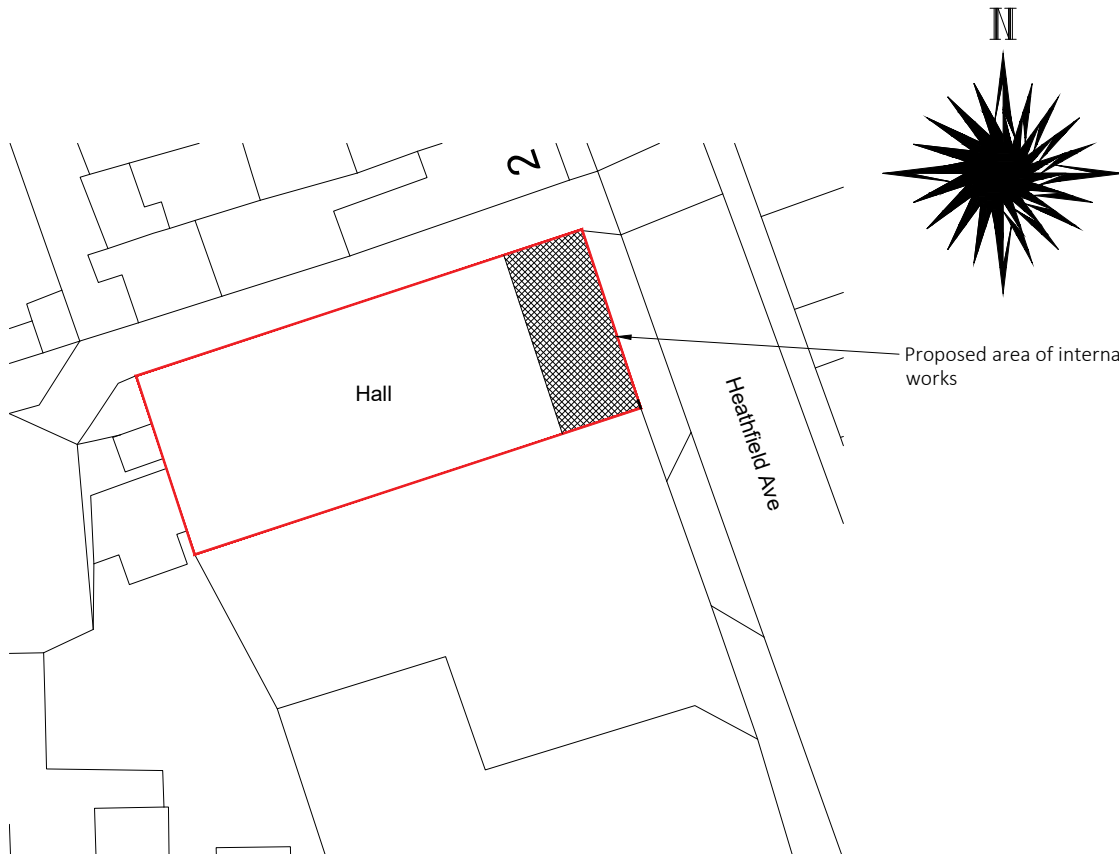 

Proposed Block Plan
SCALE 1:500 @ A1



Existing Location Plan
SCALE 1:1250 @ A1



12 Axis Court,
Riverside Business Park
Swansea, SA7 9AJ
TEL : 01792 791100
FAX : 01792 641110
contactus@hurleyanddaves.co.uk
www.hurleyanddaves.co.uk

206 High Street,
Blackwood, Caerphilly,
NP12 1AJ
TEL : 01495 235281

This drawing must not be scaled, figured dimensions and levels should be used. Any inaccuracies must be notified to the Contract Administrator.

THIS DRAWING IS COPYRIGHT

DRAWING STATUS:
Planning

Revisions:			
Rev	Date	Int	Description

Client: Glyneath Town Council
Project: Glyneath Town Hall
Reconfiguration Works
Title: Existing Plan, Elevations
and Internal Demolitions

Scale: 1:100 @ A1
Date: 12/01/2024
Drawn: CJ
Checked: CH
Approved: -

Drawing No.
HD.4929.AR.01.00.120

Rev.