




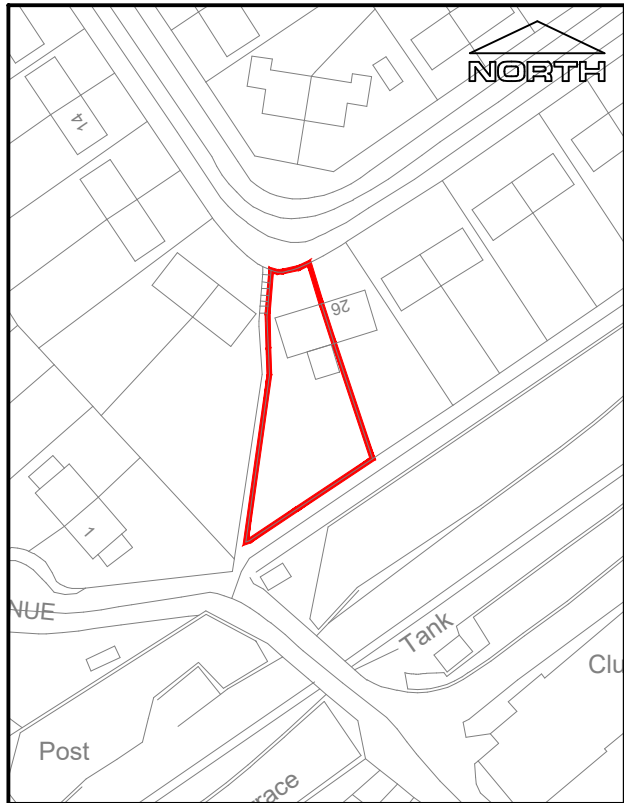

Site Location Plan - 1:1250

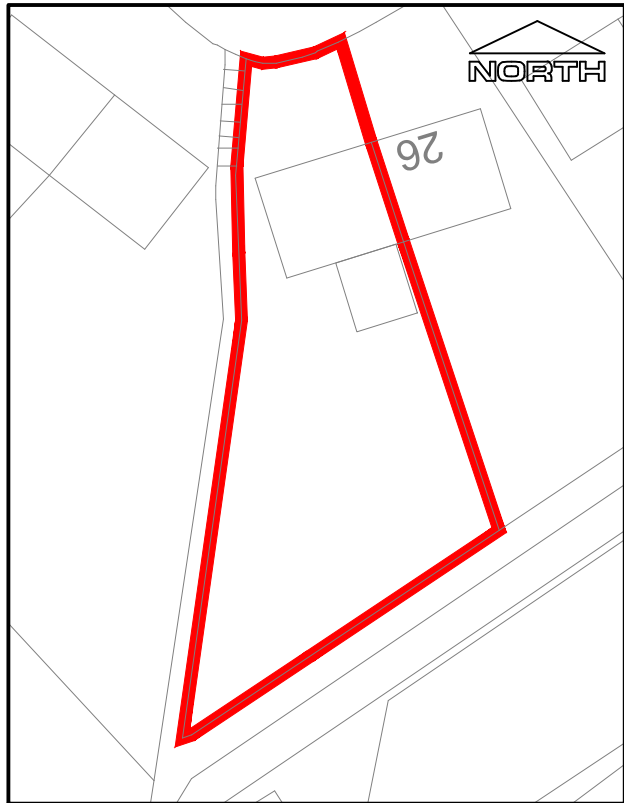

Site Plan - 1:500

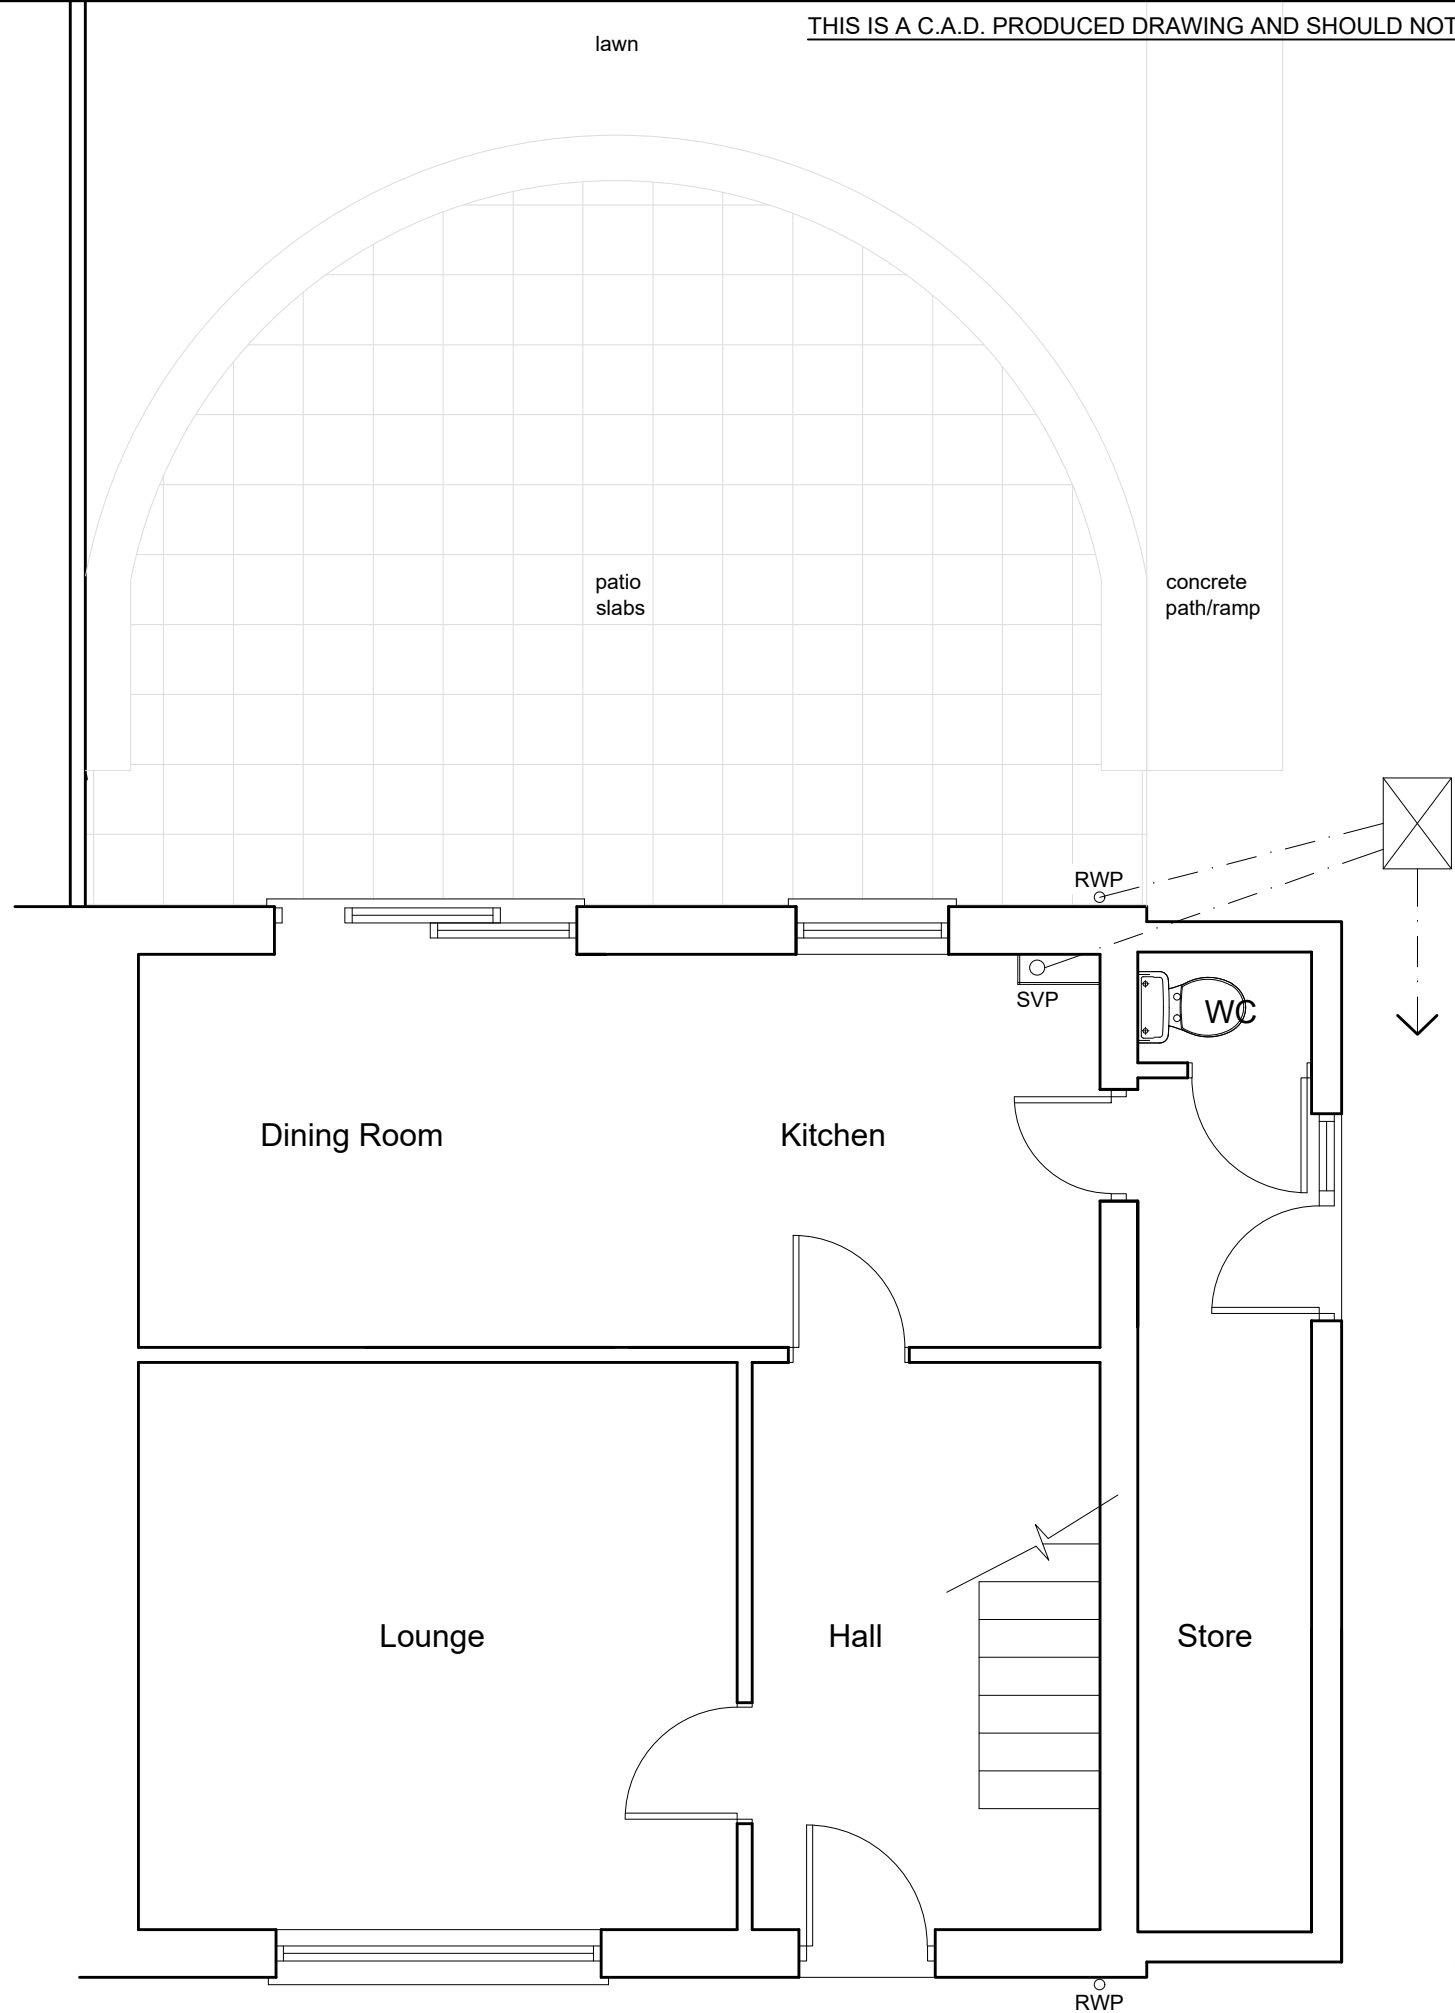

Existing Plan - 1:50

THIS IS A C.A.D. PRODUCED DRAWING AND SHOULD NOT BE AMENDED BY HAND.

NOTES

- 1 All dimensions in millimetres unless otherwise stated.
- 2 Do not scale off drawing. All dimensions to be checked on site.

Rev	Details			Dr	Date
 Cyngor Castell-nedd Port Talbot Neath Port Talbot Council					
Cyngor Castell-nedd Port Talbot Neath Port Talbot Council Social Services, Health and Housing Housing Renewal and Adaptations Service Civic Centre Neath SA11 3QZ					
Project 24 Ynys Fawr Avenue Resolven Neath Bedroom Extension Existing & Location Plans					
Drawn	IG	Checked		Approved	
Date	Jul 23	Date		Date	
Scales	1:50 or as shown				
Drawing No.				DFG5985/01	