



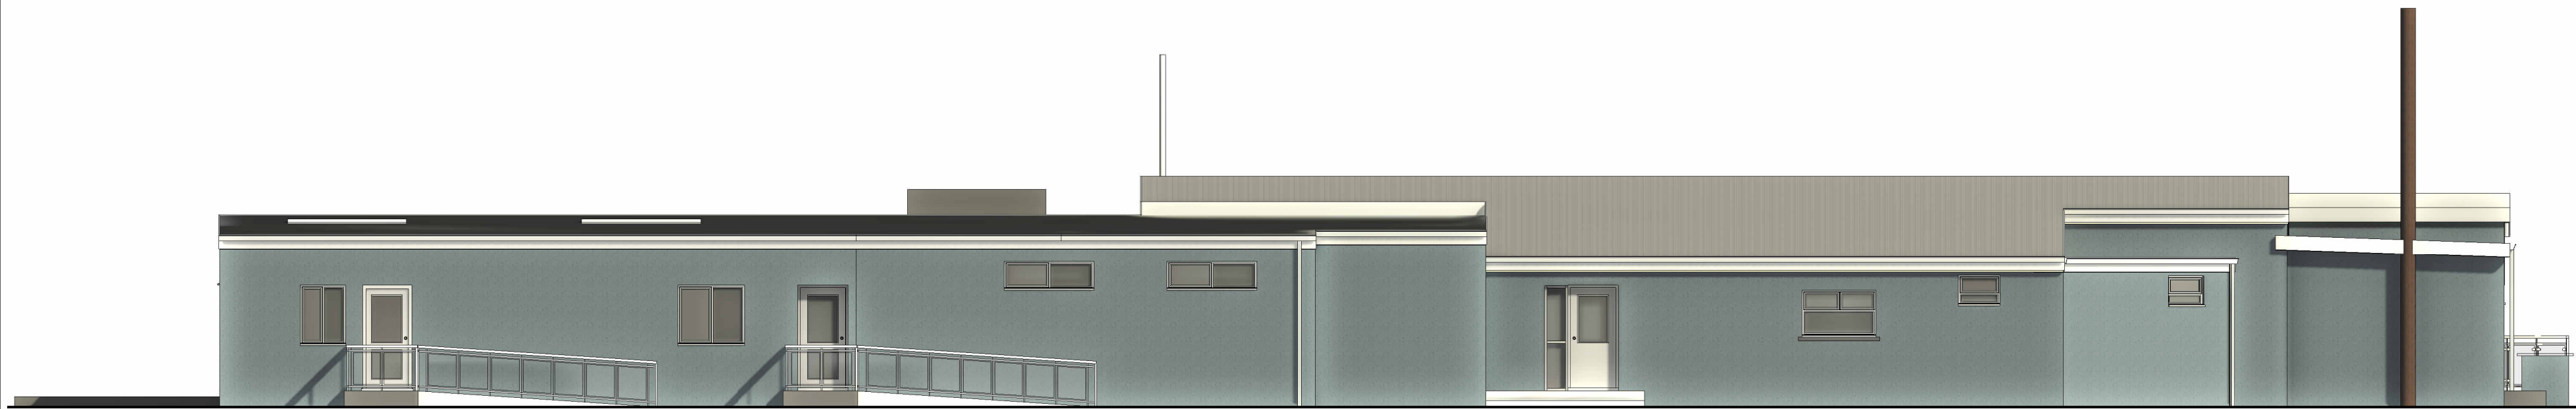


Front Elevation



Rear Elevation

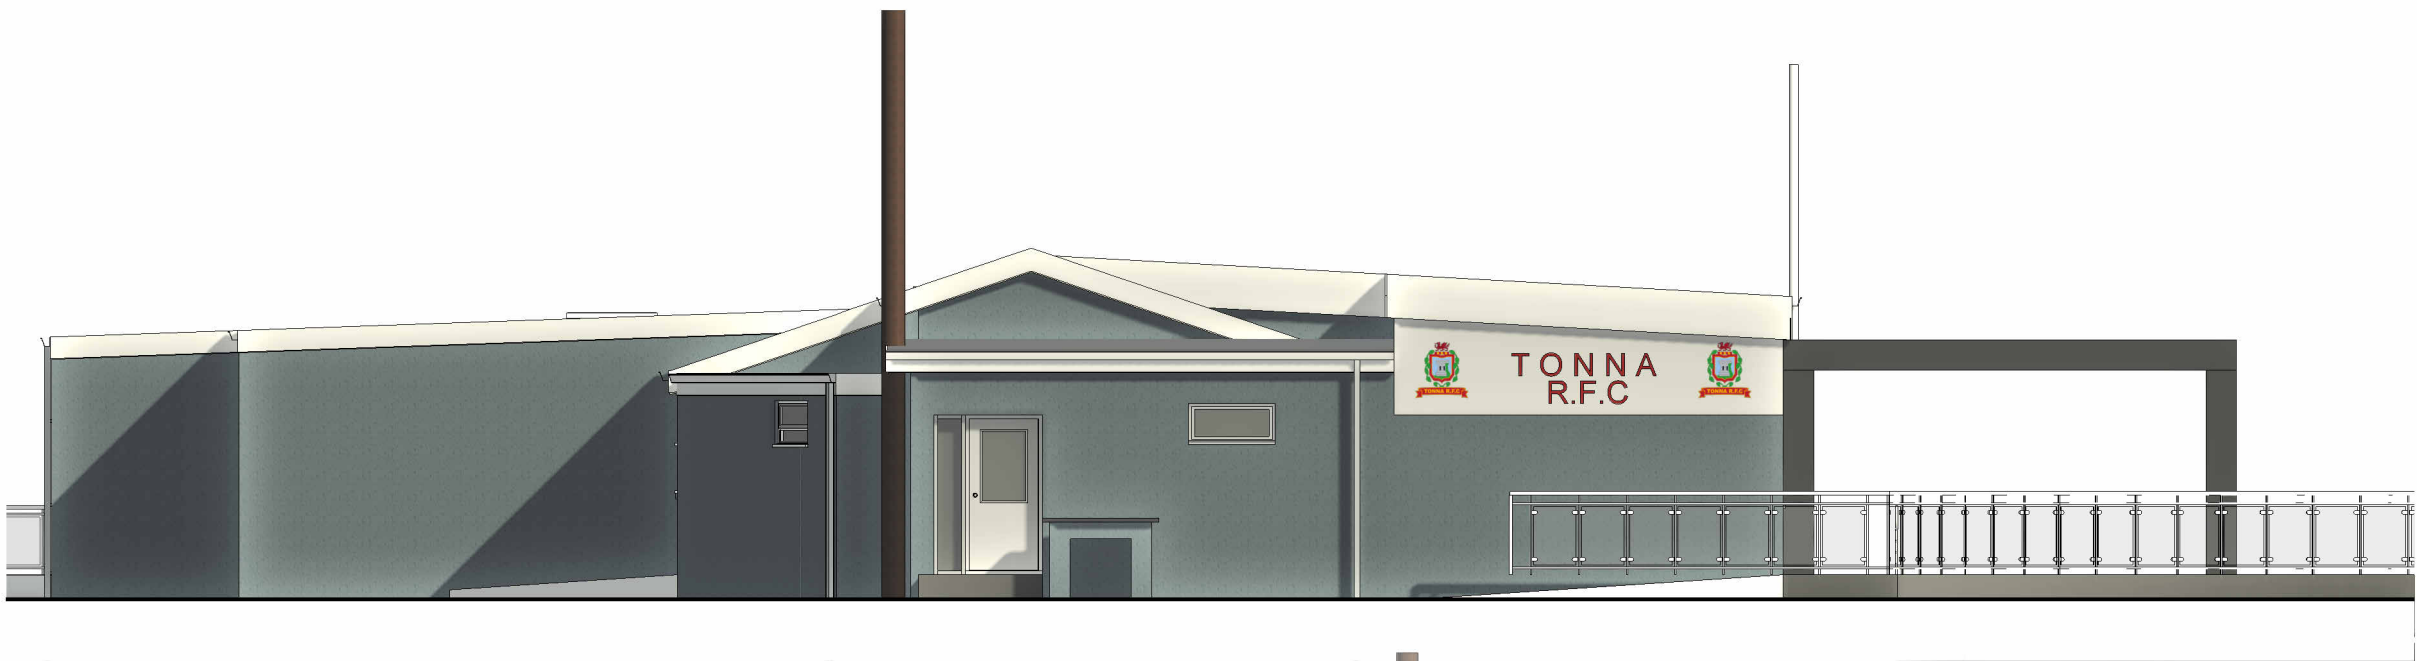

Side Elevation

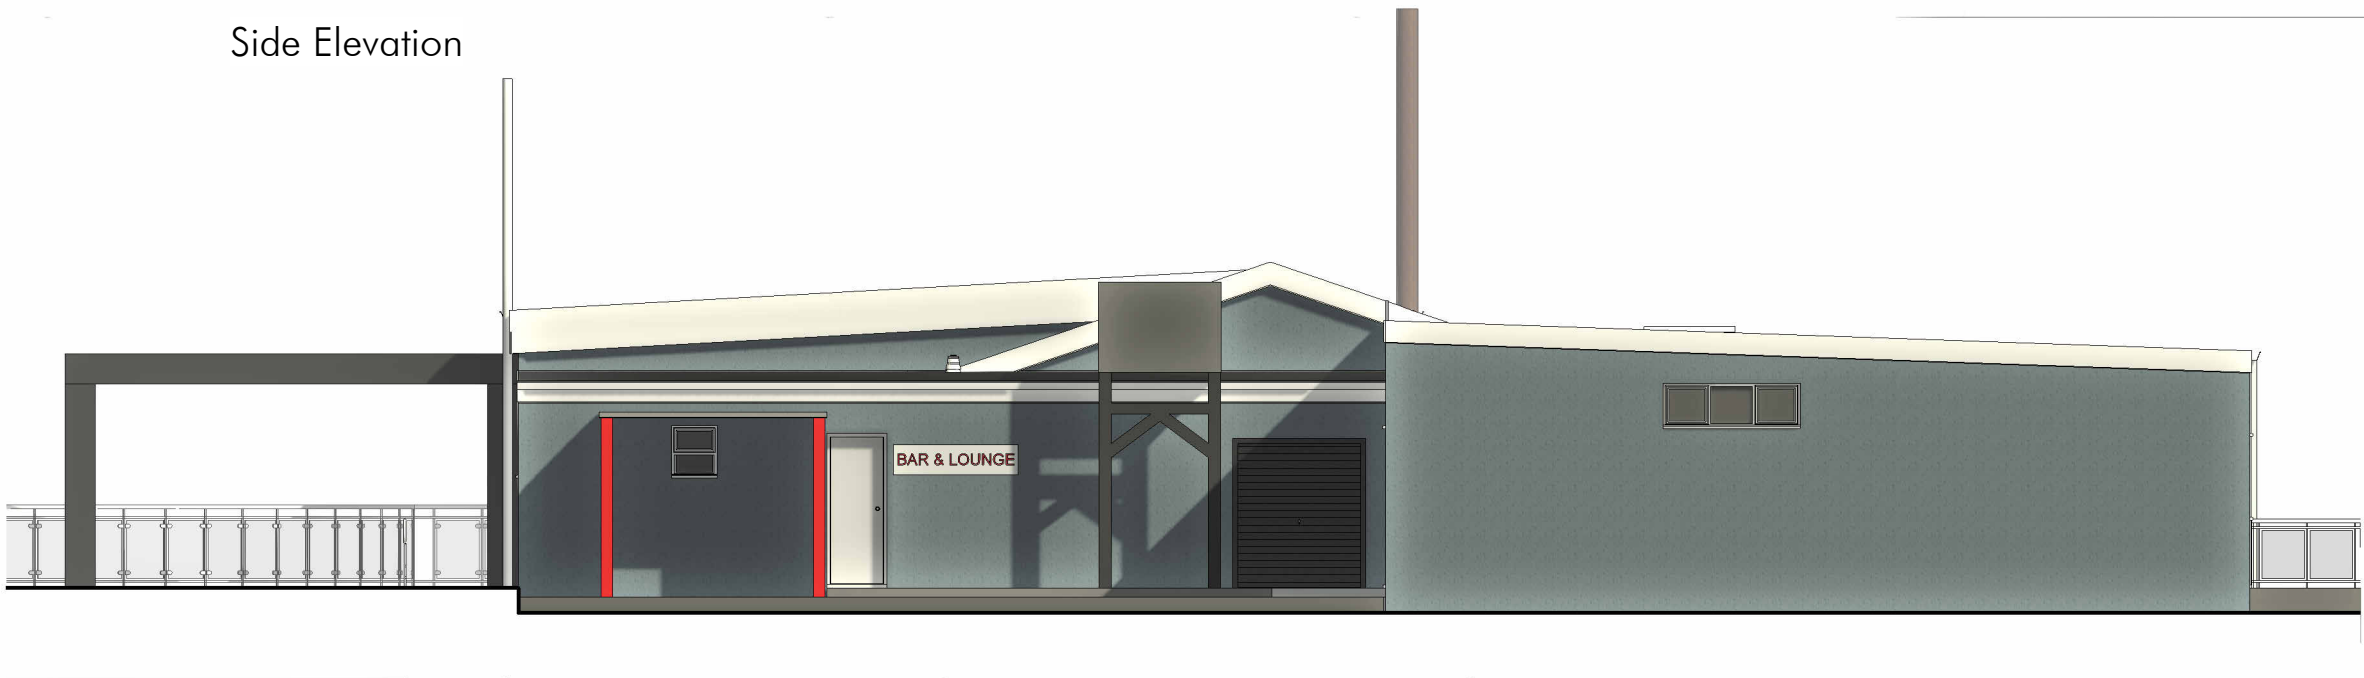

Side Elevation

darkin
architects

drawing on
experience

www.darkinarchitects.com

CARDIFF 02922 744 005
LLANELLI 01554 778 730
NEATH 01639 505 566

info@darkinarchitects.com

RIBA



Chartered Practice

THIS DRAWING IS THE COPYRIGHT OF DARKIN ARCHITECTS AND MAY NOT BE COPIED, ALTERED OR REPRODUCED IN ANY FORM OR PASSED TO A THIRD PARTY WITHOUT THEIR CONSENT. DIMENSIONS MUST BE CHECKED AND VERIFIED ON SITE AND ANY DISCREPANCIES SHOULD BE REPORTED TO THE ARCHITECT. THIS DRAWING MUST NOT BE SCALED AND SHOULD BE READ IN CONJUNCTION WITH ALL OTHER CONSULTANT'S DRAWINGS. IF IN DOUBT ASK FOR CONFIRMATION.

NOTES

Rev	Description	By	Date
A	Amendments	NCR	14/03/25

CLIENT:

Tonna RFC

PROJECT

Commercial Refurbishment

PROJECT ADDRESS

Tonna RFC, Mount Pleasant,
Tonna, Neath
SA11 3HX

DRAWING TITLE

Proposed Elevations

DRAWN BY	CHECKED BY	© Copyright Darkin Architects 2024
NCR	DLD	
PROJECT REF	SCALE	PAPER SIZE
RC254	1 : 100	A2
DRAWING	REVISION	DATE
302	A	16/02/24