
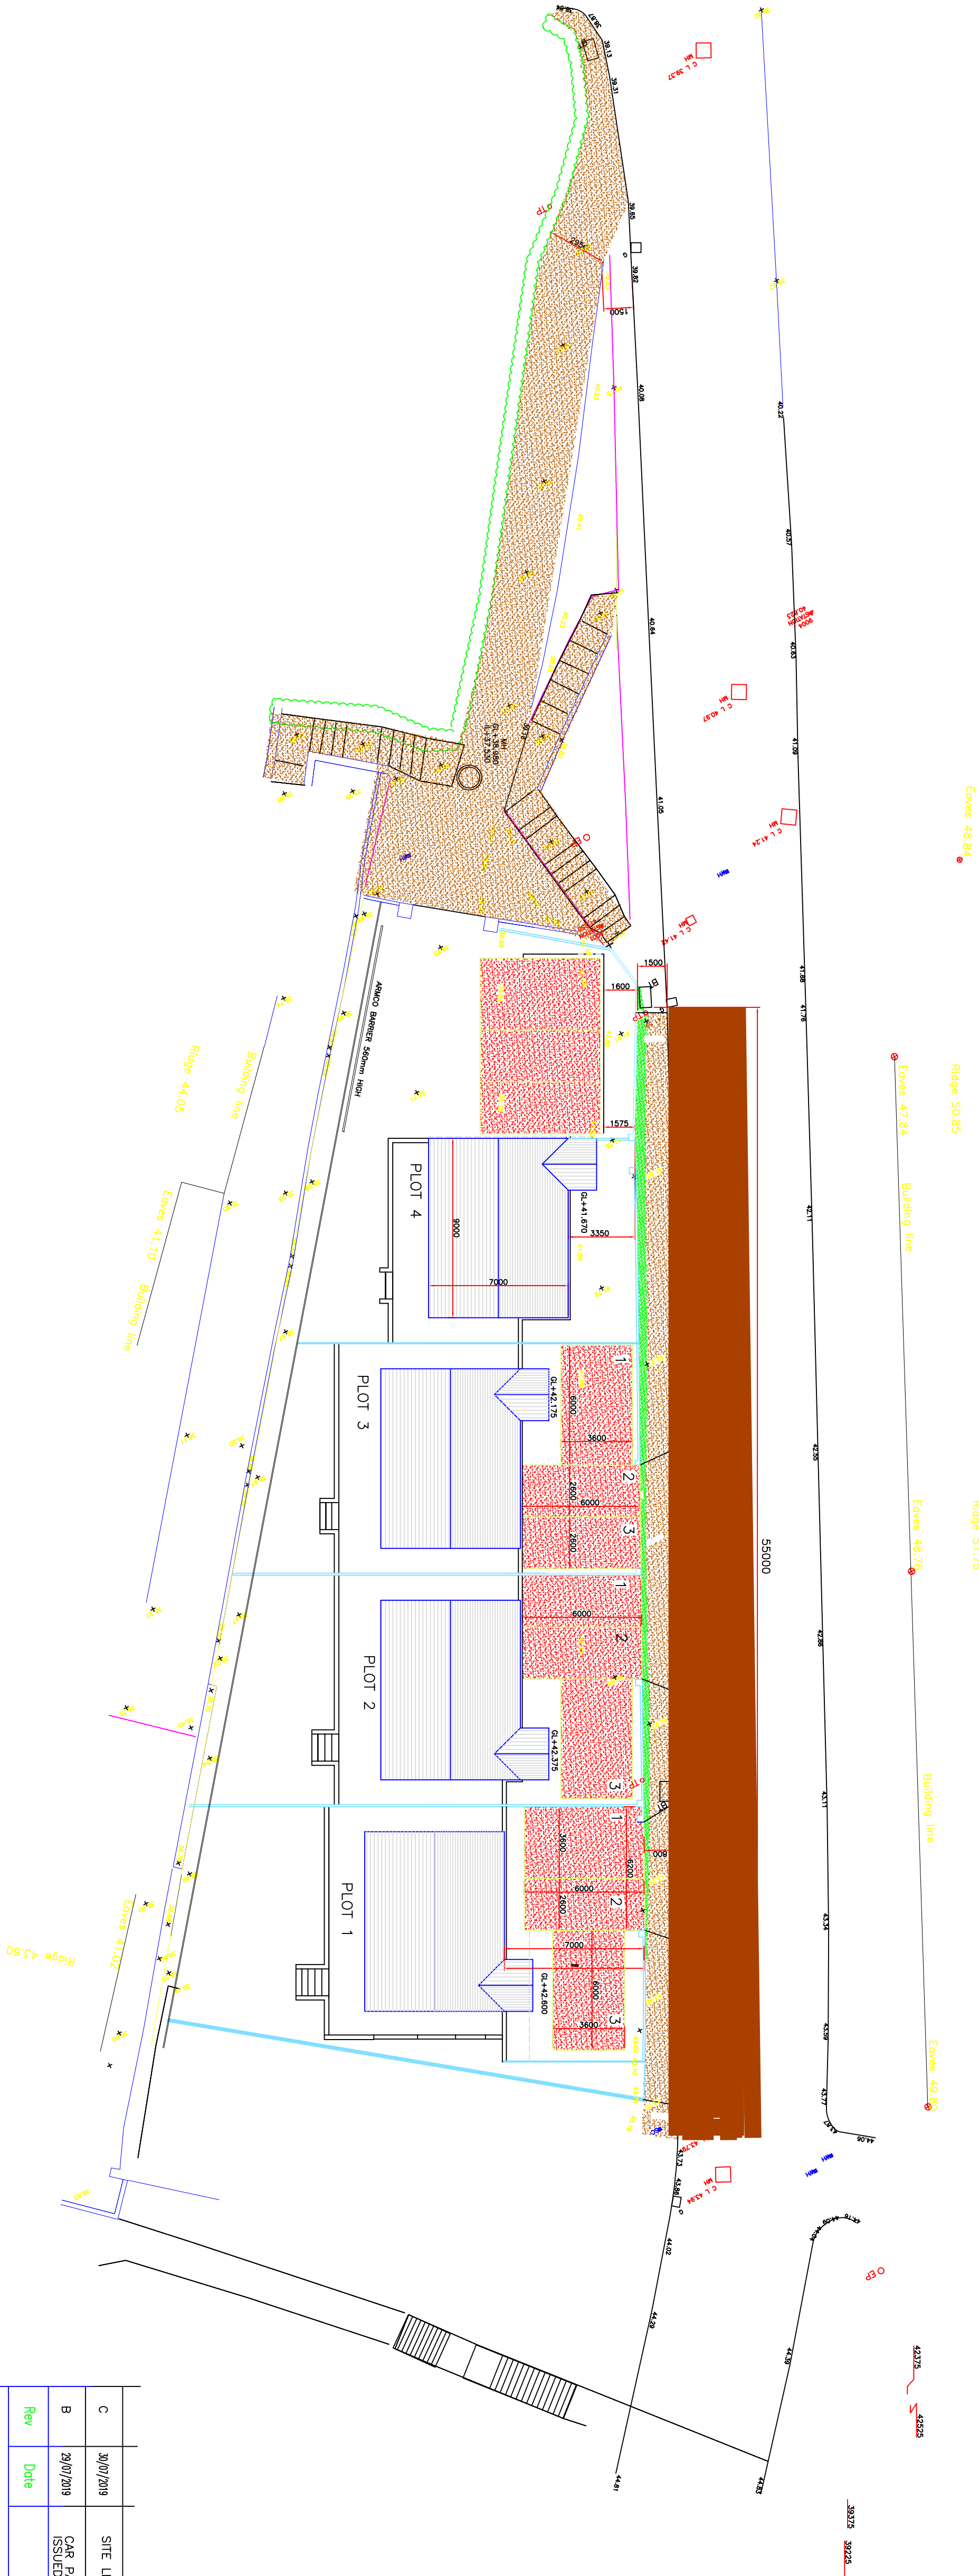
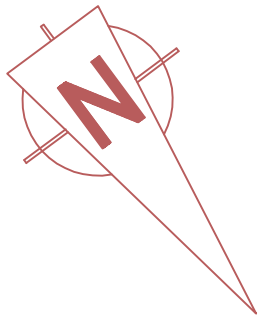


 

SITE PLAN

C	30/07/2019	SITE LEVELS AMENDED	CMW	
B	24/07/2019	CAR PARKING UPDATED ISSUED FOR APPROVAL	CMW	
Rev	Date	Description	Drawn	Checked

CHRISTOPHER WILLIAMS
DESIGN SERVICES

15 ASCOT DRIVE
BAGIN
PORT TARBOT
SOUTH WALES
SA12 8PL

Tel : (01532) 824034
Mobile: 07737 520888
Email : design.services@williamsd.com

Client: Mr Wynne Edwards
CWMAYON

Project: TABERNACLE TERRACE
PLANNING APPLICATION P2019 / 5601

SECTION 278

Designed:	Drawn:	CMW	Checked:	
Scale:	1:200	Date:	24/06/2019	Approved:
Drawing No	WE/TTC/19/C01	Revision:		C