


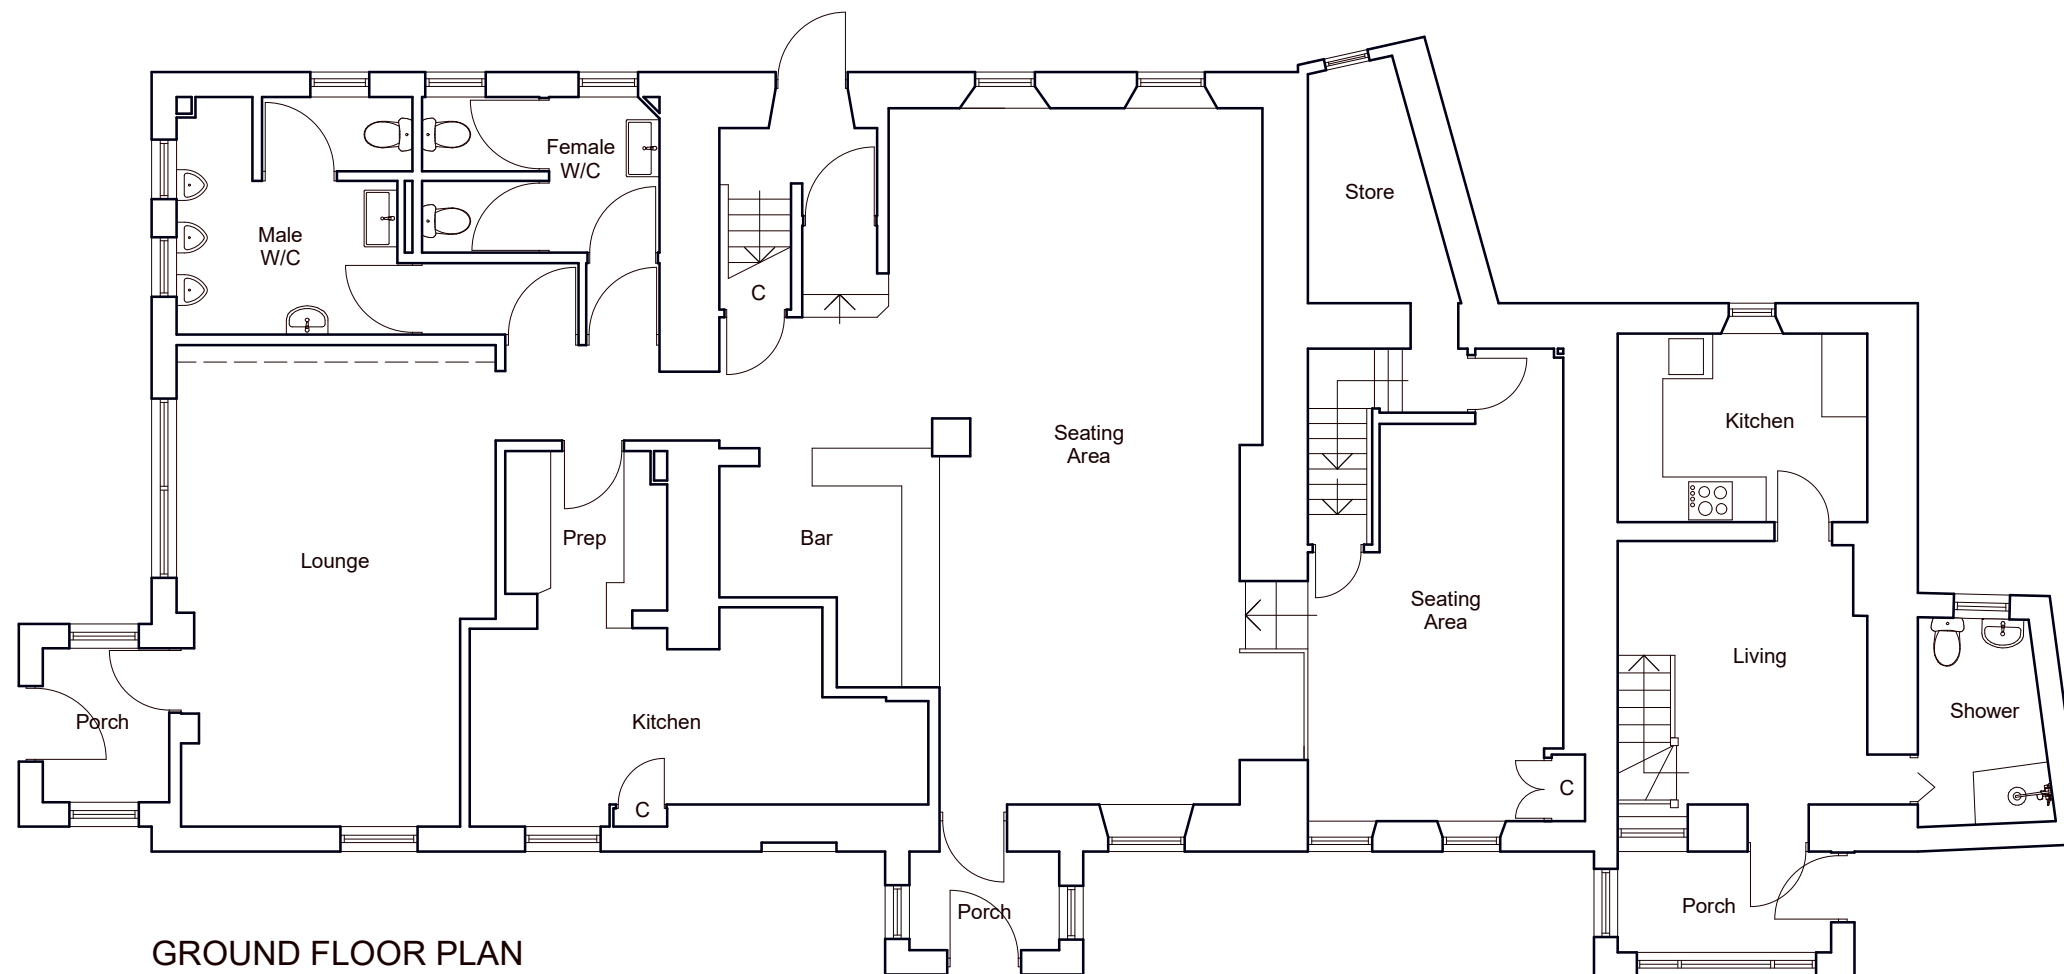

GROUND FLOOR PLAN

Scale 1 / 100 @ A3



80-82 PEN-YR-ALLT HOTEL
ALLTWEN HILL, ALLTWEN, PONTARDAWE
Sakg Short Stay Ltd

**Scheme Design: Existing
Ground Floor Plan**

Date: October 2023

Scale: 1:100 @ A3

Drawing Number: 2341-02

