




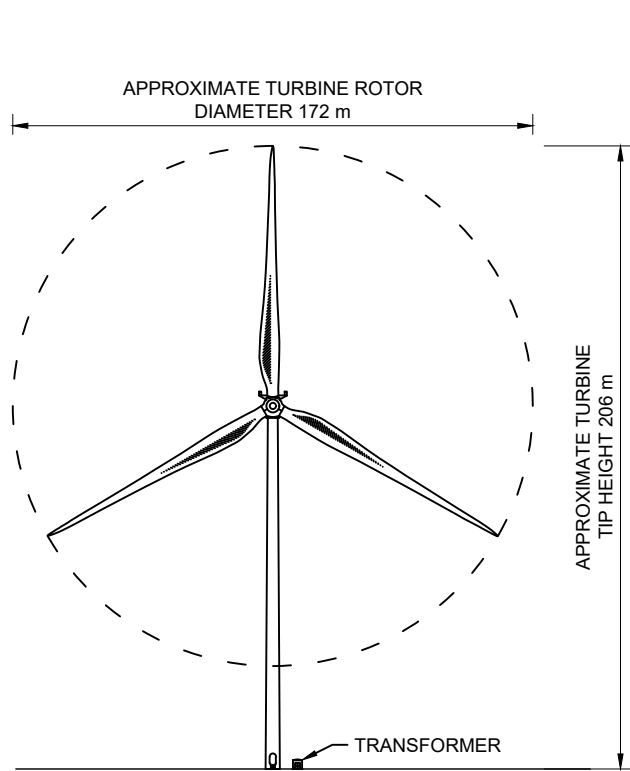


FRONT ELEVATION VIEW

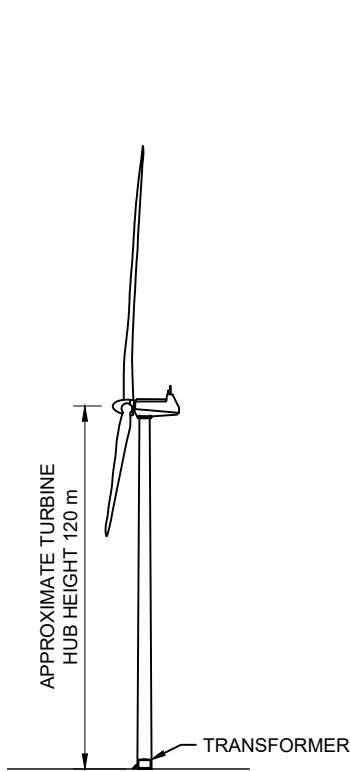


SIDE ELEVATION VIEW

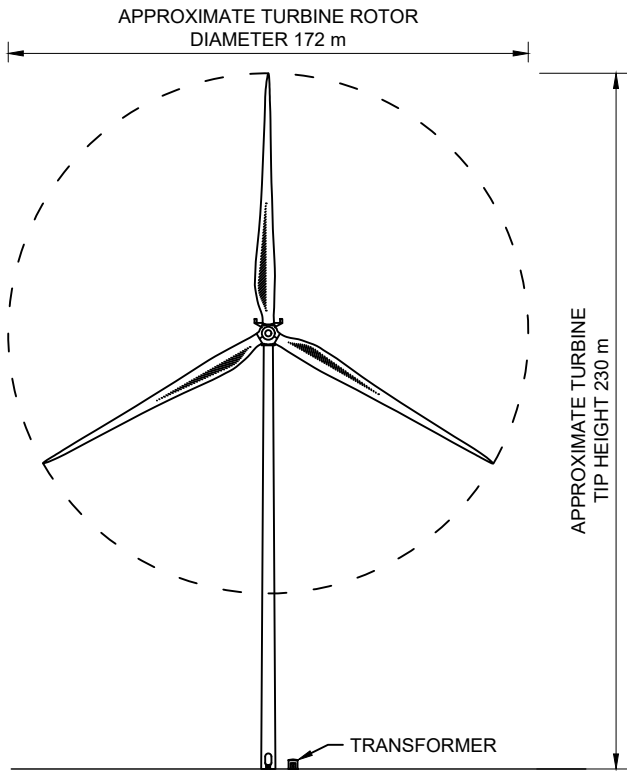


FRONT ELEVATION VIEW

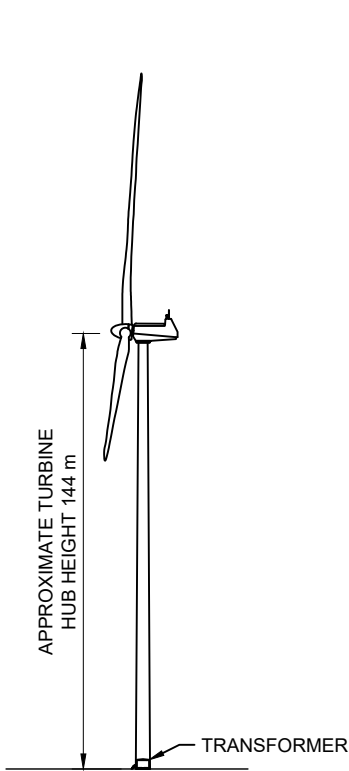


SIDE ELEVATION VIEW

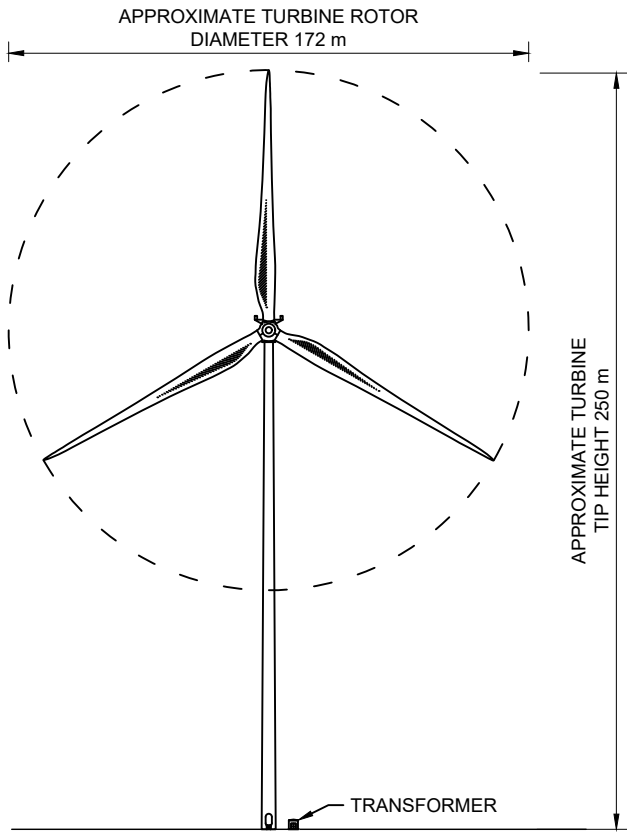

FRONT ELEVATION VIEW

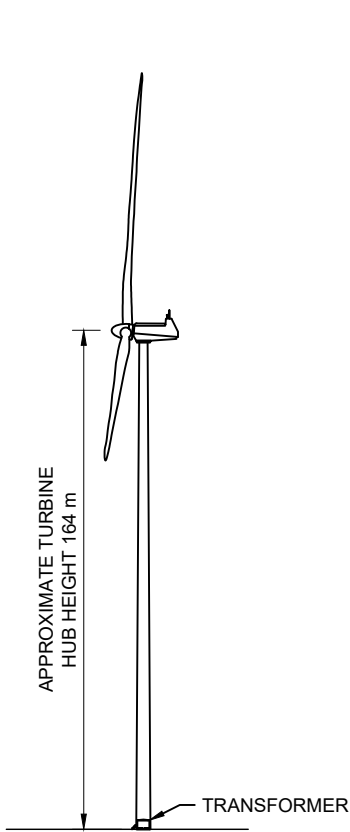

SIDE ELEVATION VIEW

 

LEGAL: NATURAL POWER CONSULTANTS LTD TAKE NO RESPONSIBILITY FOR THE ACCURACY OF DATA PROVIDED BY THIRD PARTIES.

NOTES:

- 1. ALL DIMENSIONS ARE IN METRES UNLESS OTHERWISE STATED.
- 2. THIS IS A TYPICAL ARRANGEMENT ONLY AND NOT FOR CONSTRUCTION.
- 3. TOWER MAY CONSIST OF ALL STEEL OR A MIX OF STEEL AND CONCRETE HYBRID TOWERS. FINISH WILL BE AGREED WITH THE LOCAL PLANNING AUTHORITIES

D	TOWER NOTES ADDED	CK	MB	CG	27/07/22
C	DRAWING UPDATED	GC	MB	GC	12/05/22
B	DRAWING UPDATED	JB	MB	CG	27/04/22
A	INITIAL DRAWING ISSUE	MY	MB	CG	04/04/22
REV	DESCRIPTION	BY	CH	APP	DATE

CLIENT:





NATURAL POWER CONSULTANTS LTD.
HARBOUR HOUSE
Y LANFA
ABERYSTWYTH, CERDIGION
SY23 1AS
WALES, UK
TEL: +44 (0) 1970 636 869
WWW.NATURALPOWER.COM




IFS DOC NO.: 1266596	IFS ACTIVITY: 10101
SCALE: 1:2500 @ A3	SHEET NO.: 1 OF 2

STATUS: **FOR INFORMATION**


PROJECT: Y BRYN WIND FARM

DRAWING TITLE: FIGURE 5.1a
TURBINE SPECIFICATION
INDICATIVE LARGEST ROTOR


DRAWING NO.: 13836_DET_3000	REVISION D
-----------------------------	-------------------

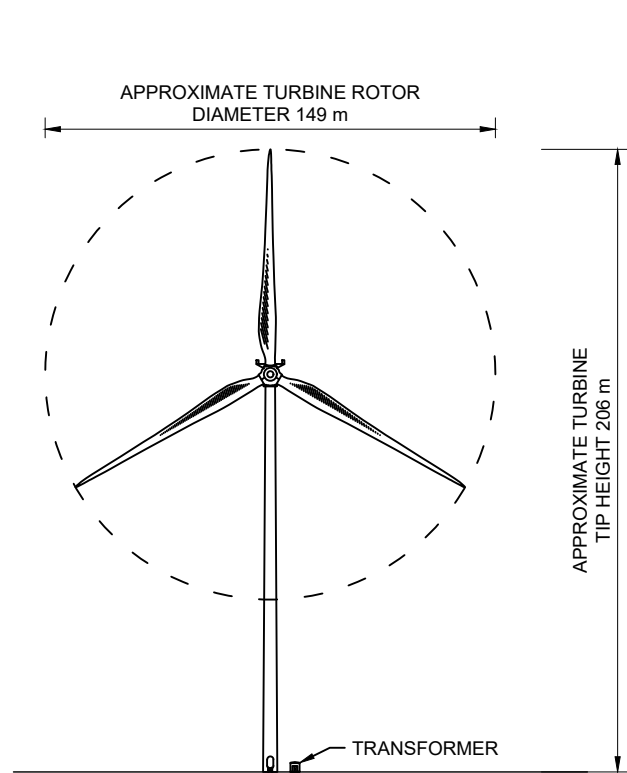


FRONT ELEVATION VIEW

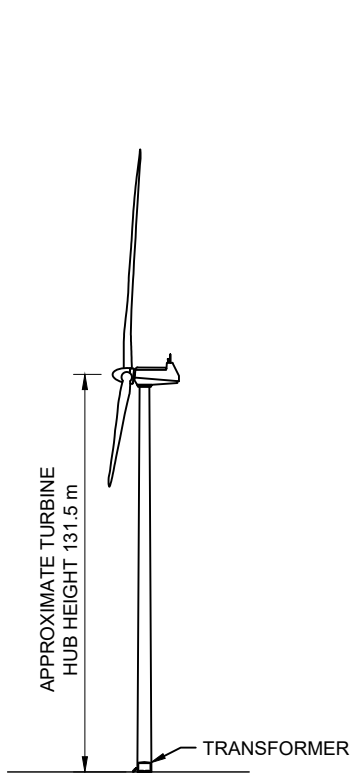


SIDE ELEVATION VIEW

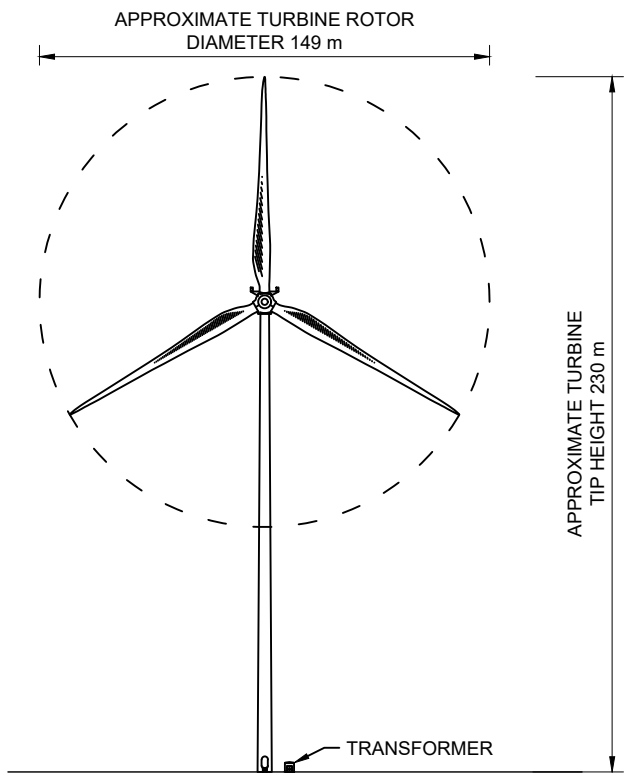


FRONT ELEVATION VIEW

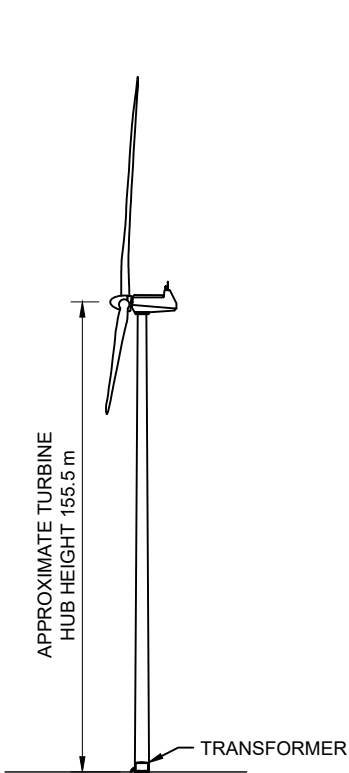


SIDE ELEVATION VIEW

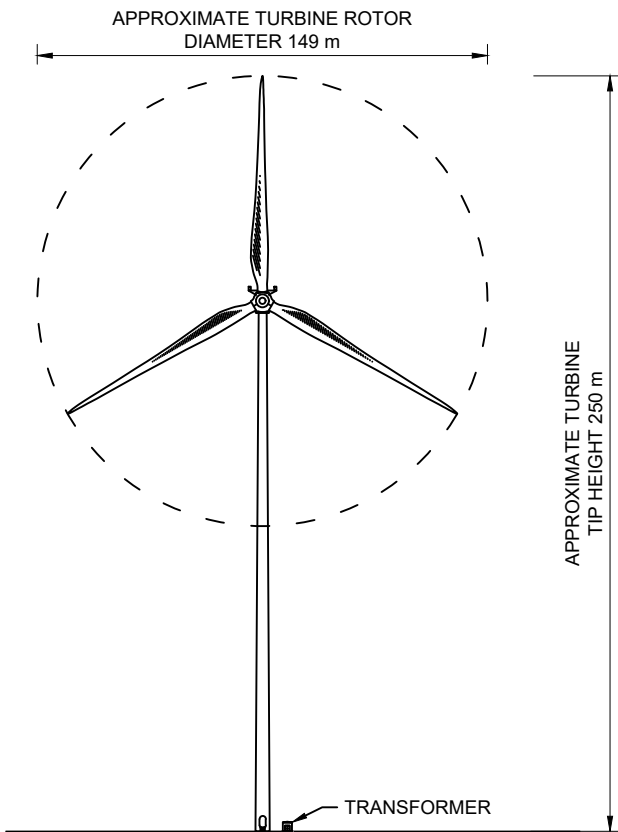

FRONT ELEVATION VIEW

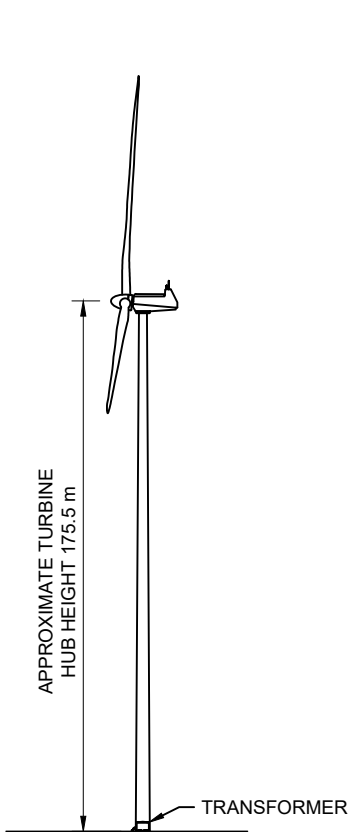

SIDE ELEVATION VIEW

 

LEGAL: NATURAL POWER CONSULTANTS LTD TAKE NO RESPONSIBILITY FOR THE ACCURACY OF DATA PROVIDED BY THIRD PARTIES.

- NOTES:
1. ALL DIMENSIONS ARE IN METRES UNLESS OTHERWISE STATED.
 2. THIS IS A TYPICAL ARRANGEMENT ONLY AND NOT FOR CONSTRUCTION.
 3. TOWER MAY CONSIST OF ALL STEEL OR A MIX OF STEEL AND CONCRETE HYBRID TOWERS. FINISH WILL BE AGREED WITH THE LOCAL PLANNING AUTHORITIES

D	TOWER NOTES ADDED	CK	MB	CG	27/07/22
C	DRAWING UPDATED	GC	MB	GC	12/05/22
B	DRAWING UPDATED	JB	MB	CG	27/04/22
A	INITIAL DRAWING ISSUE	MY	MB	CG	04/04/22
REV	DESCRIPTION	BY	CH	APP	DATE

CLIENT:



NATURAL POWER CONSULTANTS LTD.
HARBOUR HOUSE
Y LANFA
ABERYSTWYTH, CERDIGION
SY23 1AS
WALES, UK
TEL: +44 (0) 1970 636 869
WWW.NATURALPOWER.COM



IFS DOC NO.: 1280682	IFS ACTIVITY: 10101
SCALE: 1:2500 @ A3	SHEET NO.: 2 OF 2

STATUS: **FOR INFORMATION**

PROJECT: Y BRYN WIND FARM

DRAWING TITLE: FIGURE 5.1b
TURBINE SPECIFICATION
INDICATIVE LARGEST HUB

DRAWING NO.: 13836_DET_3000	REVISION D
-----------------------------	-------------------