



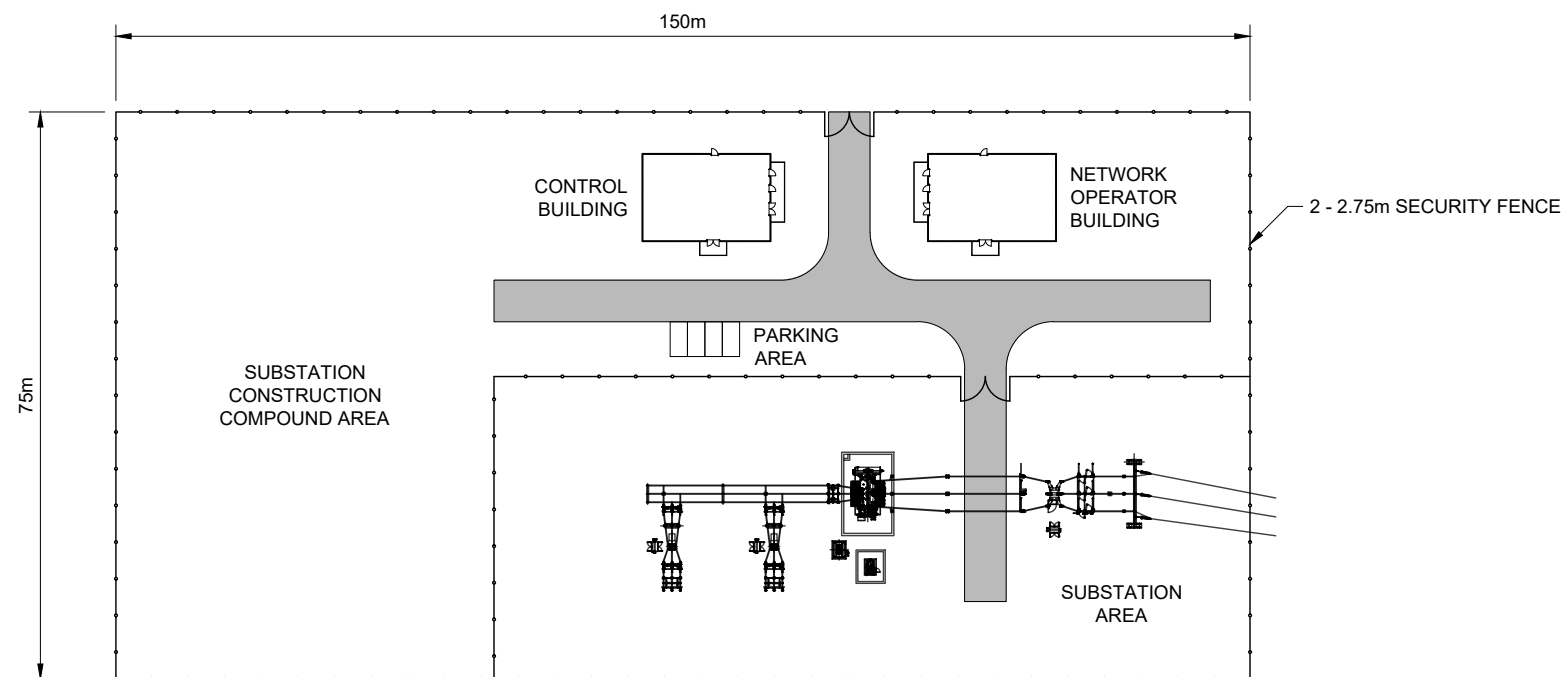


**SUBSTATION & CONTROL
BUILDING COMPOUND LAYOUT**
SCALE 1:1000



FRONT ELEVATION
SCALE 1:1000

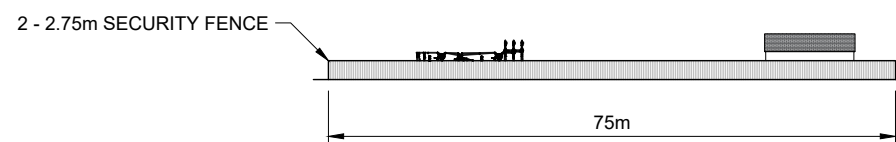

SIDE ELEVATION
SCALE 1:1000

 

LEGAL: NATURAL POWER CONSULTANTS LTD TAKE NO RESPONSIBILITY FOR THE ACCURACY OF DATA PROVIDED BY THIRD PARTIES.

NOTES:

1. ALL DIMENSIONS ARE IN METRES UNLESS OTHERWISE STATED.
2. THIS IS A TYPICAL ARRANGEMENT ONLY AND NOT FOR CONSTRUCTION.

C	DRAWING UPDATED	GC	MB	CG	12/05/22
B	DRAWING UPDATED	JB	MB	CG	27/04/22
A	INITIAL DRAWING ISSUE	MY	MB	CG	20/04/22
REV	DESCRIPTION	BY	CH	APP	DATE

CLIENT:



NATURAL POWER CONSULTANTS LTD.
HARBOUR HOUSE
Y LANFA
ABERYSTWYTH, CERDIGION
SY23 1AS
WALES, UK
TEL: +44 (0) 1970 636 869
WWW.NATURALPOWER.COM




IFS DOC NO.: 1266599	IFS ACTIVITY: 10101
SCALE: 1:1000 @ A3	SHEET NO.: 1 OF 2

STATUS: **FOR INFORMATION**


PROJECT: Y BRYN WIND FARM

DRAWING TITLE: FIGURE 5.4a
INDICATIVE SUBSTATION
& CONTROL BUILDING


DRAWING NO.: 13836_DET_3003	REVISION C
-----------------------------	-------------------

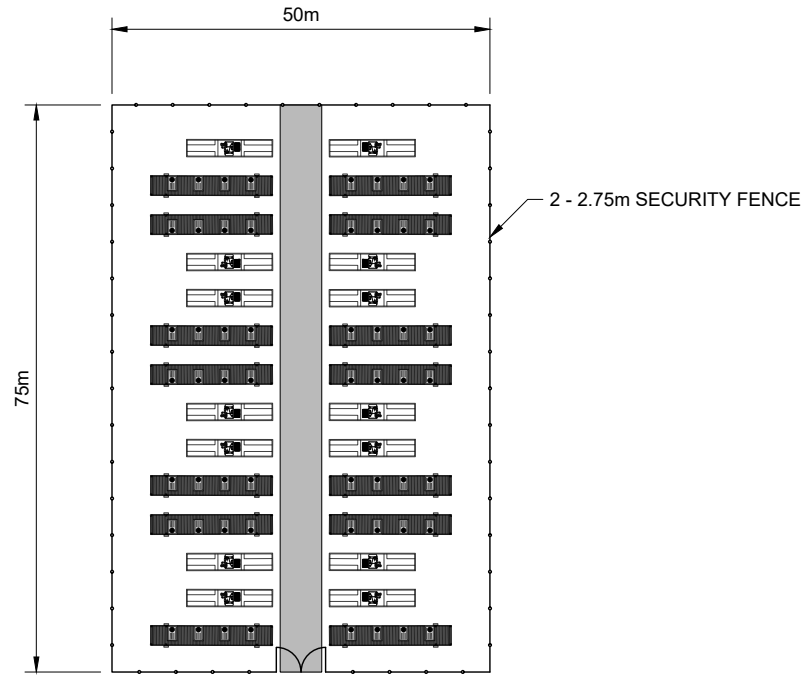


ENERGY STORAGE COMPOUND LAYOUT
SCALE 1:1000

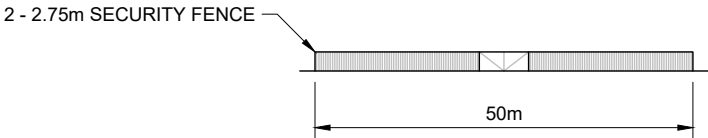

FRONT ELEVATION
SCALE 1:1000

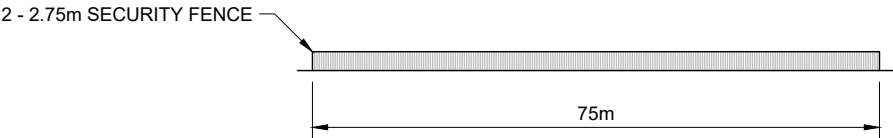

SIDE ELEVATION
SCALE 1:1000

 

LEGAL: NATURAL POWER CONSULTANTS LTD TAKE NO RESPONSIBILITY FOR THE ACCURACY OF DATA PROVIDED BY THIRD PARTIES.

- NOTES:
1. ALL DIMENSIONS ARE IN METRES UNLESS OTHERWISE STATED.
 2. THIS IS A TYPICAL ARRANGEMENT ONLY AND NOT FOR CONSTRUCTION.

C	DRAWING UPDATED	GC	MB	CG	12/05/22
B	DRAWING UPDATED	JB	MB	CG	27/04/22
A	INITIAL DRAWING ISSUE	MY	MB	CG	20/04/22
REV	DESCRIPTION	BY	CH	APP	DATE

CLIENT:



NATURAL POWER CONSULTANTS LTD.
HARBOUR HOUSE
Y LANFA
ABERYSTWYTH, CERDIGION
SY23 1AS
WALES, UK
TEL: +44 (0) 1970 636 869
WWW.NATURALPOWER.COM



IFS DOC NO.: 1278758	IFS ACTIVITY: 10101
SCALE: 1:1000 @ A3	SHEET NO.: 2 OF 2

STATUS: **FOR INFORMATION**

PROJECT: Y BRYN WIND FARM

DRAWING TITLE: FIGURE 5.4b
INDICATIVE ENERGY STORAGE COMPOUND

DRAWING NO.: 13836_DET_3003	REVISION C
-----------------------------	-------------------